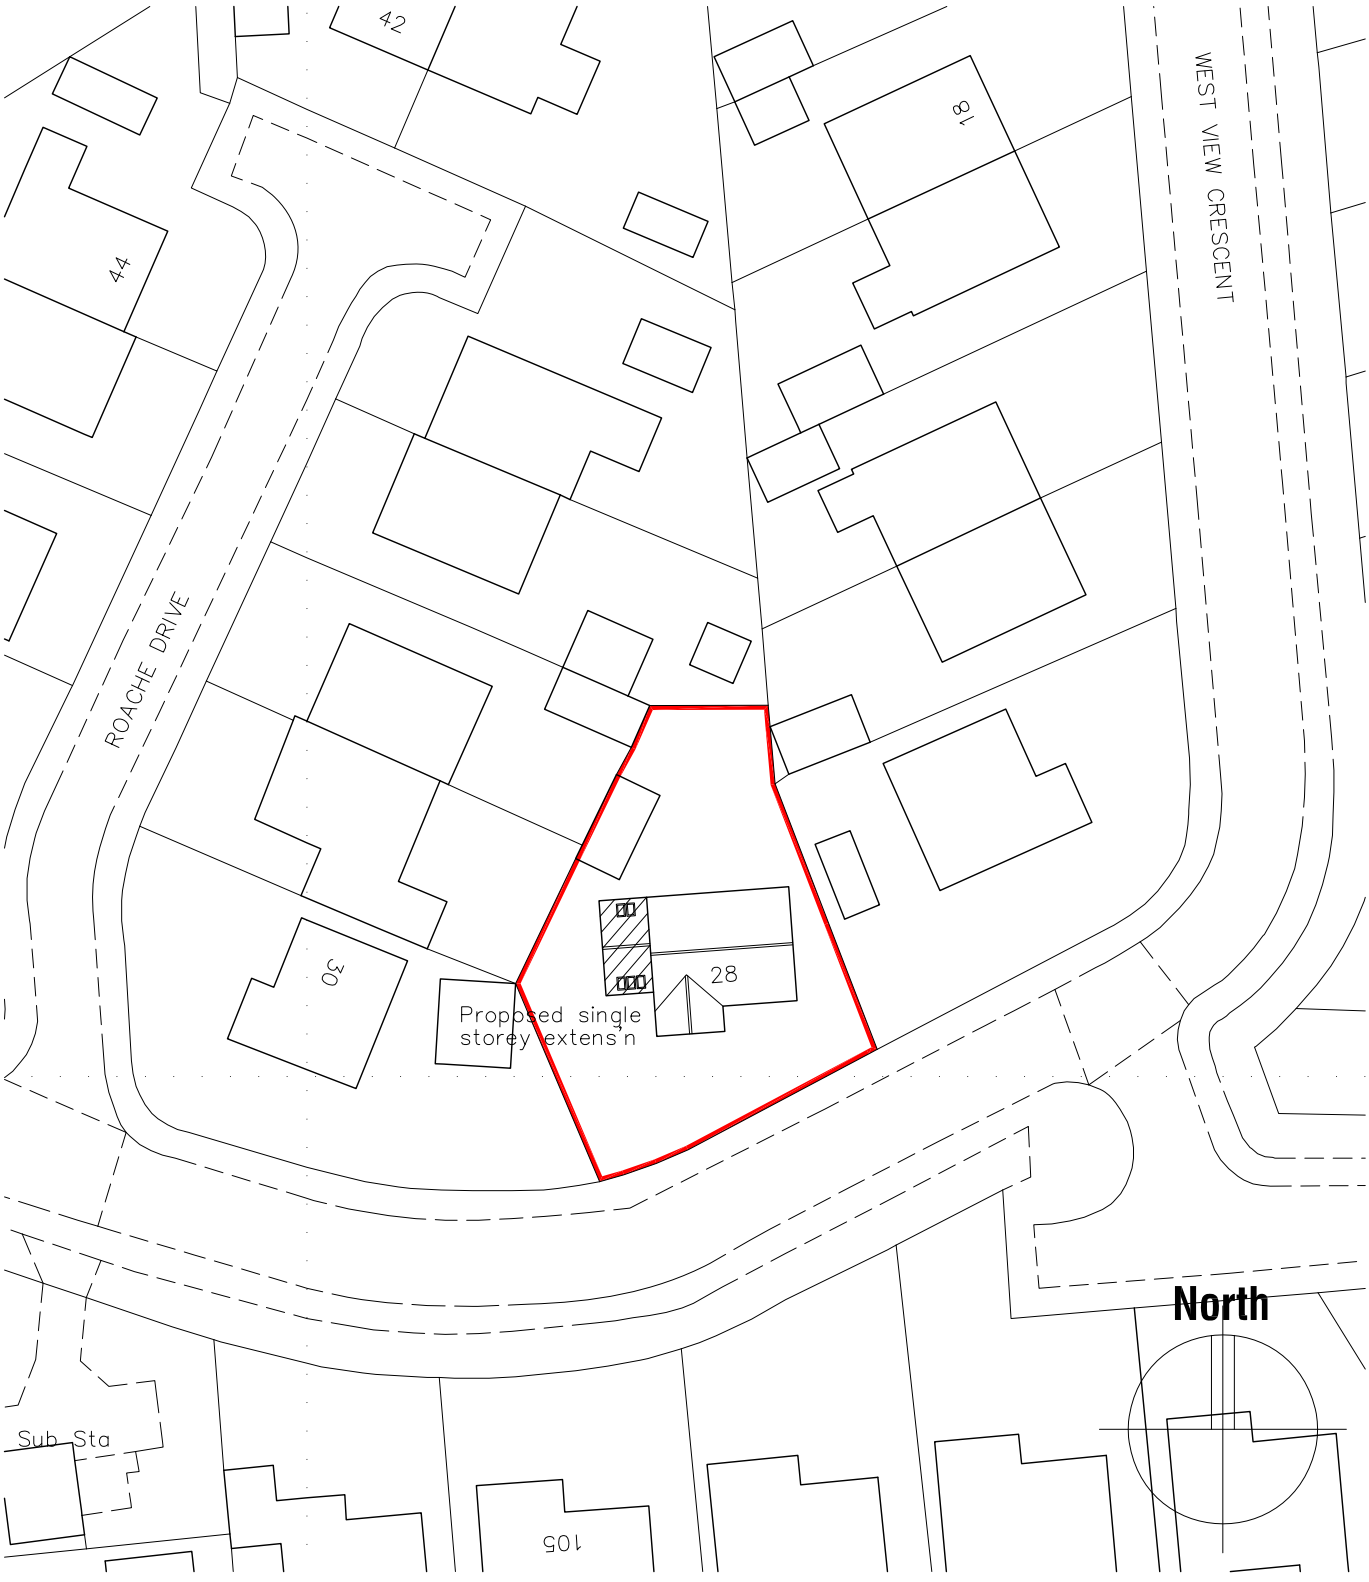



0 cm | 2 cm | 4 cm | 6 cm | 8 cm | 10 cm | 12 cm | 14 cm | 16 cm | 18 cm

**PROPOSED SIDE EXTENSION TO**
**28 WEST VIEW CRESCENT, GOLDTHORPE,**
**ROTHERHAM, S63 9BB.**

# BLOCK PLAN

Building Design Services

**JE Architectural Ltd**
23 Windmill Road, Wombwell,
Barnsley, S73 8PW.
Tel: 01226 754507
Email: jealtd@btconnect.com

| | |
|---|---|
| Ref: 202113 | Date: JAN 2022 |
| Scale: 1:500 @ A4 | Drwg No: 04 |

This drawing and the copyright is the Architectural Company's property and maybe used or reproduced only by agreement. All Dimensions in Millimetres Unless specified otherwise and subject to verification on site.