


22 Elevation E-26 1:50

E-23 Elevation 1:50

E-29 Elevation 1:50

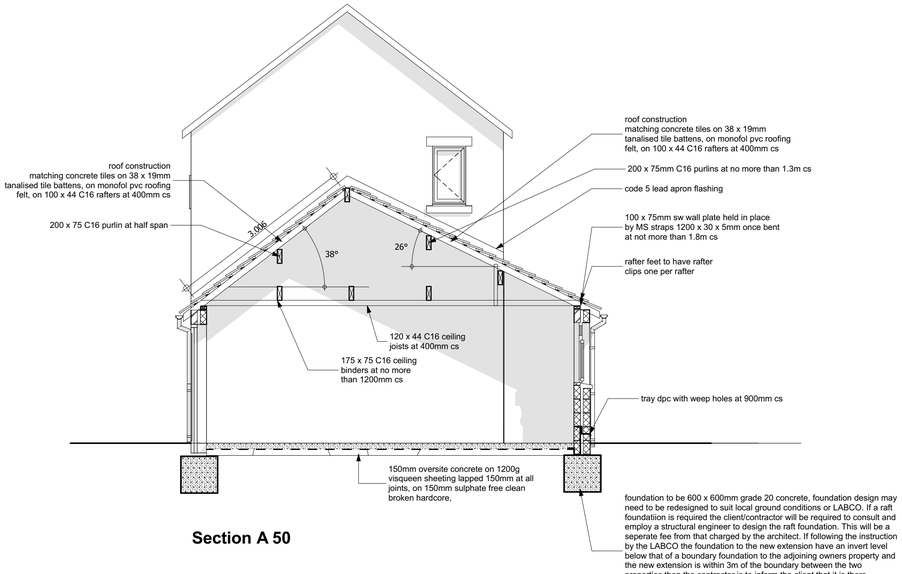

Section A 50

Client: Cole

Project: Proposed Single Garage to 22 Lytleton Crescent, Cubley Penistone

Drawing Title: As Proposed Elevations and Section.

Scale: 1:50 **Date:**08/09/2020

Drawn By: AR **Rev:** A

Drawing Nr: 2

Alan Robinson
Chartered Architect BA Dip Arch RIBA BSc (Hons)
2 Gawber Road, Barnsley S75 2AF
Tel/Fax 01226 286066
Mob: 07947808933