

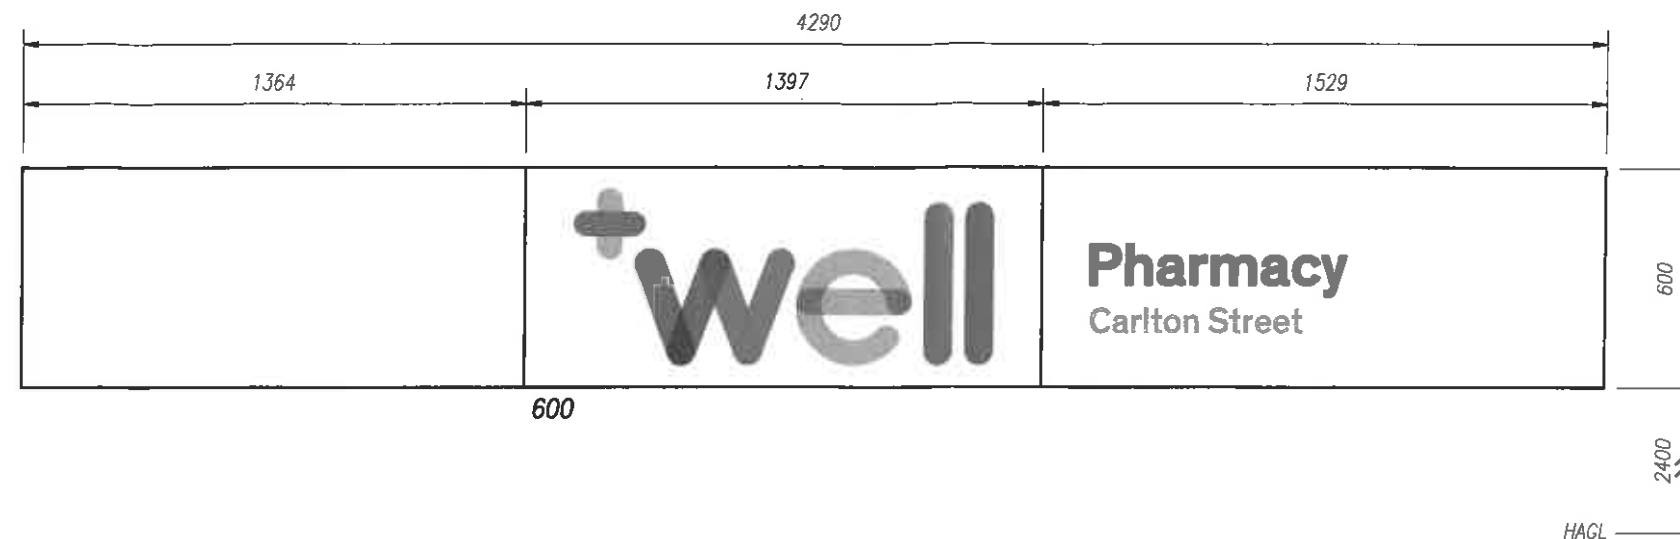



Fascia - A
Scale 1:20@A3

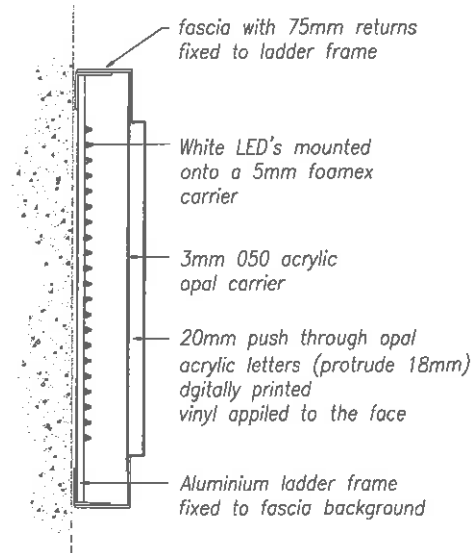

Fascia - C & D
Flat Ali panel
Scale 1:20@A3

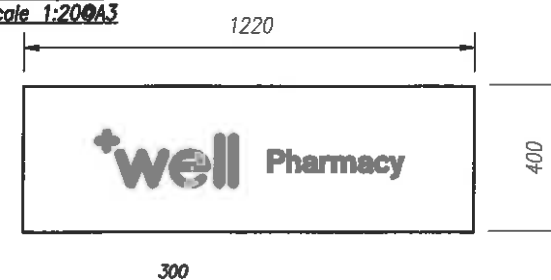

Fascia Section
Scale 1:10@A3

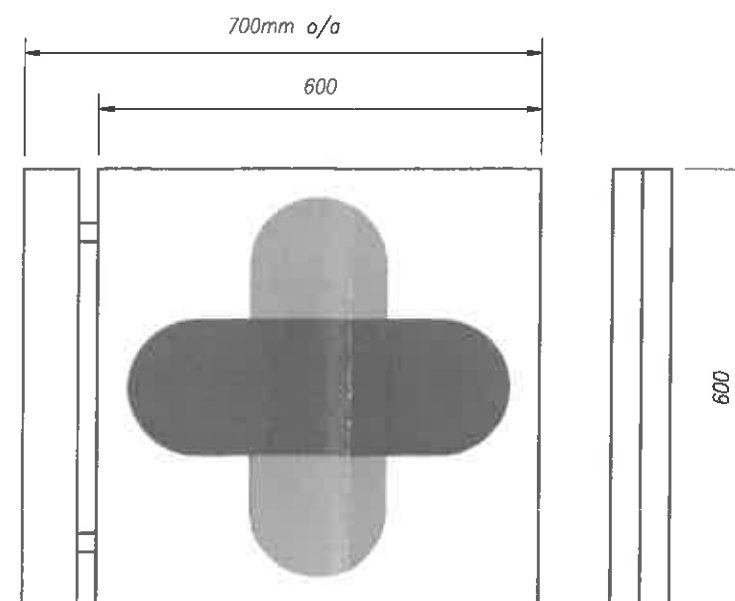

Projector - B
Scale 1:10@A3

HAGL 2400

Projector Specification:
(Primary Internally Illuminated)

Constructed from two back to back, 40mm deep aluminium trays around a fabricated aluminium frame with fixing points within the unit. Face panels to be Powder coated RAL 9003 White 60% Gloss.

The cross '+' to be push through 10mm opal acrylic bonded to a 3mm acrylic carrier digitally printed vinyl applied to the face. ('+' to protrude 8mm)

Internally illuminated by GE miniMax white LED's

Signage specification:
(Primary Internally Illuminated)

2mm Aluminium tray panel, 75mm deep on an internal aluminium ladder frame & powder coated RAL 9003 White.

The cross '+' and the letters 'well' to be pushed through 20mm opal acrylic bonded to a 3mm acrylic carrier with digitally printed vinyl display applied to the face (Letters and '+' to protrude 18mm)

The text 'Pharmacy' to be backed up with 3mm opal acrylic with 3M 3630-236 vinyl applied to the face.

The 'Town name' text to be applied vinyl, Avery Matt Grey 530.

Internally illuminated by White Sloan V180 LED's.

Rev Date By Description

Client:

+well

Low Risk
Fis

Building Planning Category:

Not listed, Not Conservation Area

Site Address: **Carlton Street
Cudworth
S72 8ST**

Dwg Name: 200430 Cudworth - Carlton Street

Dwg No: 2

Dwg Scale: AS SHOWN @ A3

Date: 02/05/2015 Revision:

Issued for: Client Approval

Drawn: DJH Checked:

delivering
branded
environments™



Olympia House
Lockwood Court
Middleton Grove
Leeds
LS11 5TY
United Kingdom

Telephone:
0113 270 5595
Facsimile:
0113 277 1143
E-mail:
postbox@futurama.ltd.uk

© Copyright Design