

PROPOSED NORTH ELEVATION

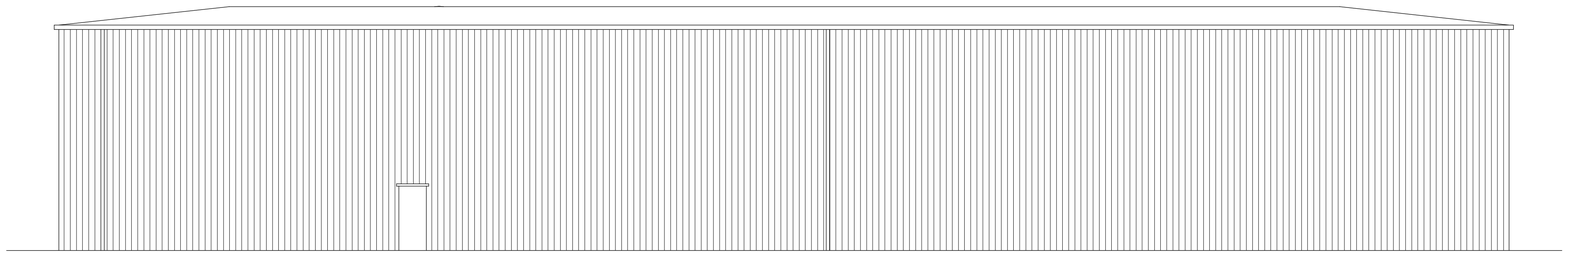

PROPOSED EAST ELEVATION

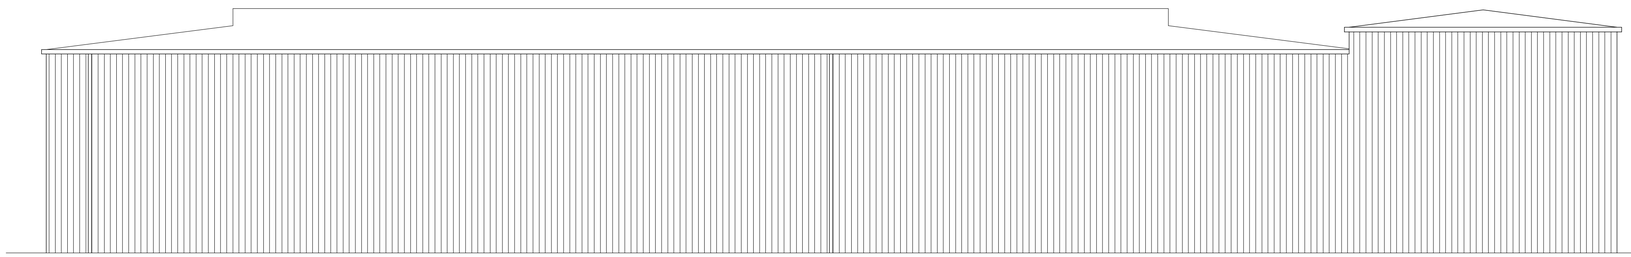

PROPOSED SOUTH ELEVATION

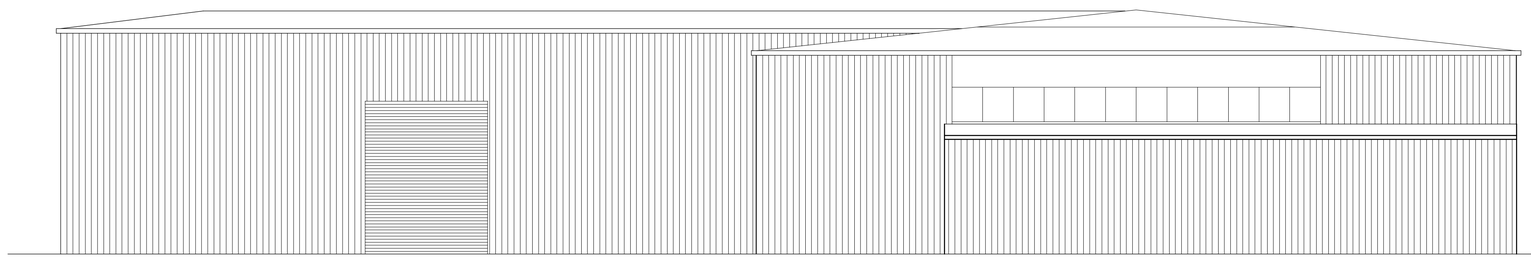

PROPOSED WEST ELEVATION

REV B LAYOUT AMENDED 1/3/20
REV A LAYOUT AMENDED 22/10/19

CLIENT	**RUPERTS INGREDIENTS**
TITLE	**PROPOSED EXTENSIONS** **ELEVATIONS**

ANDY CUDWORTH ARCHITECTURE

4 Stoneylea Court
Western Street
Barnsley
S70 2BP
07931 365804
andycudworth@yahoo.com

SCALE **1:100**	DATE **AUG 19**	DRAWN **AMC**
DRWG No **RIW-819-3**		REV **B**

This drawing is the sole property of the author (A Cudworth) and will not be used, copied in whole or in part, by any other individual, company or organisation without the consent of the author.
All dimensions to be checked on site & not scaled from any drawing.