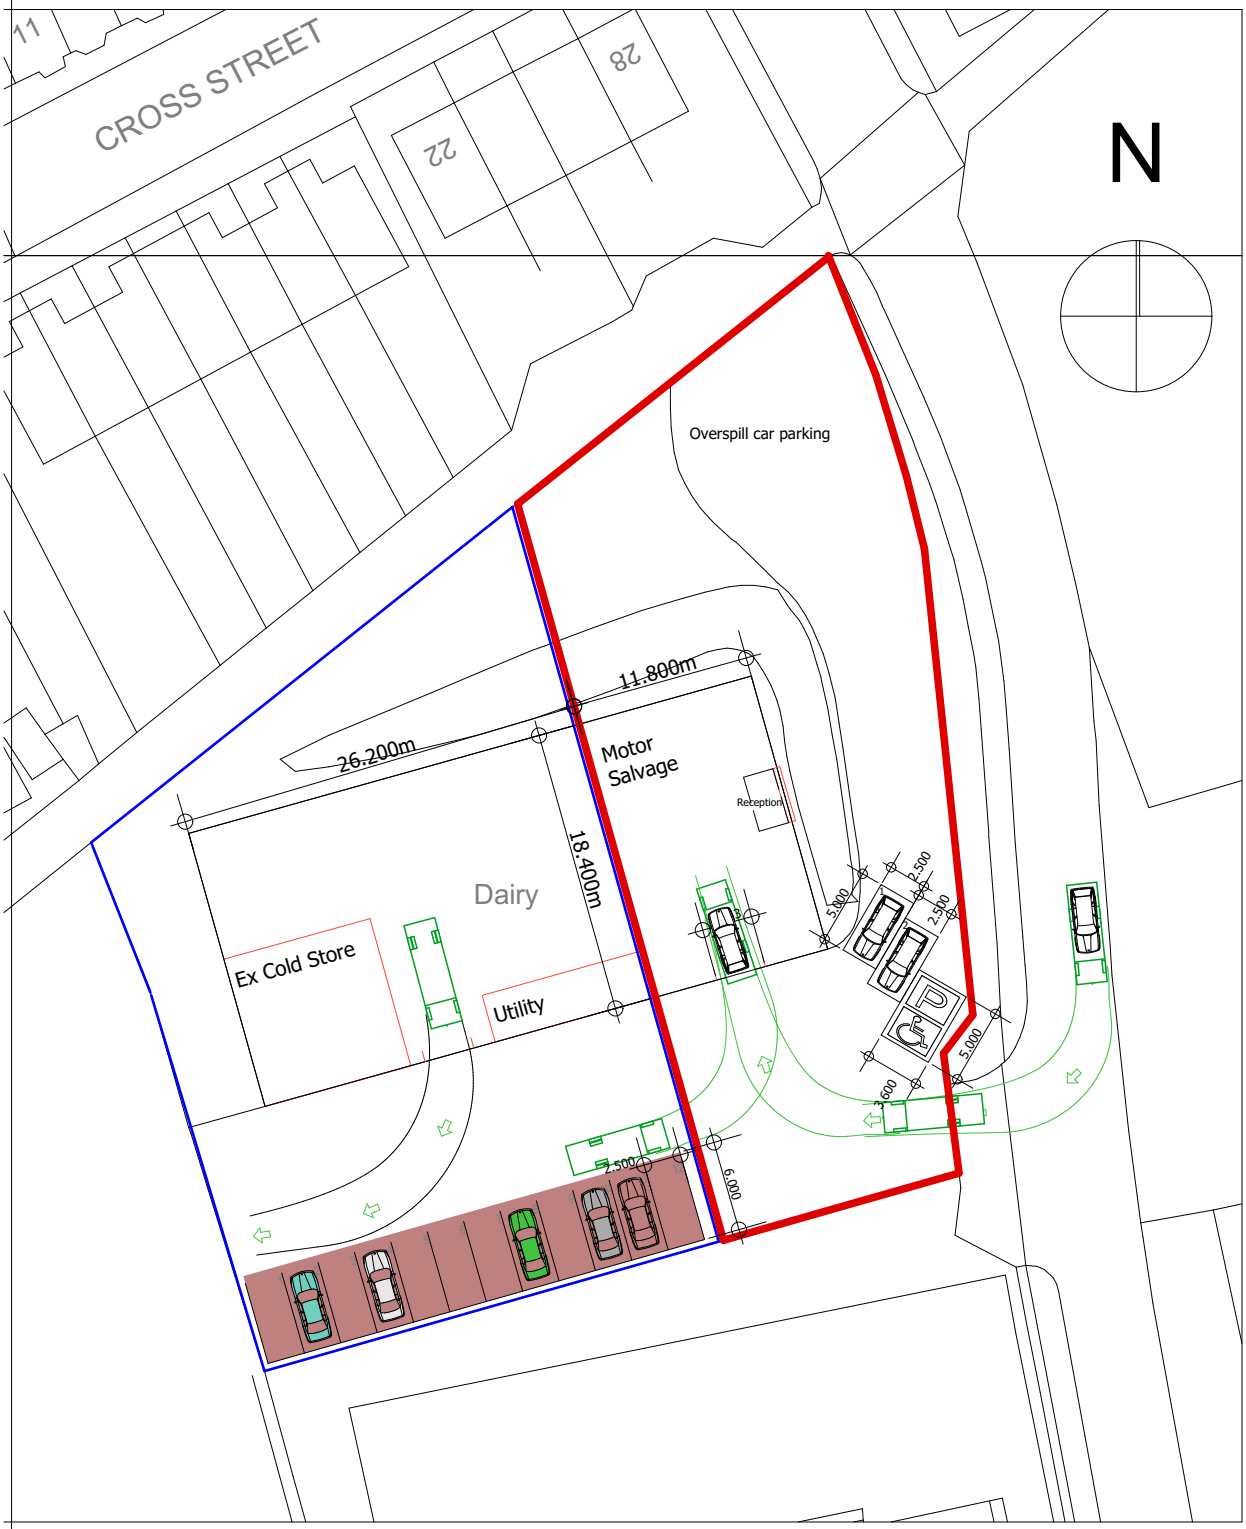


Alan Robinson
Chartered Architect BA Dip Arch RIBA, BSc (Hons)PM
2 Gawber Road, Barnsley S75 2AF
Tel/Fax 01226 286066 Mob 07947808933

Drawing Nr: CP1

Drawing By: AR

Drawing Name
Car Parking layout

Drawing Status

Client Maxis Trading

Project: Proposed Storage Unit and Redesign of Existing warehouse layout. Beever Street, Goldthorpe

Beever Street, Goldthorpe Barnsley

Drawing Scale **1:500**

Drawing date: 16th June 2016 Rev: B