


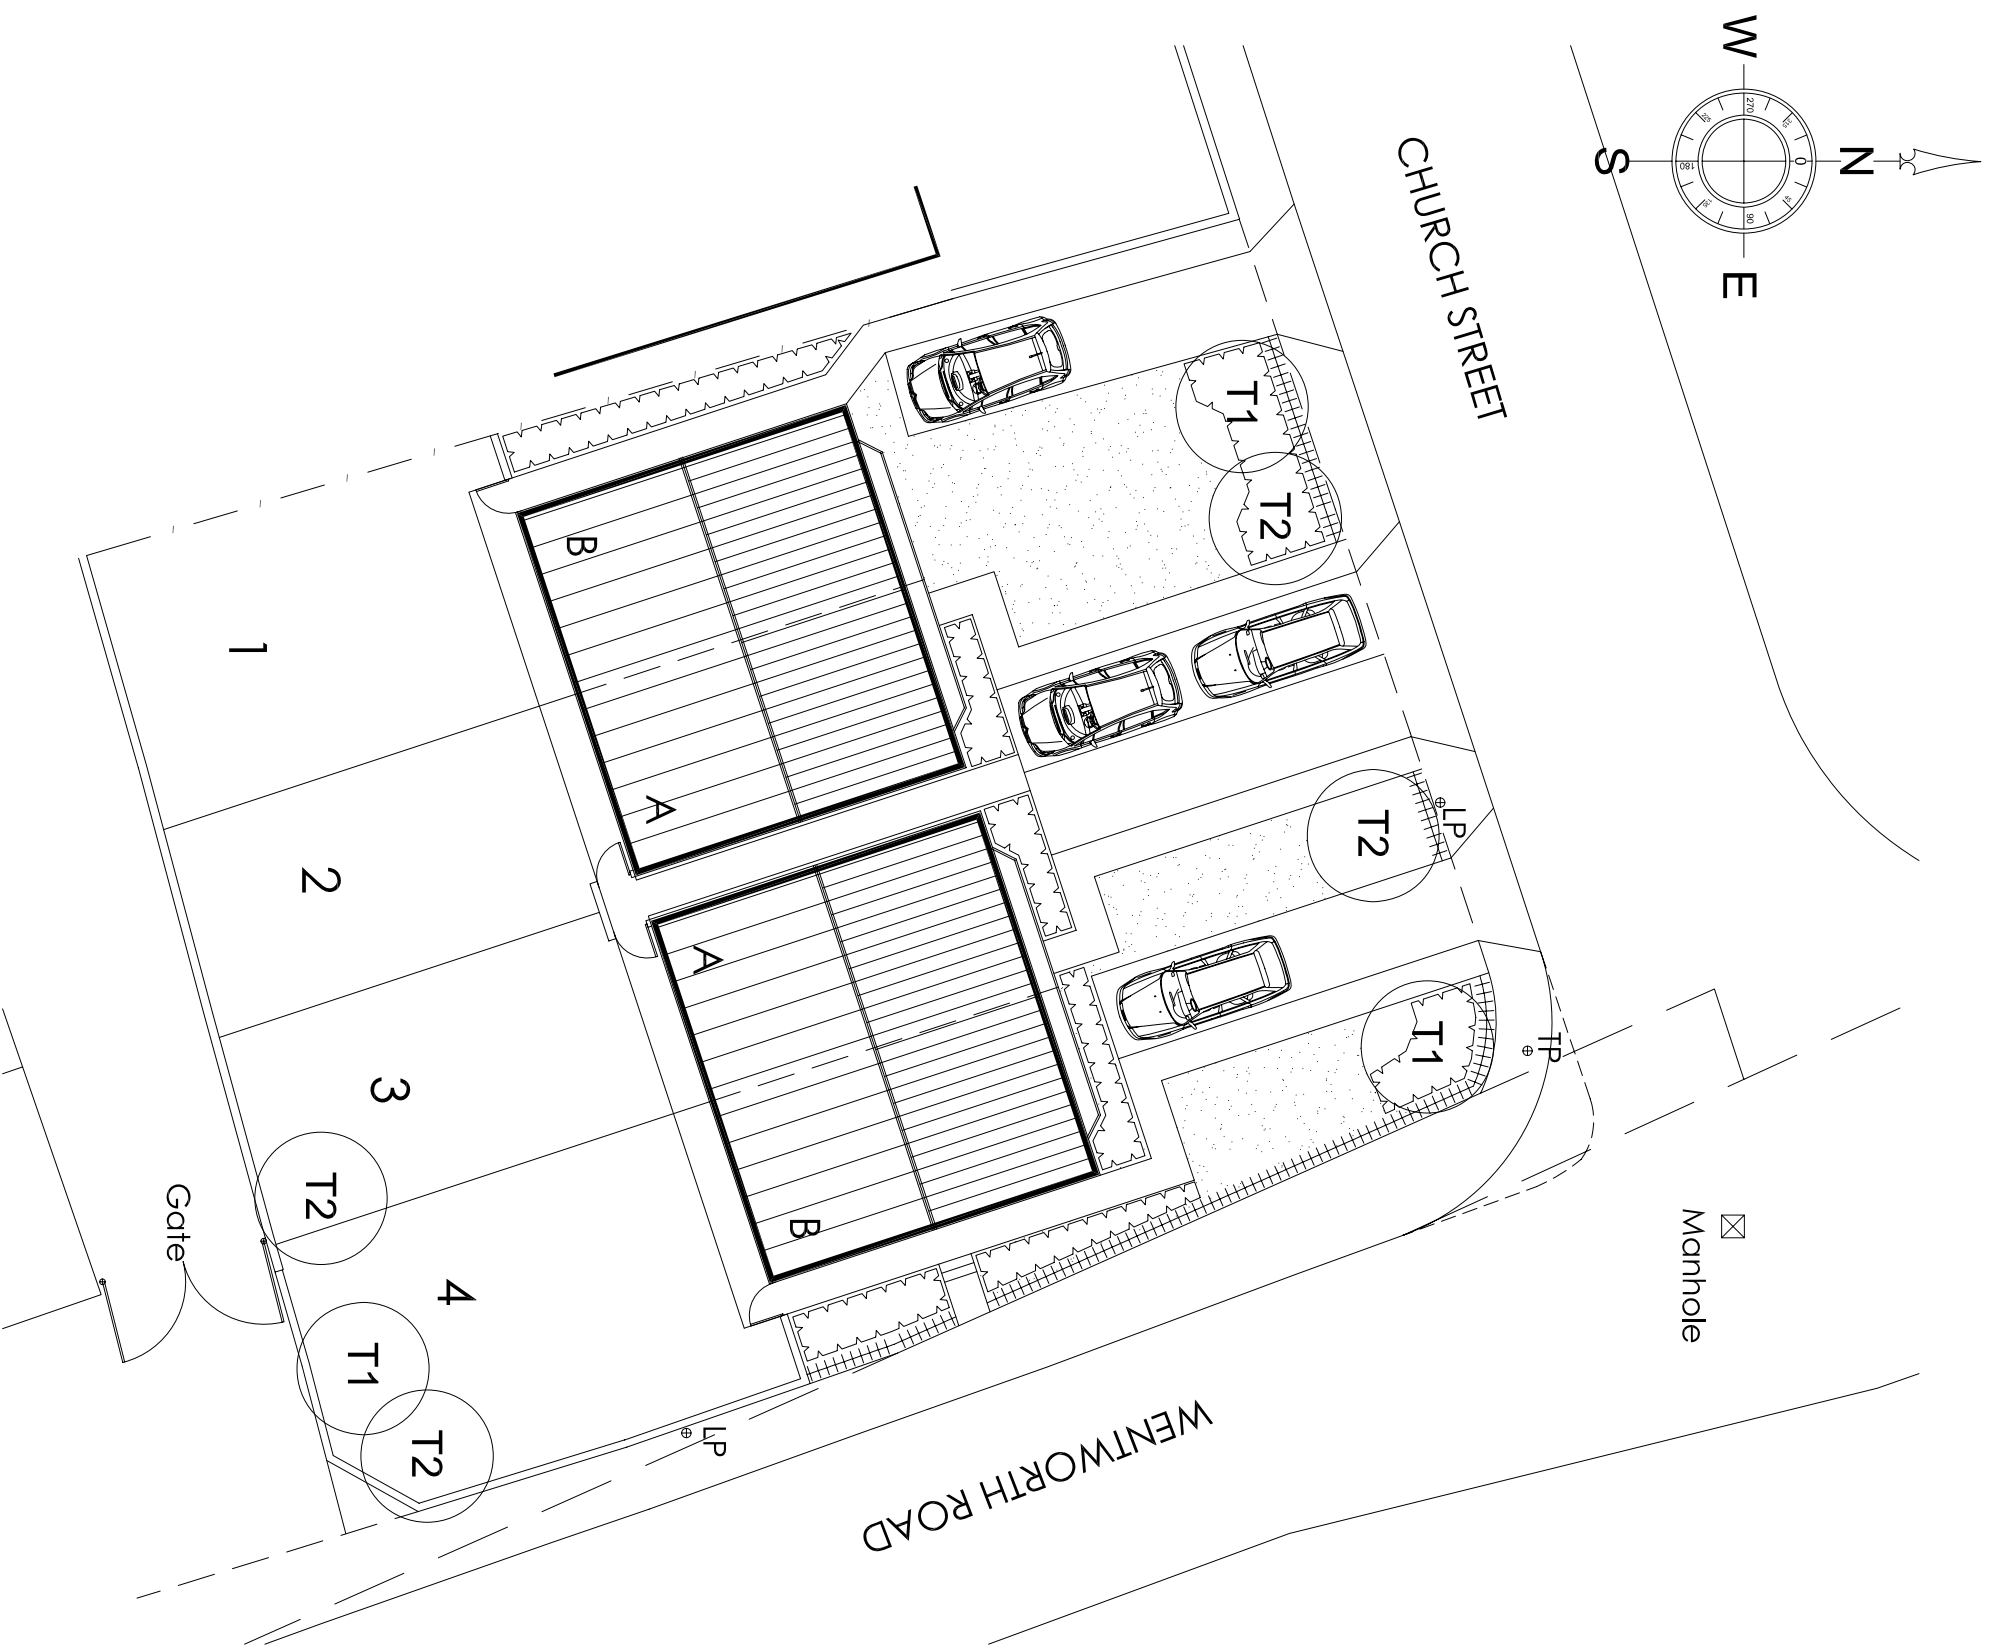

LANDSCAPE KEY

All plant stock to be to BS3936 1965 Part 1
All landscape work to comply with BS4428 1989

Trees

Trees to be standard 8-10cm stem circumference 1m
from ground level with 1 stake and 2 ties per tree

T1 Betula Pendula 'Silver Birch'
T2 Sorbus Aria 'Chrysophylla'

Shrubs

Berberis x Stenophylla 600-900mm 3L
Berberis Thunbergii 450-600mm 3L
Cotoneaster Conspilius Decorus 300-450mm 3L
Cornus Alba 600-900mm 3L
Cornus Sanguinea 600-900mm 3L

Climbers

Clematis Montana - Rubens
Lonicera Japonica 'Halliana'
Parthenocissus Tricuspidata Veitchii

Ground Cover

Hypericum Calycinum 150-200mm 2L
Vinca Minor 200-300mm 2L

Density 3 per square metre, unless otherwise stated.
Shrubs to BS 3936 to be planted in debris & weed free
beds 30cm deep. Topsoil to BS 3882, beds to be
artfully structured with smaller species to front and
edges. Plants to be set out whilst still in pots, under
supervision, to ensure optimum composition prior to
planting.

Rev A 15/04/19 Fencing removed from rear. Plot moved
back with parking to front.

Revision :

Scale : 1:200 @A3

Date : 16/09/09

Drawn by : SB

Project :

Proposed Development

at

Church Street,

Title : Jump

Landscape Layout

Dwg No : CS-J/04

Rev :A