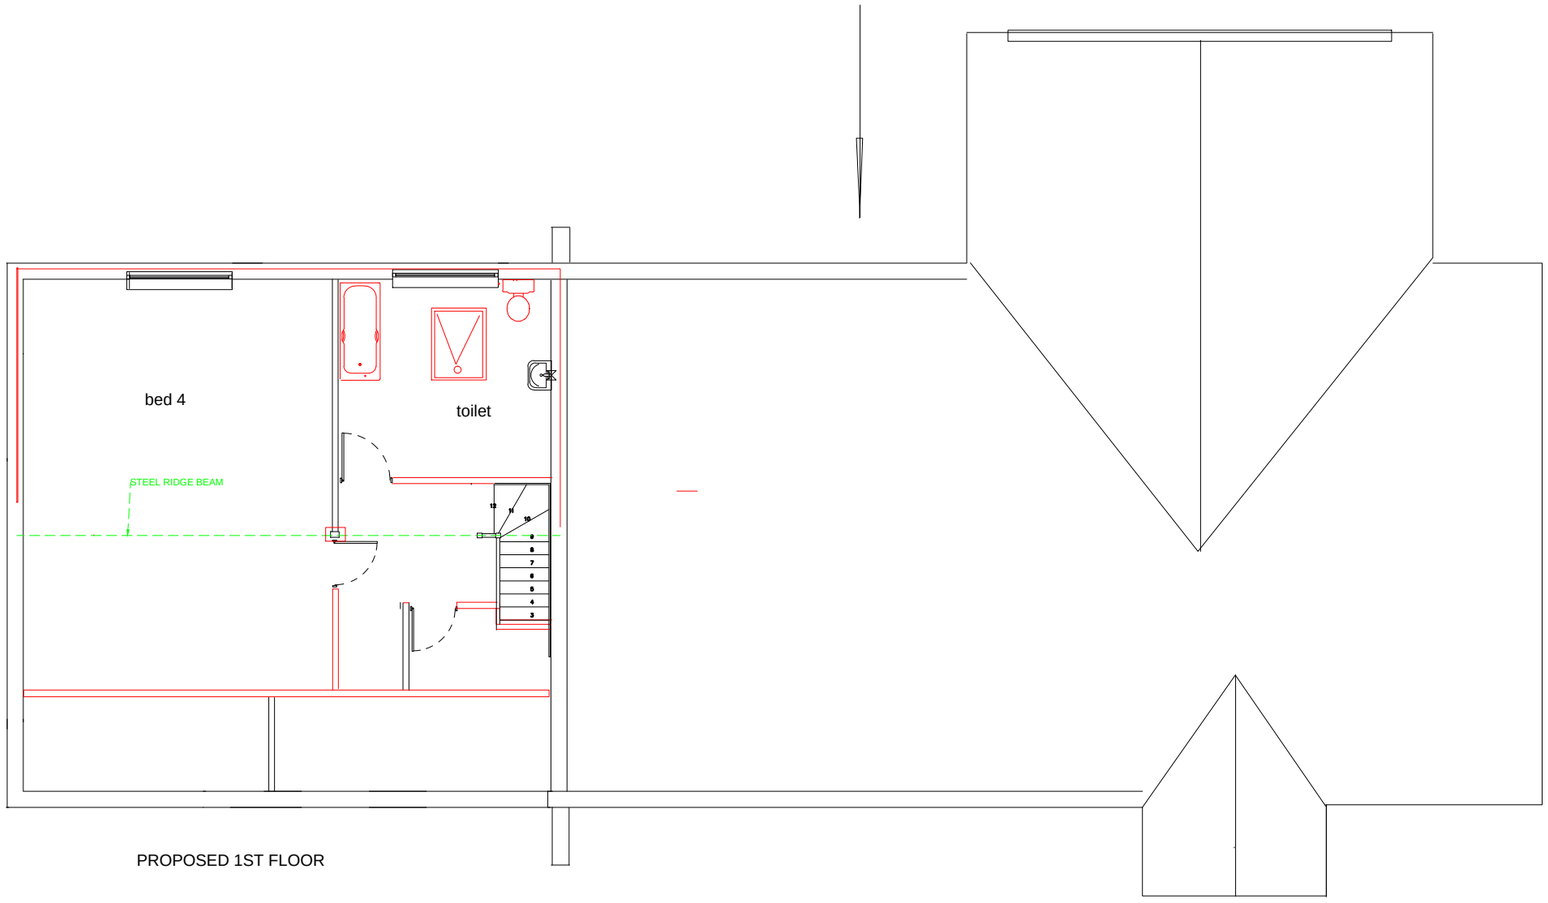


PROPOSED 1ST FLOOR

REF 2022/1087

EXTENDED TO 07/04/23

PROPOSED

EXISTING SINGLE STOREY EXTENSION WITH RAISED RIDGE HEIGHT AND DORMER ROOF TO EXISTING BUNGALOW.

APPLICANT:- MRS ANGELA HUTCHINSON, ALDHAM MILL FARM, WOMBWELL , BARSLEY. S73 8EG

PROPOSED LOFT FLOOR PLAN

1:100

AMENDED MARCH 2023