



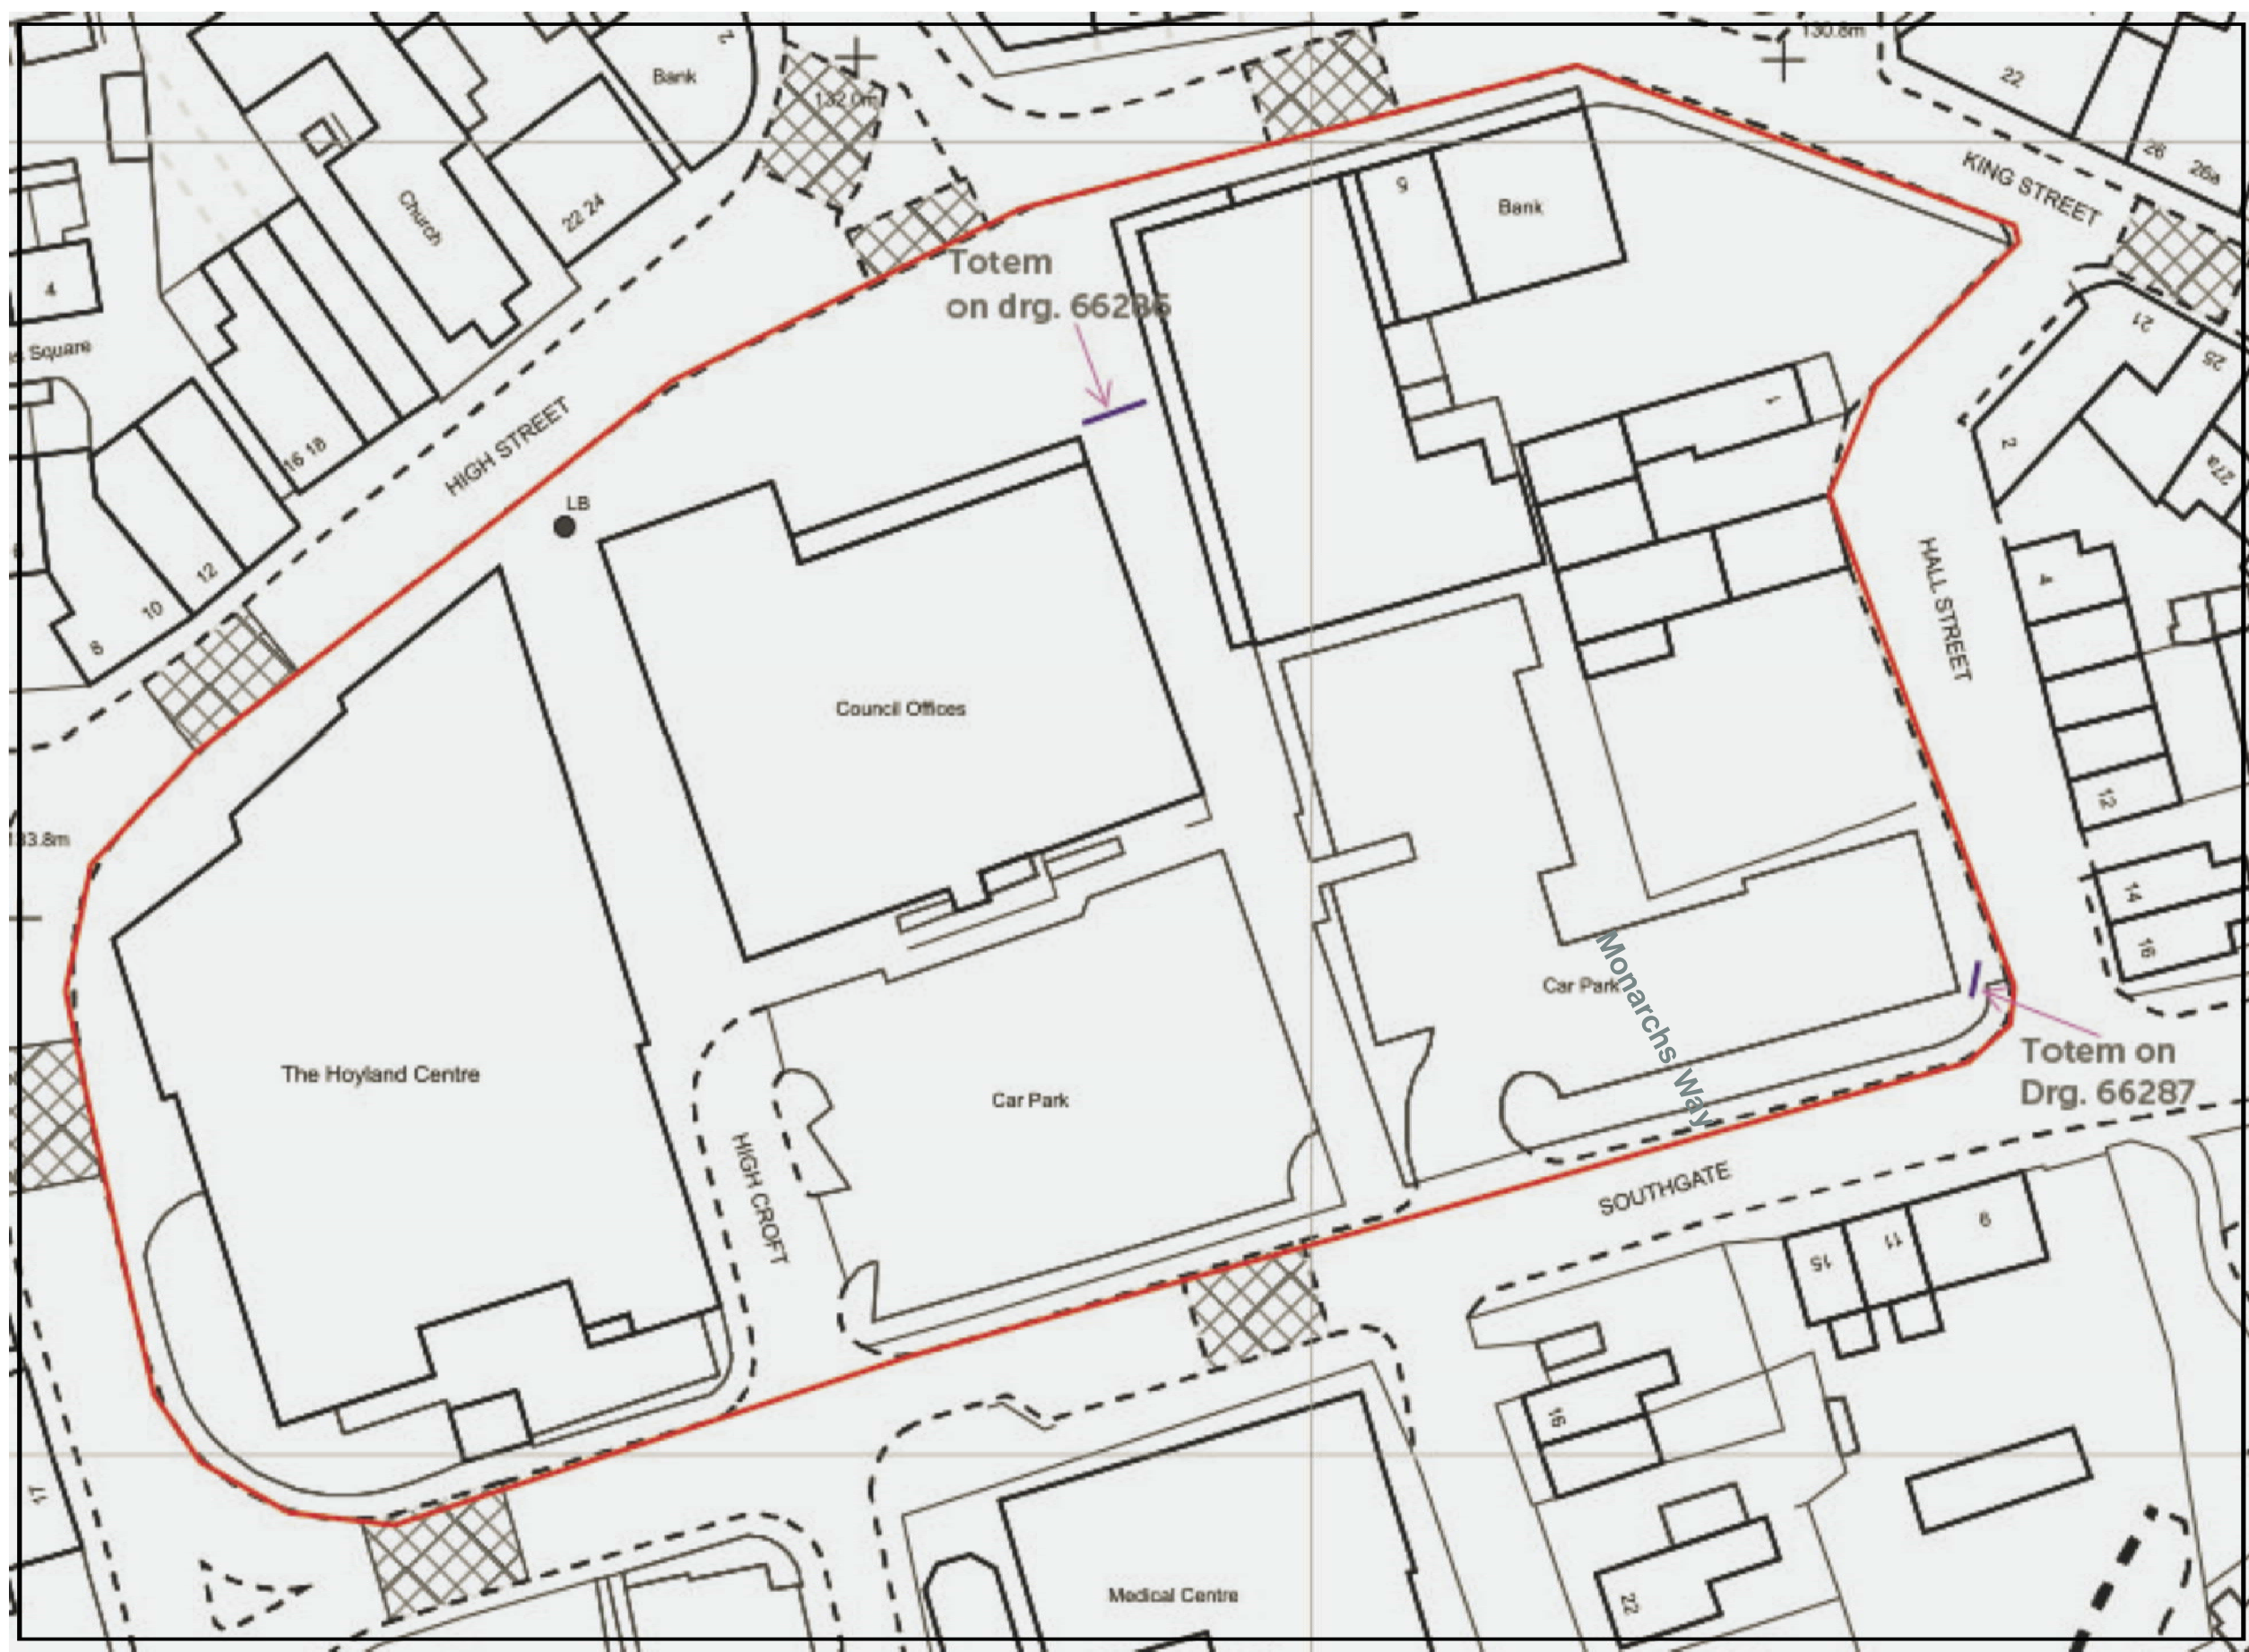

Scale 1:500 @ A3
Block Plan Drawing No. 1
Licence No. 100019980

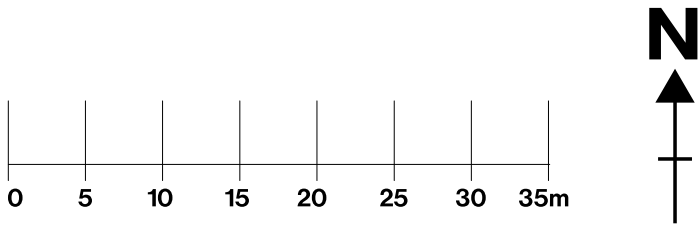

SPENCER **SIGNS**
Unit 1, 70 Scarborough St.,
Hull, HU3 4TG
Tel. 01482 325797
www.spencersigns.co.uk
email: design@spencersigns.co.uk