Mr I FOSTER

2A Schofield Drive
Darfield
Barnsley

Planning Application

Side extension (Master bedroom)
Side extension (garage)


CONTENTS

1. Location Plan @ 1:1250
2. Site Plan @ 1:500
3. Architectural Drawings

PREPARED BY :

QUILL ARCHITECTURE

7 Mulberry Close, Darfield, Barnsley, South Yorkshire
S73 9NN. Tel:- 01226 755446

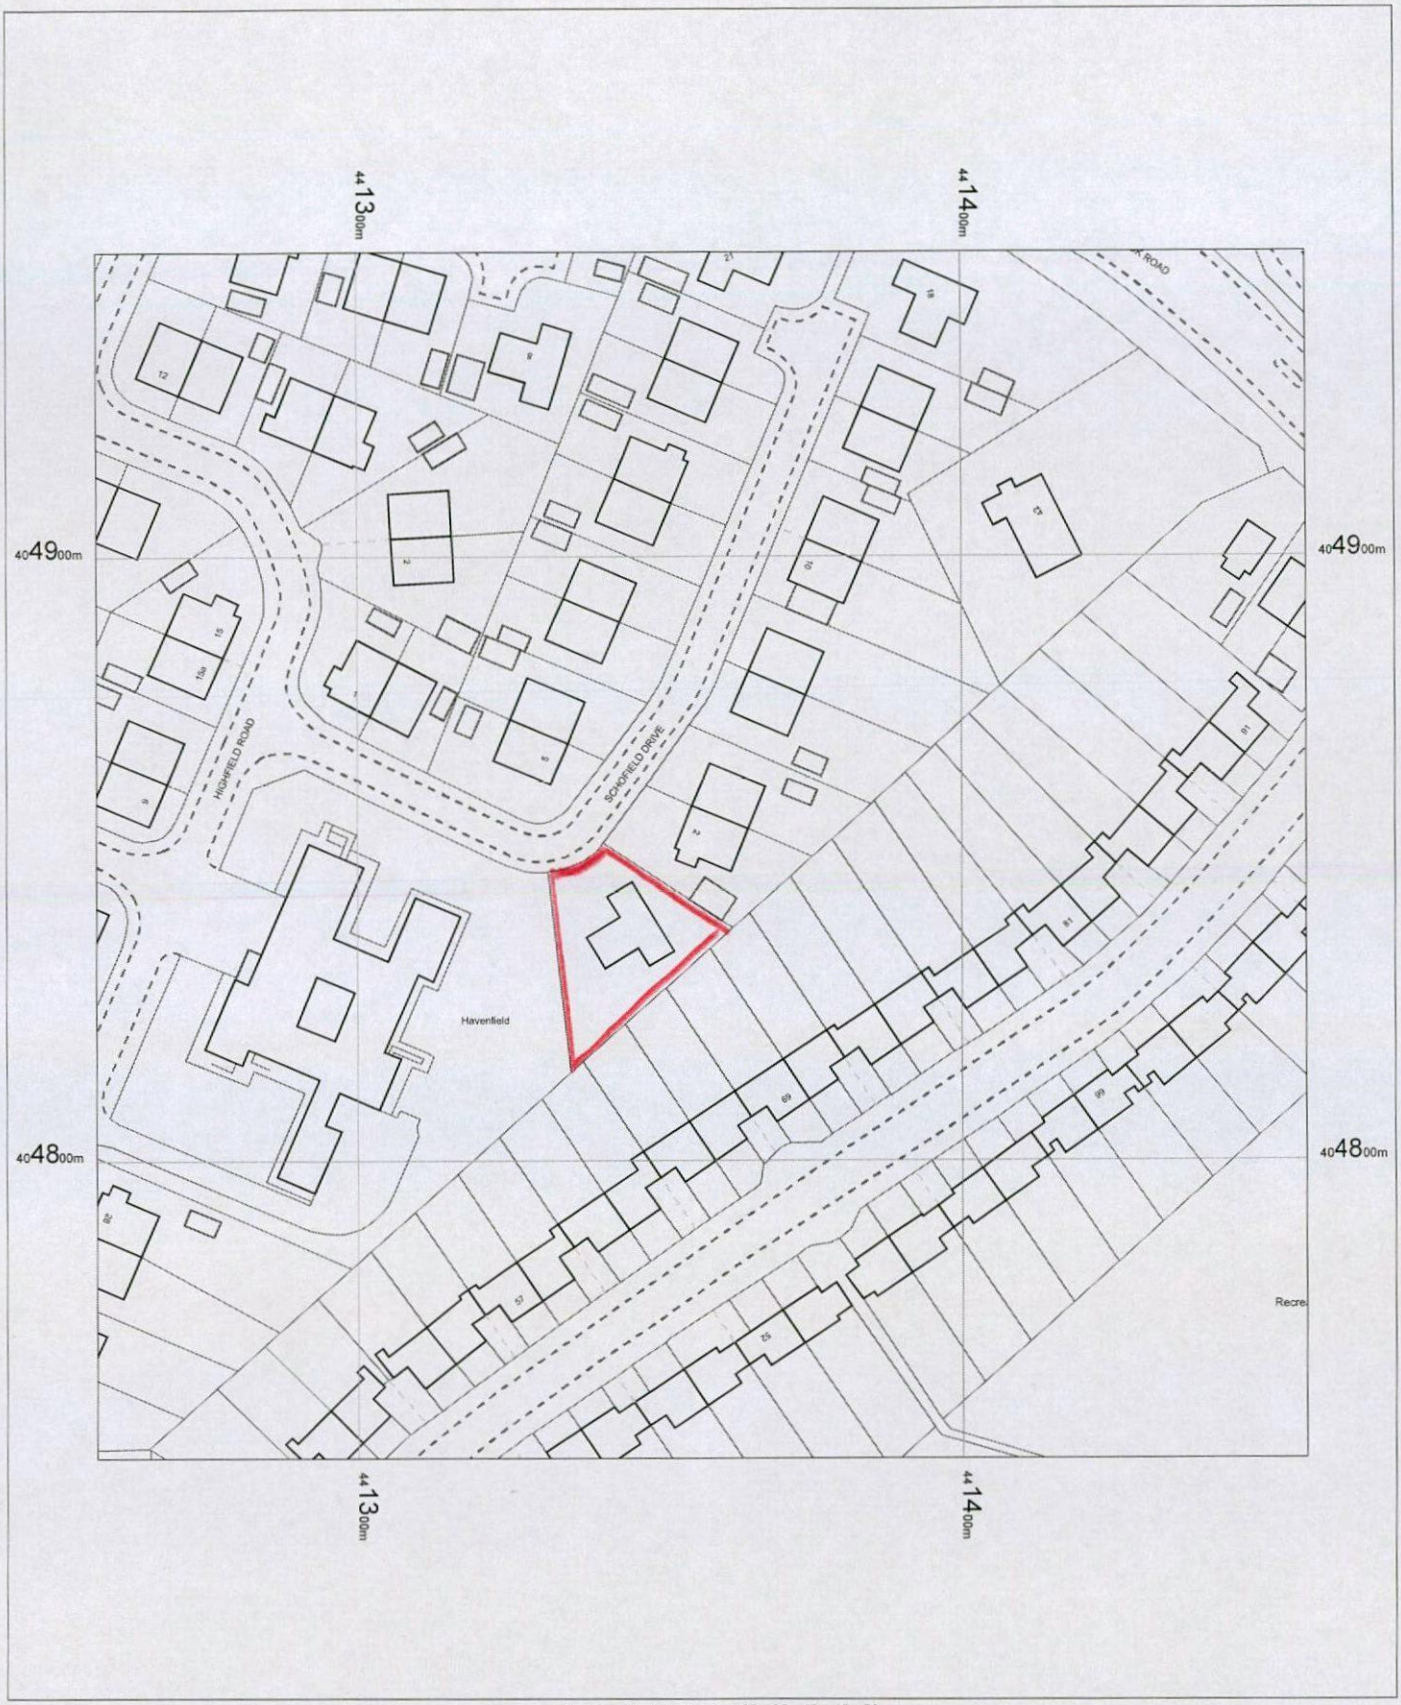

0 5 10 15 20 25 30 35 40 45 50
m

2A SCHOFIELD DRIVE
DARFIELD
S73 9AX

OS MasterMap 1250/2500/10000 scale
19 March 2014, ID: BW1-00307879
www.blackwellmapping.co.uk


1:1250 scale print at A4, Centre: 441357 E, 404850 N

©Crown Copyright Ordnance Survey. Licence no. 100041040

N

Mapping sourced from Ordnance Survey

BLACKWELL'S
www.blackwellmapping.co.uk
TEL: 0114 268 7658
maps.sheffield@blackwell.co.uk

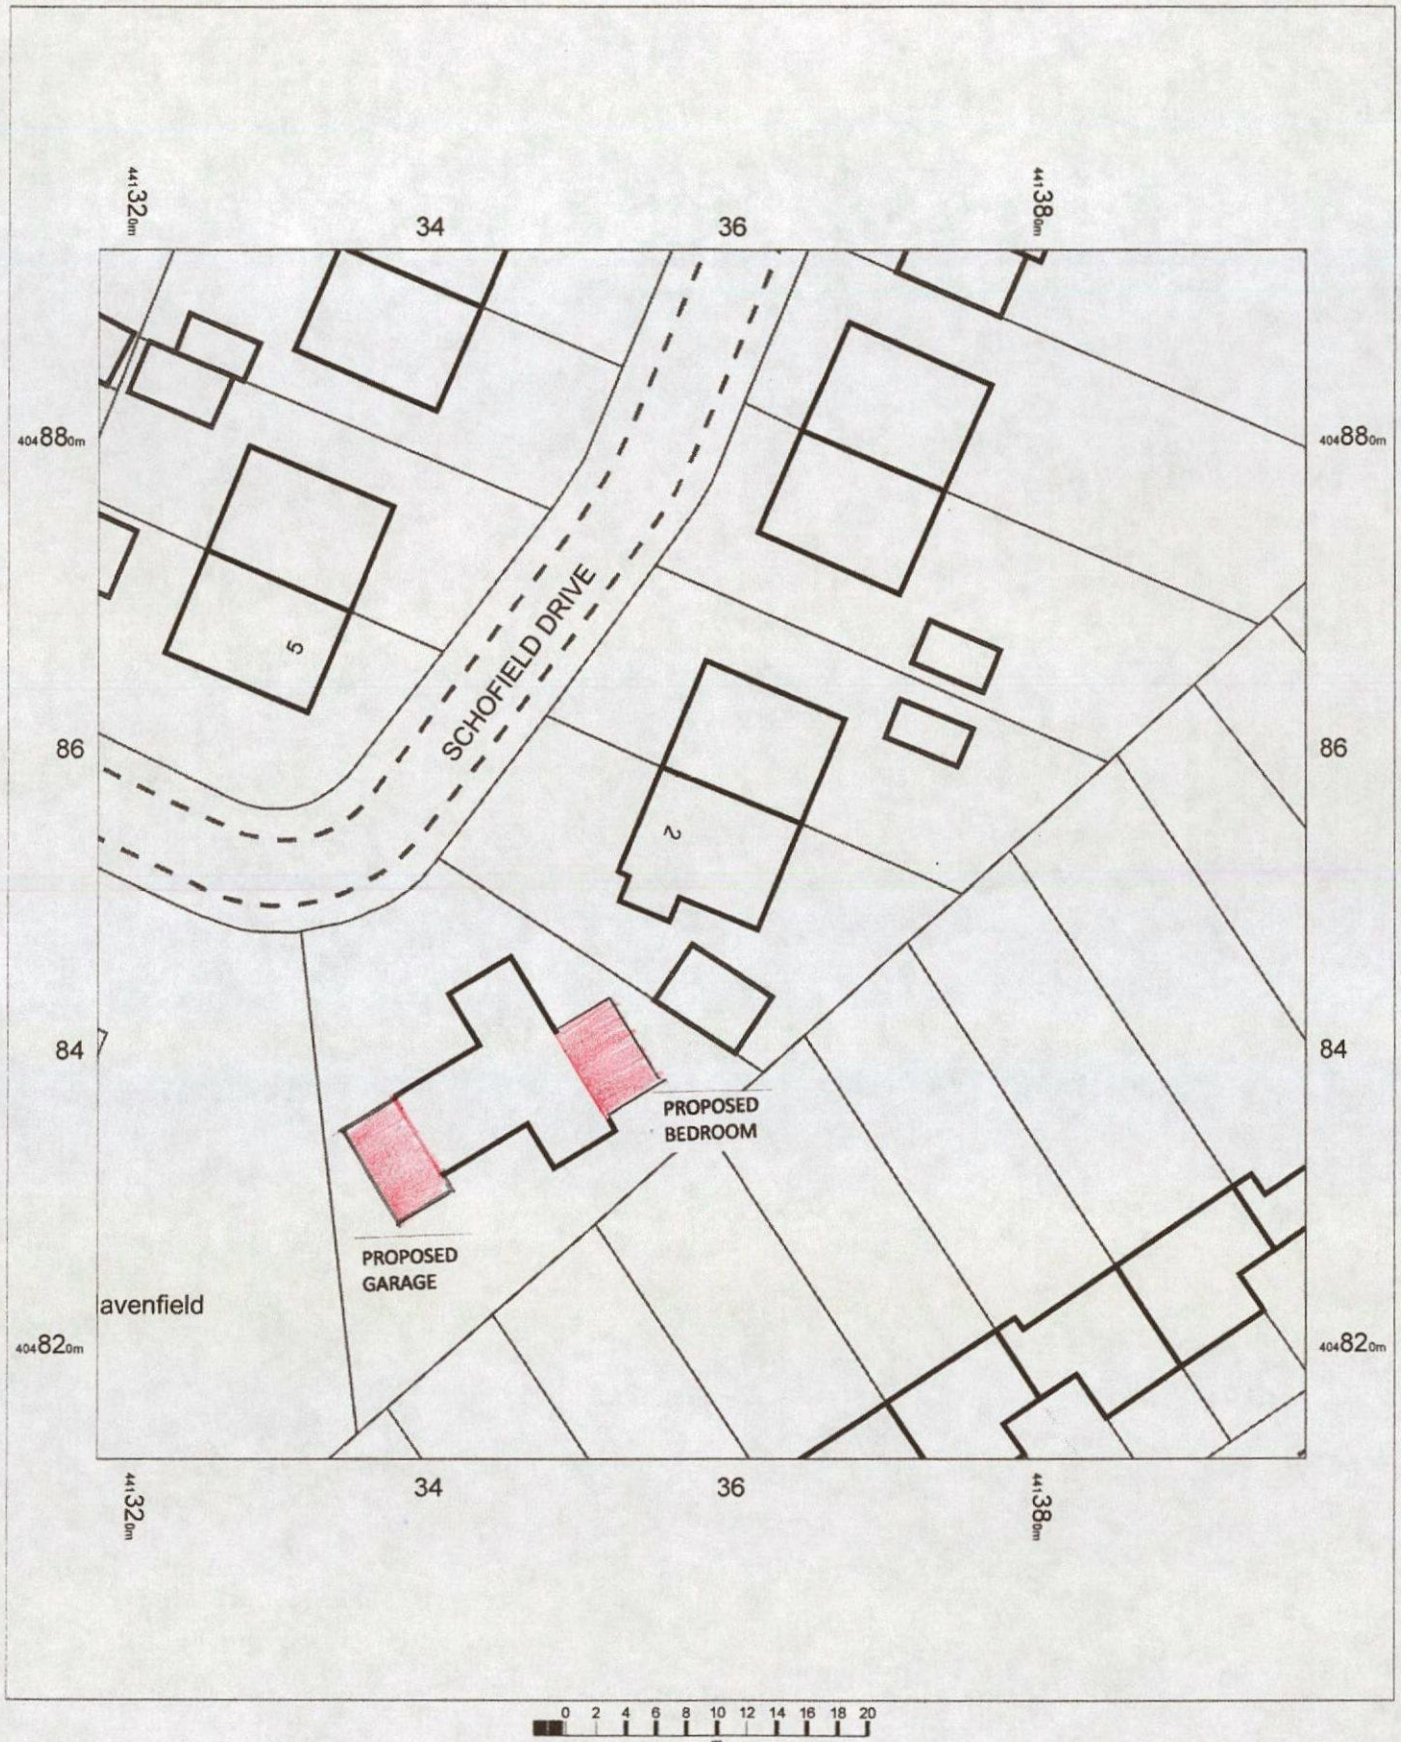

0 2 4 6 8 10 12 14 16 18 20
m

2A SCHOFIELD DRIVE
DARFIELD
S73 9AX

OS MasterMap 1250/2500/10000 scale
19 March 2014, ID: BW1-00307878
www.blackwellmapping.co.uk

1:500 scale print at A4, Centre: 441358 E, 404853 N

©Crown Copyright Ordnance Survey. Licence no. 100041040

N

Mapping sourced from Ordnance Survey

BLACKWELL'S
www.blackwellmapping.co.uk
TEL: 0114 268 7658
maps.sheffield@blackwell.co.uk