
22 Ellavale Road, Elsecar,
Barnsley, S74 8DZ.

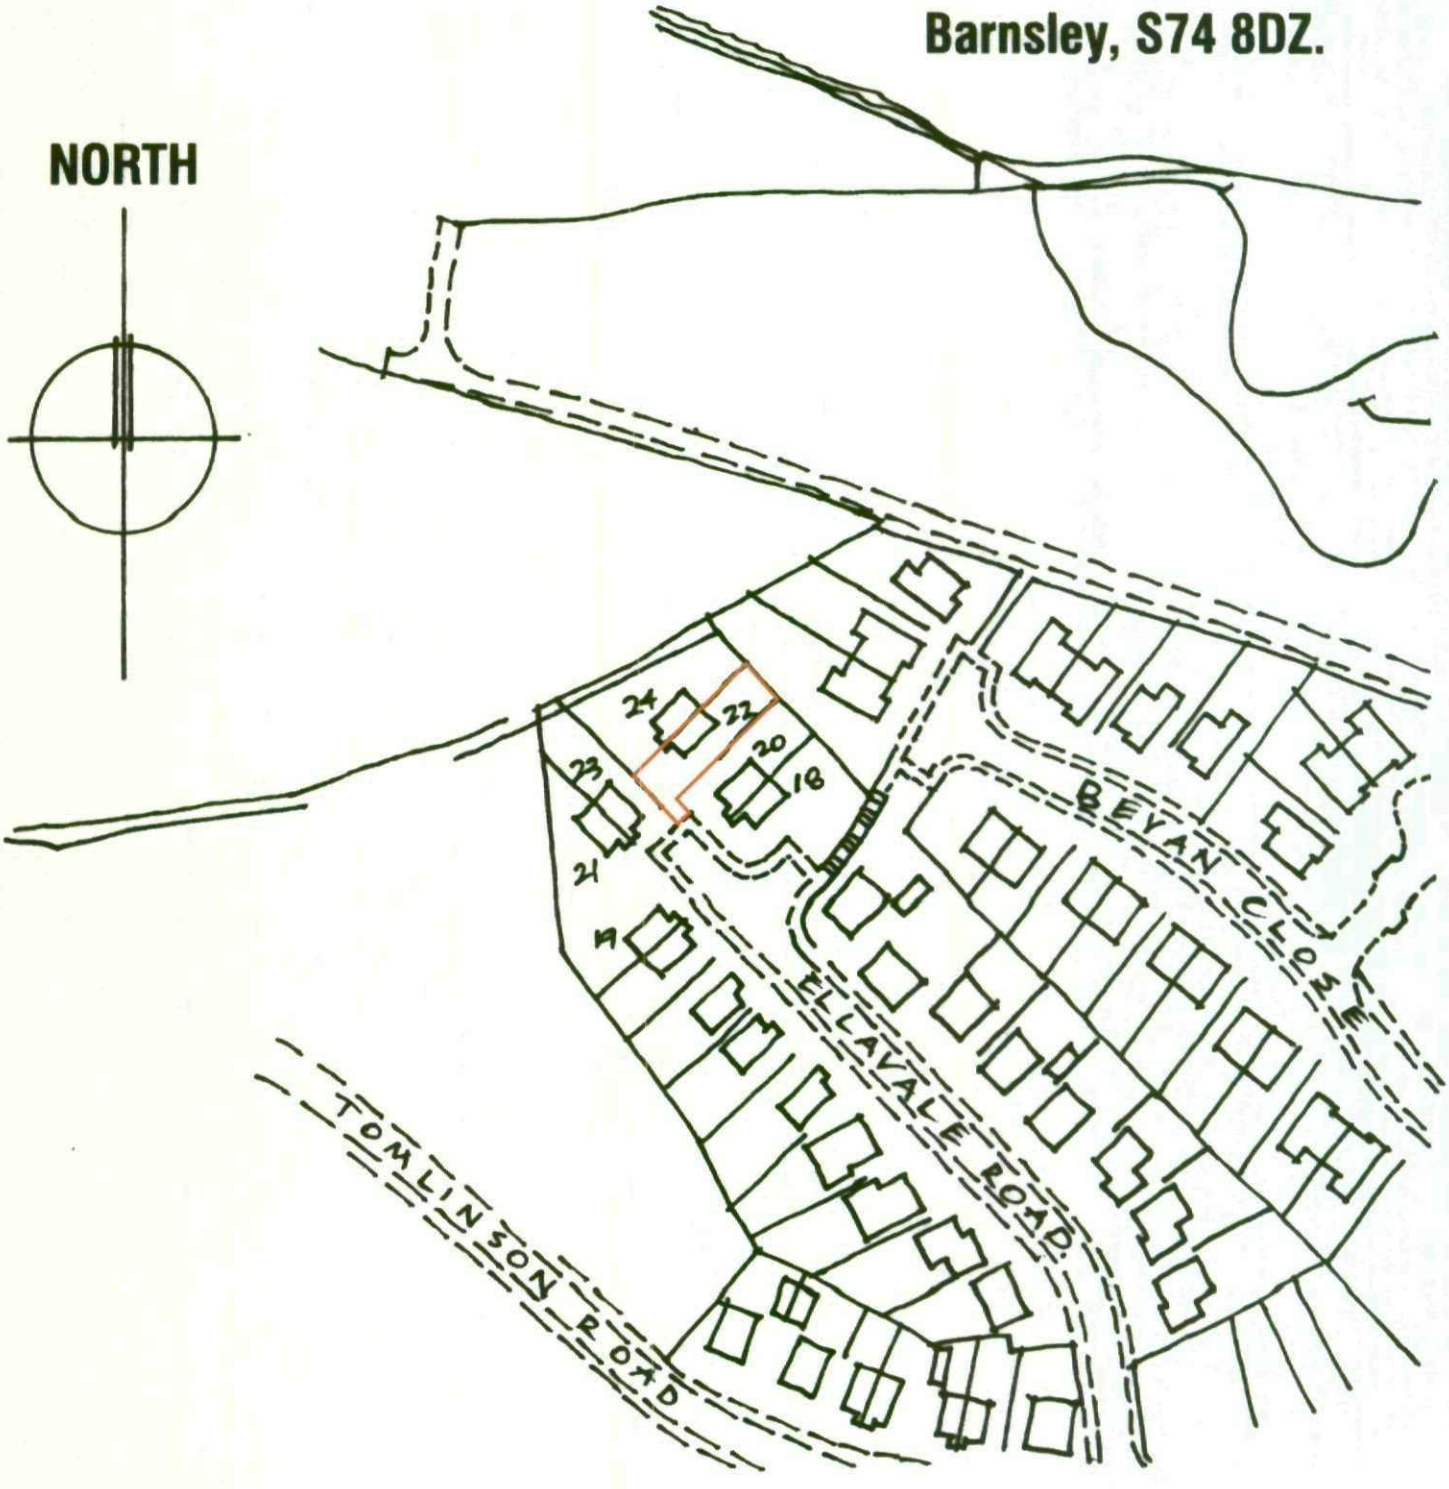

SITE LOCATION PLAN
SCALE 1: 1250
Date. Jan 2010