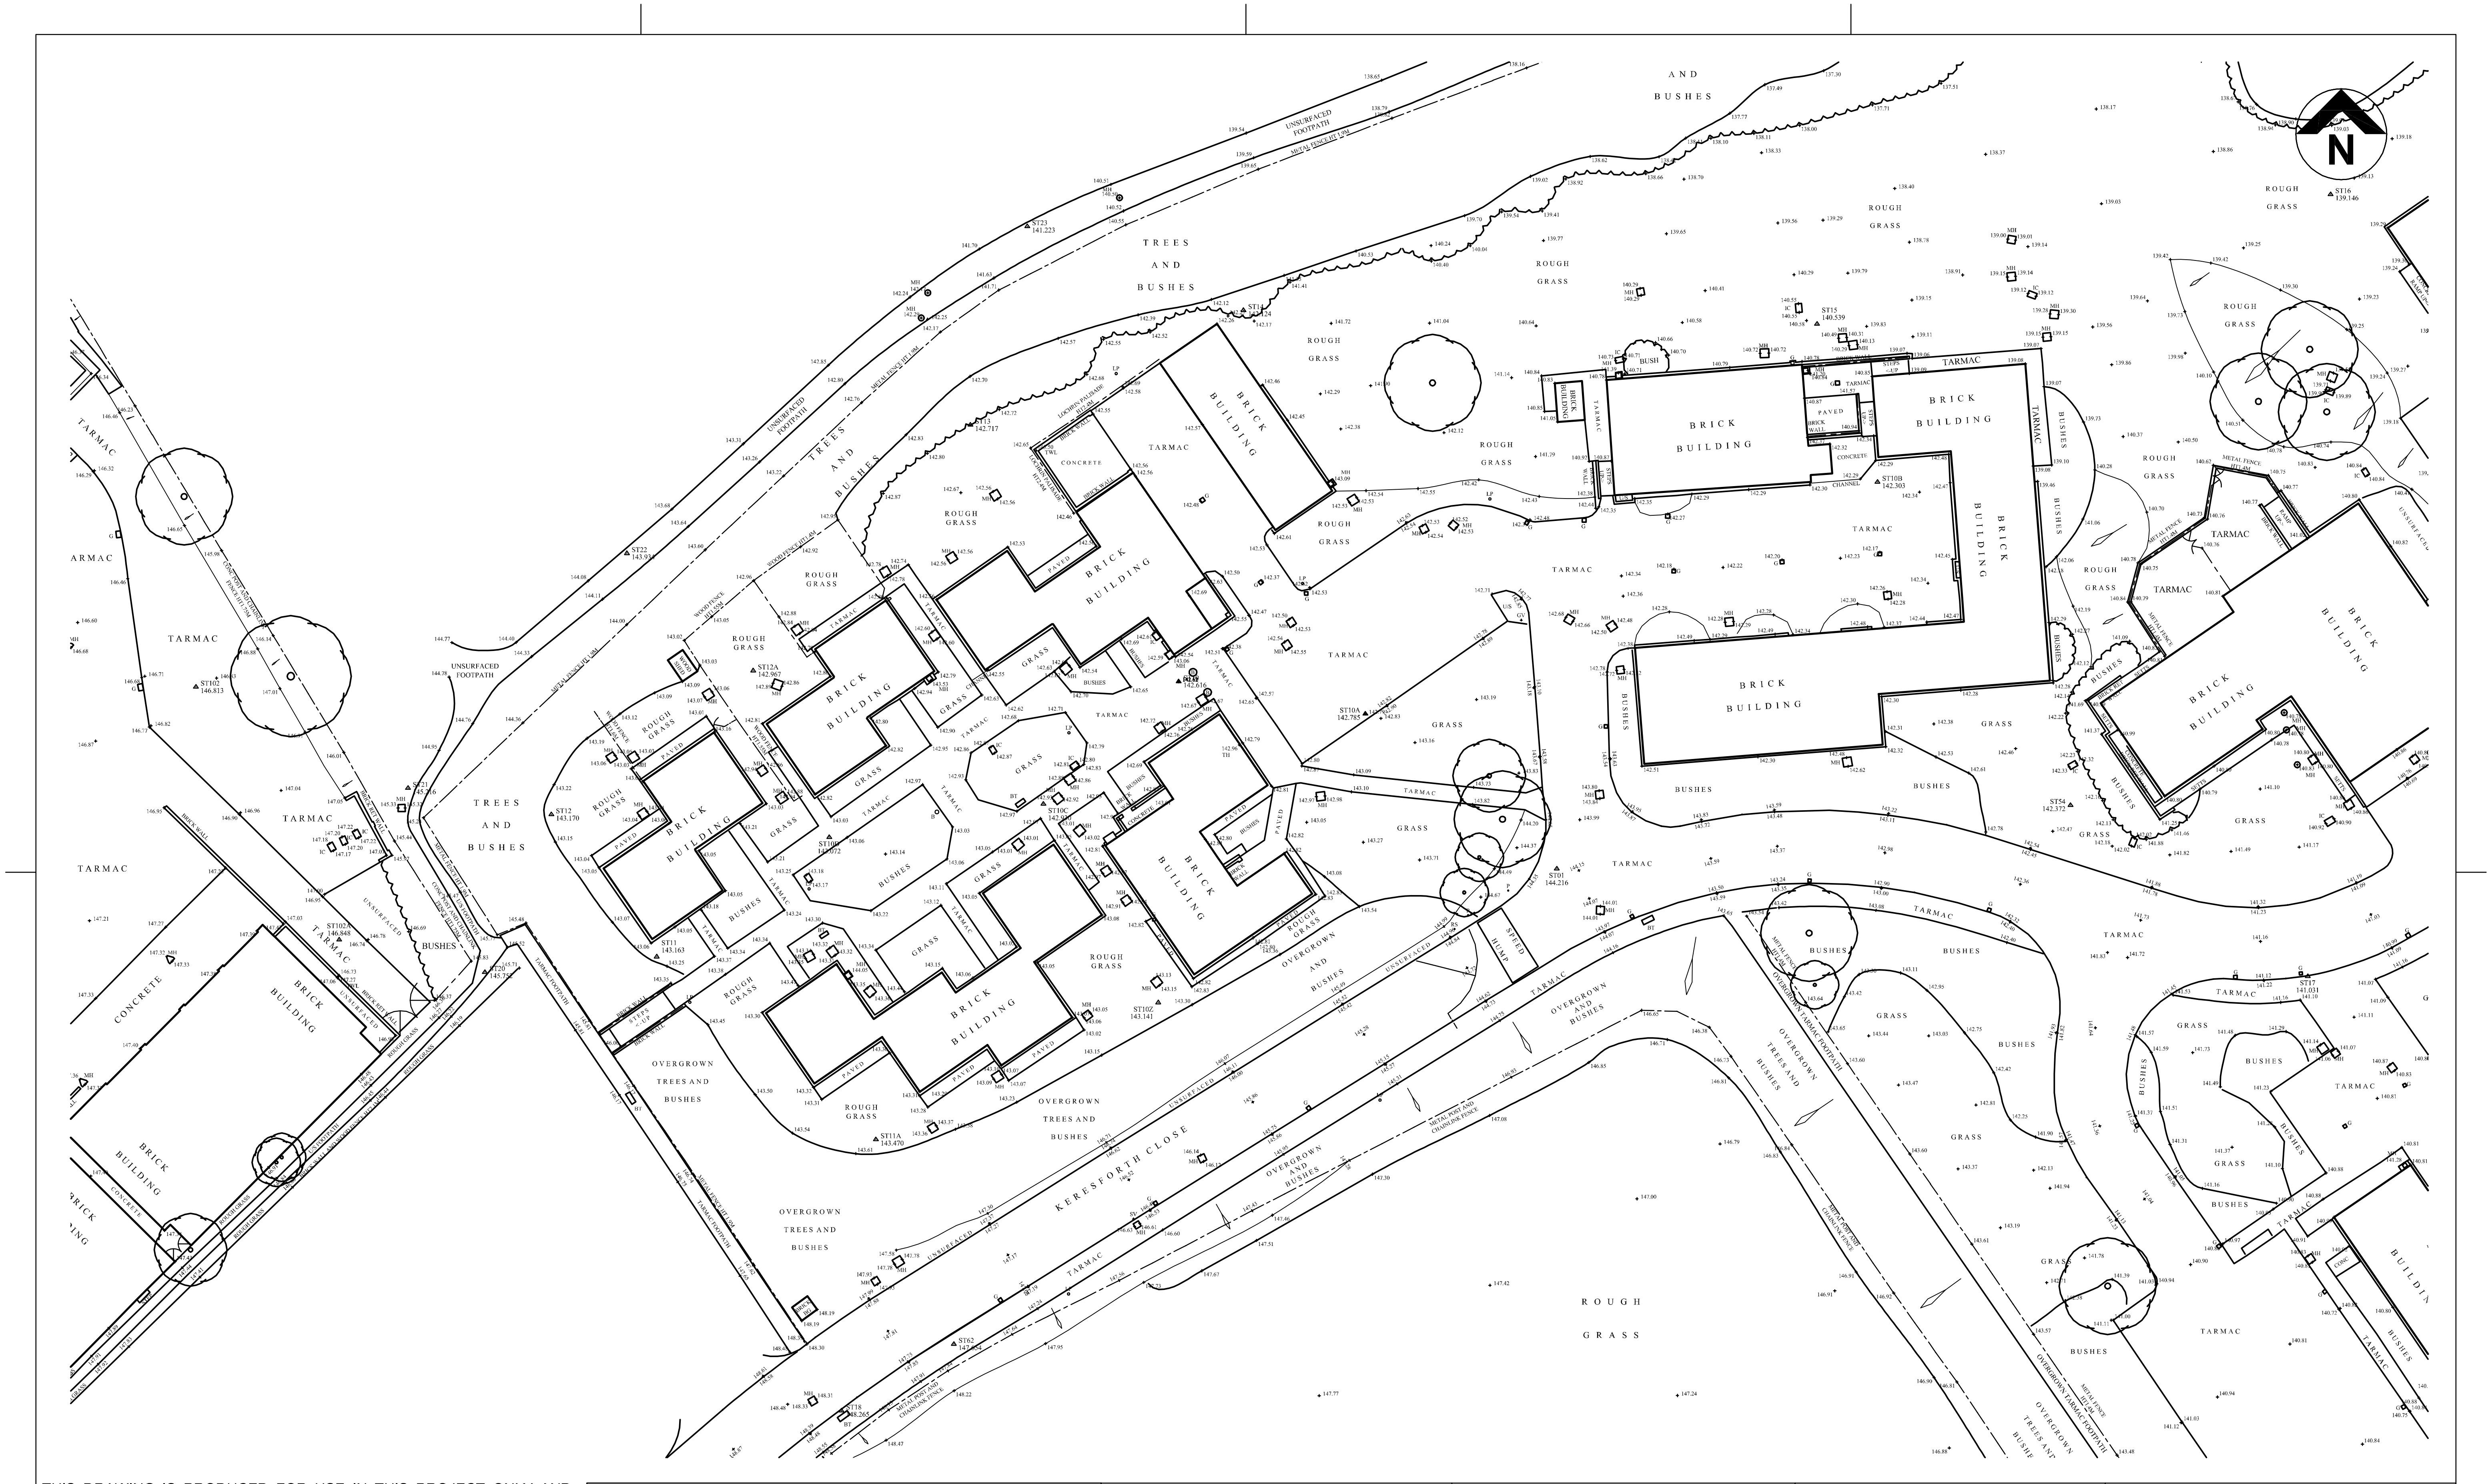

THIS DRAWING IS PRODUCED FOR USE IN THIS PROJECT ONLY AND MAY NOT BE USED FOR ANY OTHER PURPOSE. NPS PROPERTY CONSULTANTS LTD ACCEPT NO LIABILITY FOR THE USE OF THIS DRAWING OTHER THAN THE PURPOSE FOR WHICH IT WAS INTENDED IN CONNECTION WITH THIS PROJECT AS RECORDED IN THE 'PURPOSE FOR ISSUE' AND 'FILE STATUS CODE'.

THIS DRAWING MAY NOT BE REPRODUCED IN ANY FORM WITHOUT PRIOR WRITTEN AGREEMENT OF NPS PROPERTY CONSULTANTS LTD.

© CROWN COPYRIGHT AND DATABASE RIGHTS 2018
ORDNANCE SURVEY LICENCE NUMBER 100022264

ORIGINAL SHEET SIZE
A3

FIRST ISSUE

P1						
COMMENT						
REV	DRAWN	DATE	CHECKED	DATE	APPROVED	DATE

CLIENT
BERNESLAI HOMES

TITLE
TOPOGRAPHICAL SURVEY

PROJECT
KERESFORTH CLOSE, RESIDENTIAL CONVERSIONS

nps group

NPS Barnsley Ltd
Gateway Plaza, Sackville St, Barnsley, South Yorkshire, S70 2RD,
Tel: 01226 774605; Email: barnsley@nps.co.uk
web:www.nps.co.uk

SCALES	DISCIPLINE	PROJECT NUMBER
1:500	ARCH	07-17-18-1-1409

DRAWING NUMBER: NPS-DR-A-(00)-002
REV CODE: P1

STATUS CODE	PURPOSE OF ISSUE	DRAWN
S0	TENDER	PJN

File Path: Z:\Projects\0692 (Berneslai Homes Keresforth Close, Barnsley)\CAD\Drawings\03-Construction\07-17-18-1-1409-NPS-XX-00-DR-A-002-Topographical Survey-S0-P1.dwg, Saved: 31 May 2018 08:29:55, By: Peter Norman
Z:\Projects\0692 (Berneslai Homes Keresforth Close, Barnsley)\CAD\Drawings\03-Construction\07-17-18-1-1409-NPS-XX-00-DR-A-002-Topographical Survey-S0-P1.dwg

Date Plotted: 31 May 2018 10:39:59

© COPYRIGHT NPS GROUP 2018