















Photos of Store

Store Name:	Mapplewell	Address:	Blacker Road
Store No:	7234		Mapplewell
Futurama W.O:	128729		South Yorkshire
Store Type:	Everyday Convenience Plus - Mainstream		S75 6BW
Programme:	BAU	Revision:	Original Scheme
CAD reference:	P5F3M0 (Unlocked CAD)	Author:	KP

Olympia House
Lockwood Court
Middleton Grove
Leeds
LS11 5TY
United Kingdom

Telephone:
0113 270 5595
Facsimile:
0113 277 1143
E-mail:
postbox@futurama.ltd.uk

delivering branded environments™

futurama













Photos of Store


Store Name:	Mapplewell	Address:	Blacker Road
Store No:	7234		Mapplewell
Futurama W.O:	128729		South Yorkshire
Store Type:	Everyday Convenience Plus - Mainstream		S75 6BW
Programme:	BAU	Revision:	Original Scheme
CAD reference:	P5F3M0 (Unlocked CAD)	Author:	KP

Olympia House
Lockwood Court
Middleton Grove
Leeds
LS11 5TY
United Kingdom

Telephone:
0113 270 5595
Facsimile:
0113 277 1143
E-mail:
postbox@futurama.ltd.uk

delivering branded environments™

futurama

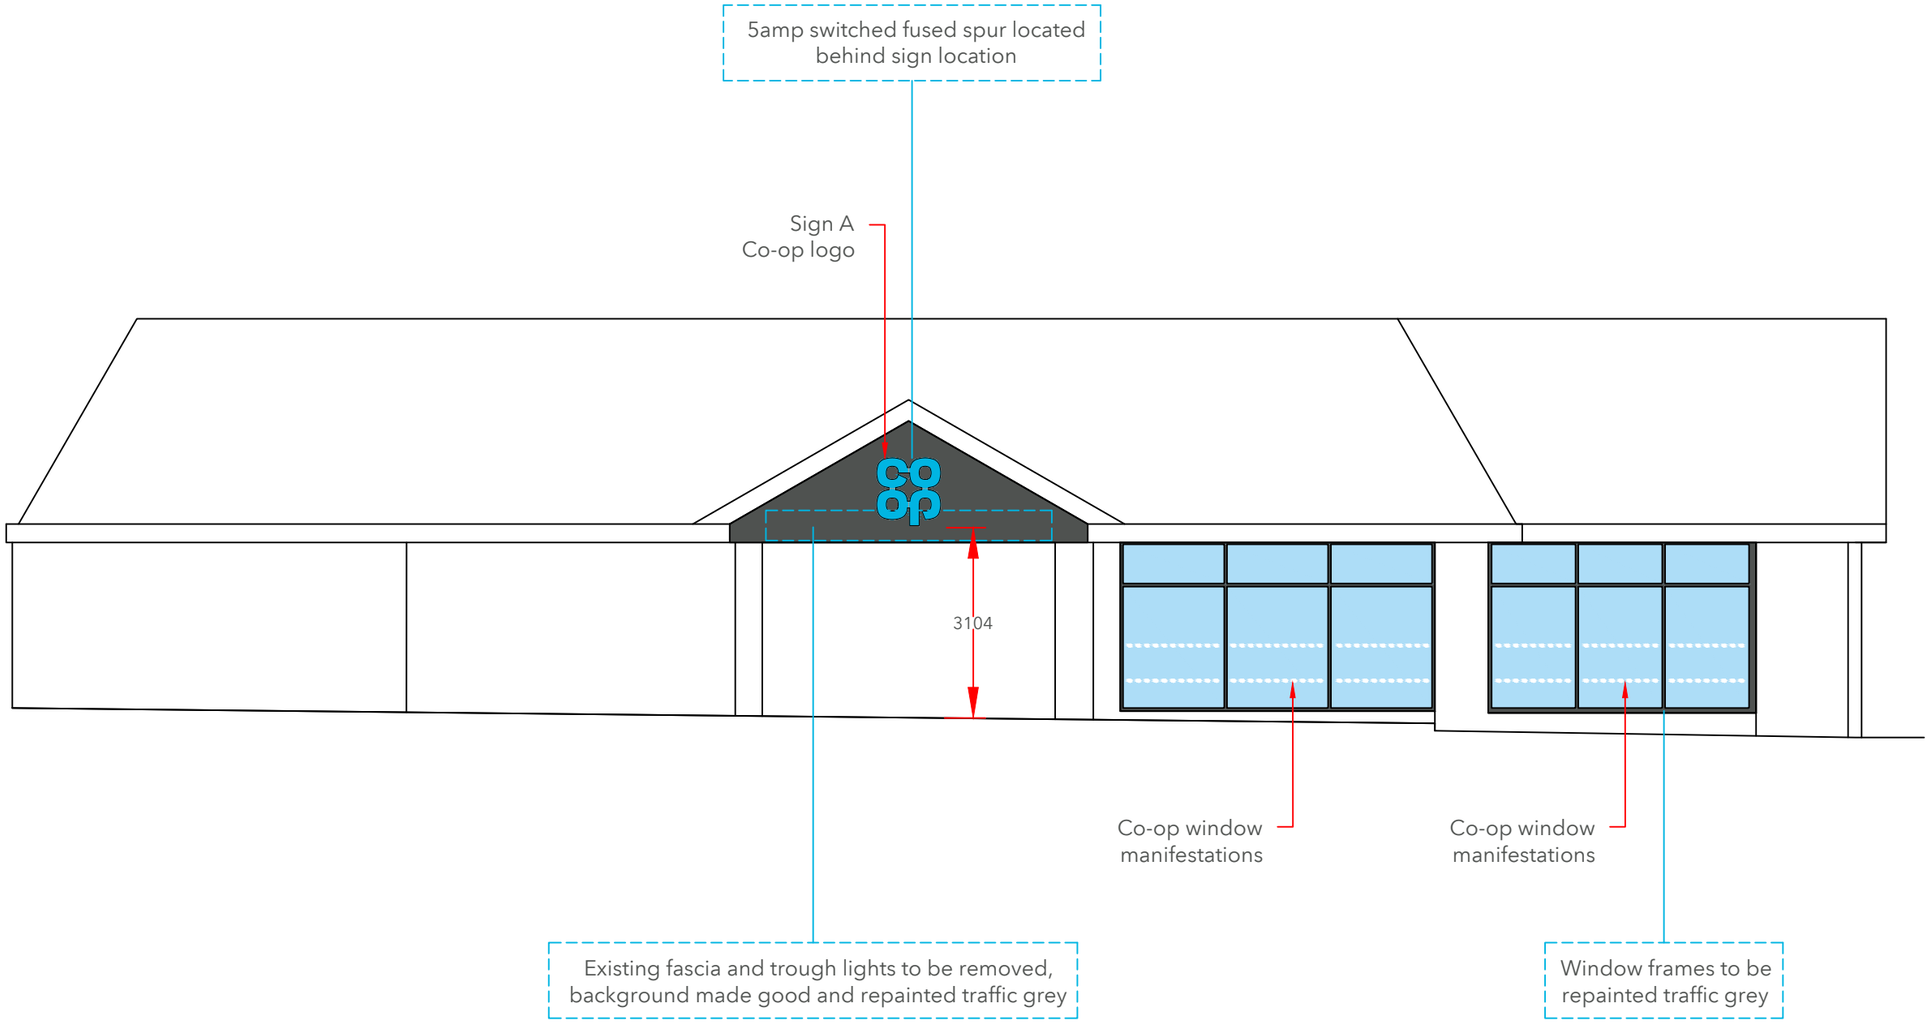

Proposed Elevation 1, Scale 1:100

Store Name:	Mapplewell	Address:	Blacker Road
Store No:	7234		Mapplewell
Futurama W.O:	128729		South Yorkshire
Store Type:	Everyday Convenience Plus - Mainstream		S75 6BW
Programme:	BAU	Revision:	Original Scheme
CAD reference:	P5F3M0 (Unlocked CAD)	Author:	KP

Olympia House
Lockwood Court
Middleton Grove
Leeds
LS11 5TY
United Kingdom

Telephone:
0113 270 5595
Facsimile:
0113 277 1143
E-mail:
postbox@futurama.ltd.uk

delivering branded environments™

futurama