
DEVELOPMENT PLANNING PARTNERSHIP

www.devplanning.com

Tesco Stores Limited
Wombwell Lane
Barnsley

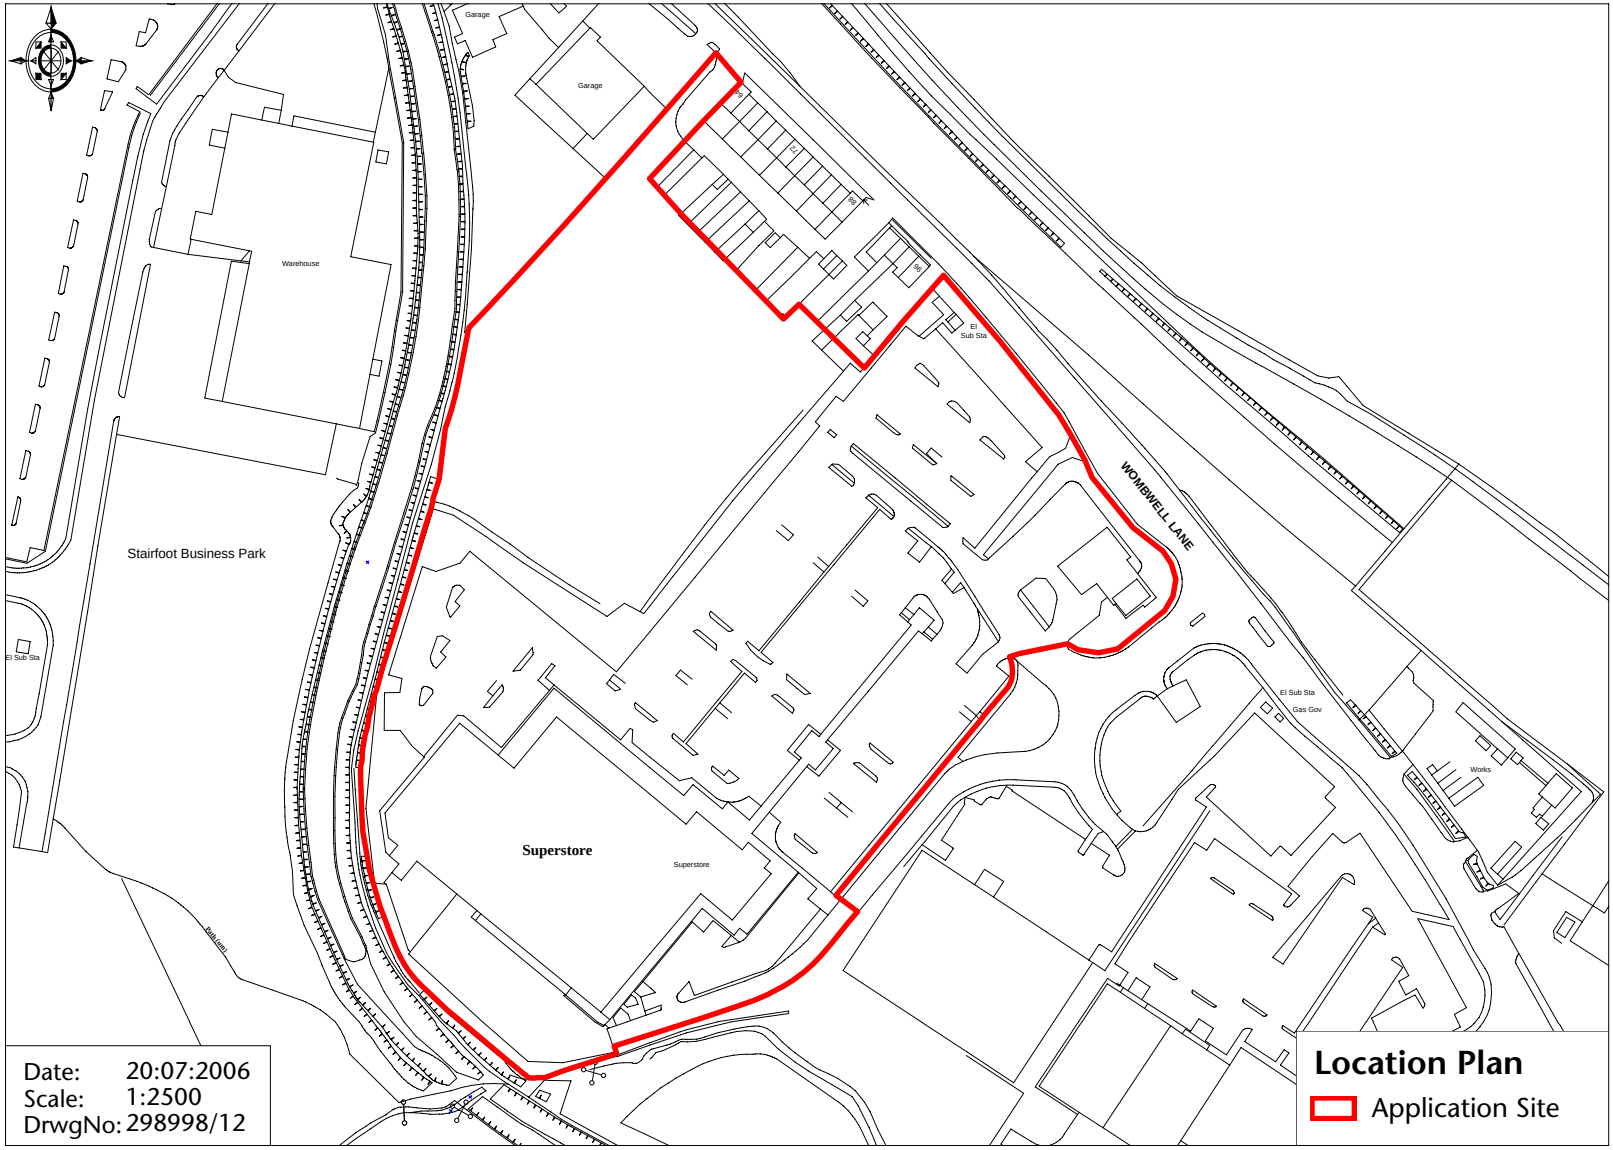

© Crown copyright 2006. All rights reserved. Licence Number 100020449. Survey Scale - mixed Plotted Scale - 1:2500

Development Planning Partnership

Bedford - Belfast - Cardiff - Dublin - Glasgow - Leeds - London - Manchester