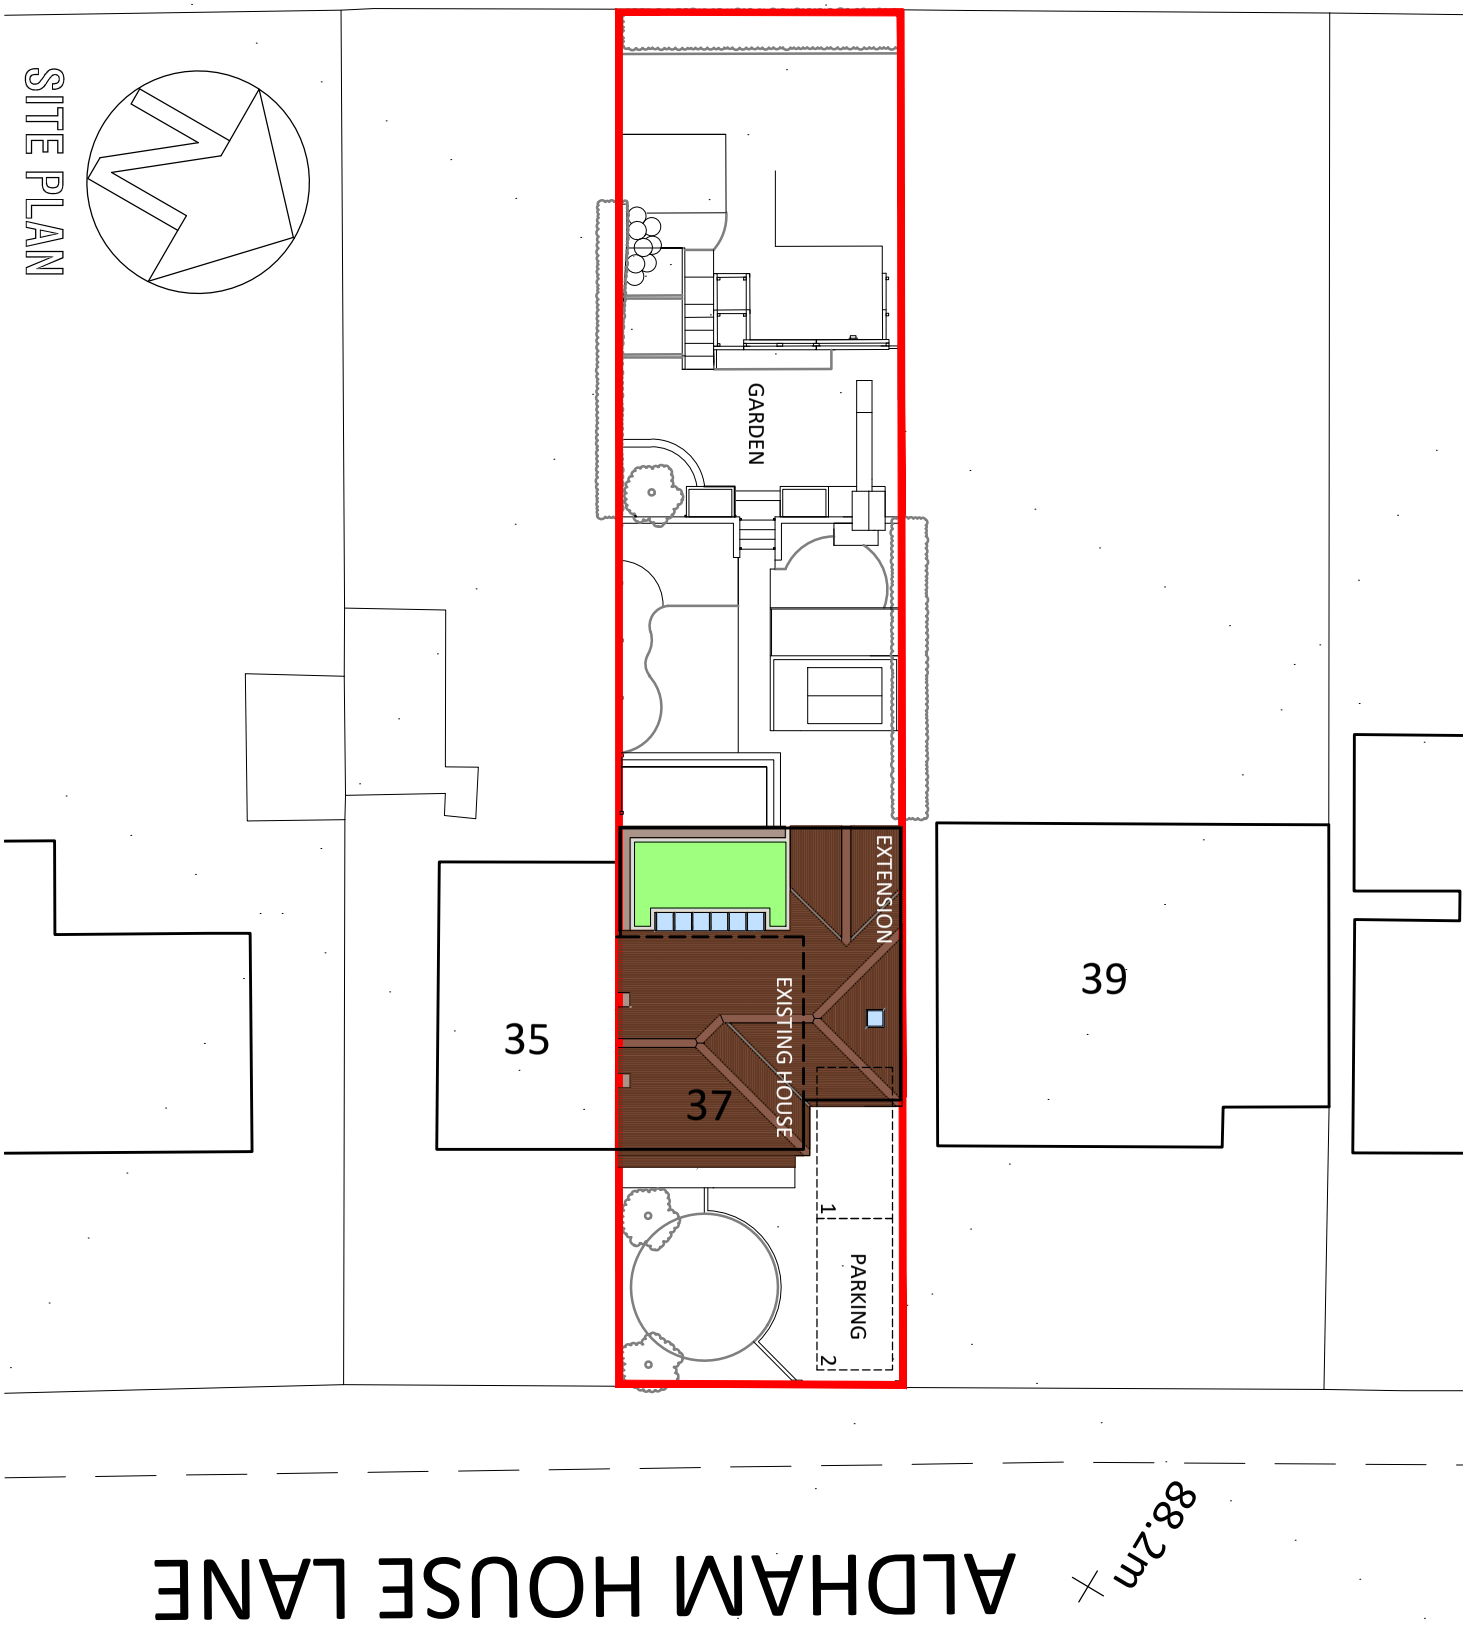

Stage
PLANNING

Client
MR. & MRS. J. COLE
37 ALDHAM HOUSE LN
WOMBWELL S73 8RF

Project
PROPOSED EXTENSION

Visual Scale
1:250 5m 10m

Drawing
SITE PLAN

Scale	By	Date
1:250@ A4	NJC	FEB 2021

Number
S114 - P02

SKERRY DESIGN

SKERRY DESIGN 63 Moorhouse Dr., Thurcroft, Rotherham S66 9BF Phone: 07778 672482 Email: on3wheels@outlook.com