
Market Street, Barnsley
1:1250

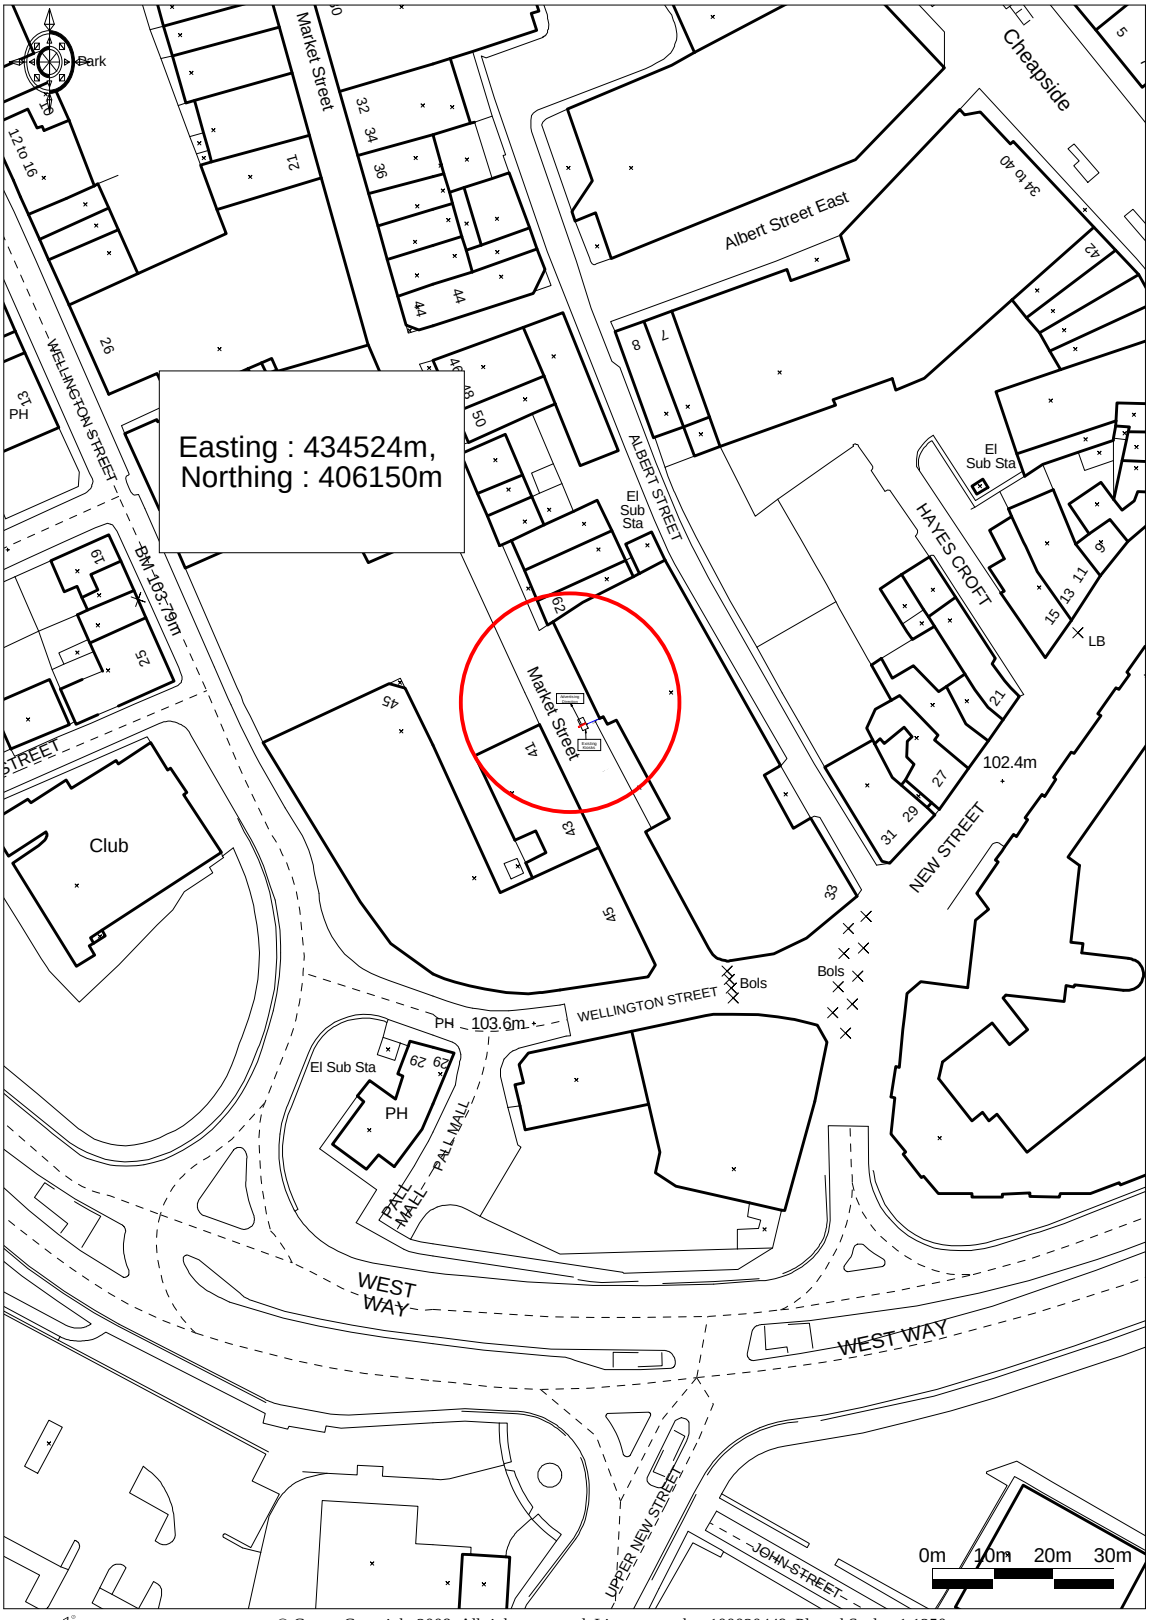

© Crown Copyright 2008. All rights reserved. Licence number 100020449. Plotted Scale - 1:1250

2 For 1 kiosks
Barnsley MBC
01226206995/01226206953