



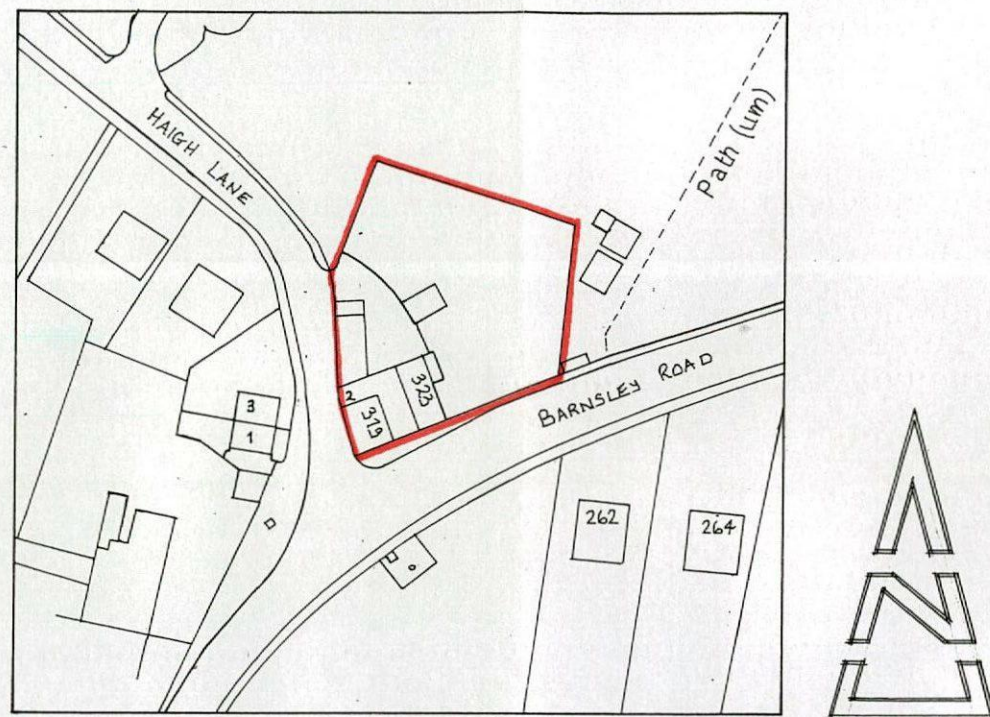

Site Location Plan - 1:1250

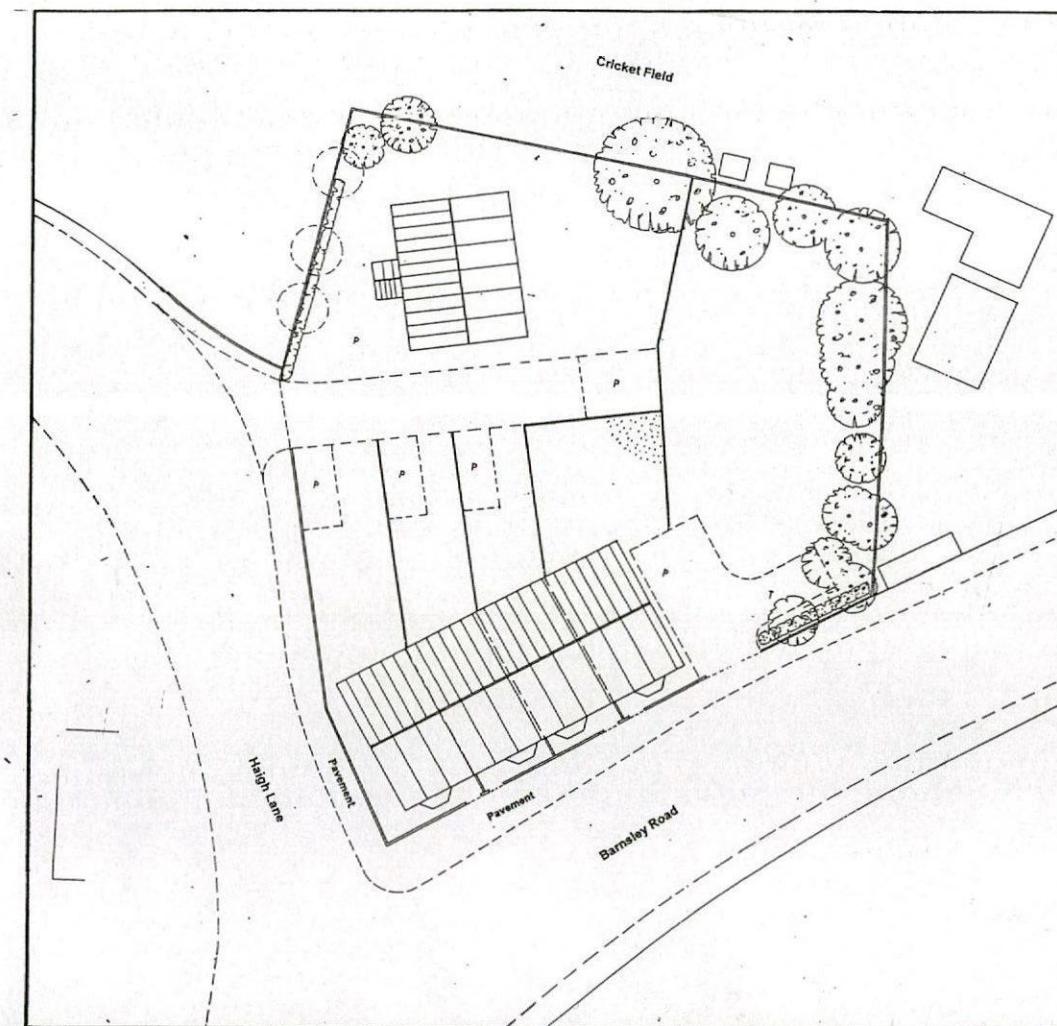

Site Layout Plan - 1:500

Simon Elliott Associates


Planning & Development Consultants

Junction of Haigh Lane and Barnsley Road.


Proposed Erection of 5 Dwellinghouses.

Applicant: Mr A Platt - February 2021

Plan Scales: 1:500 & 1:1250

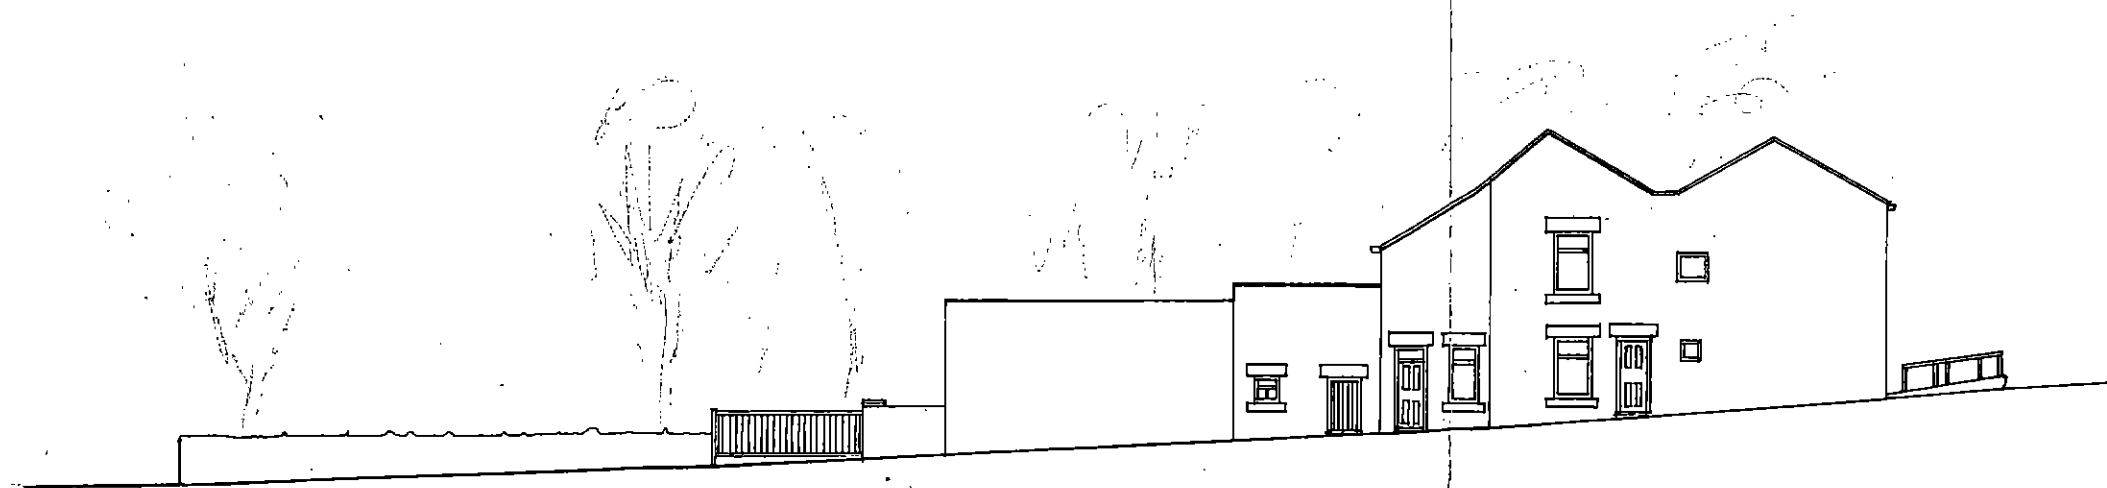

Existing View from Haigh Lane

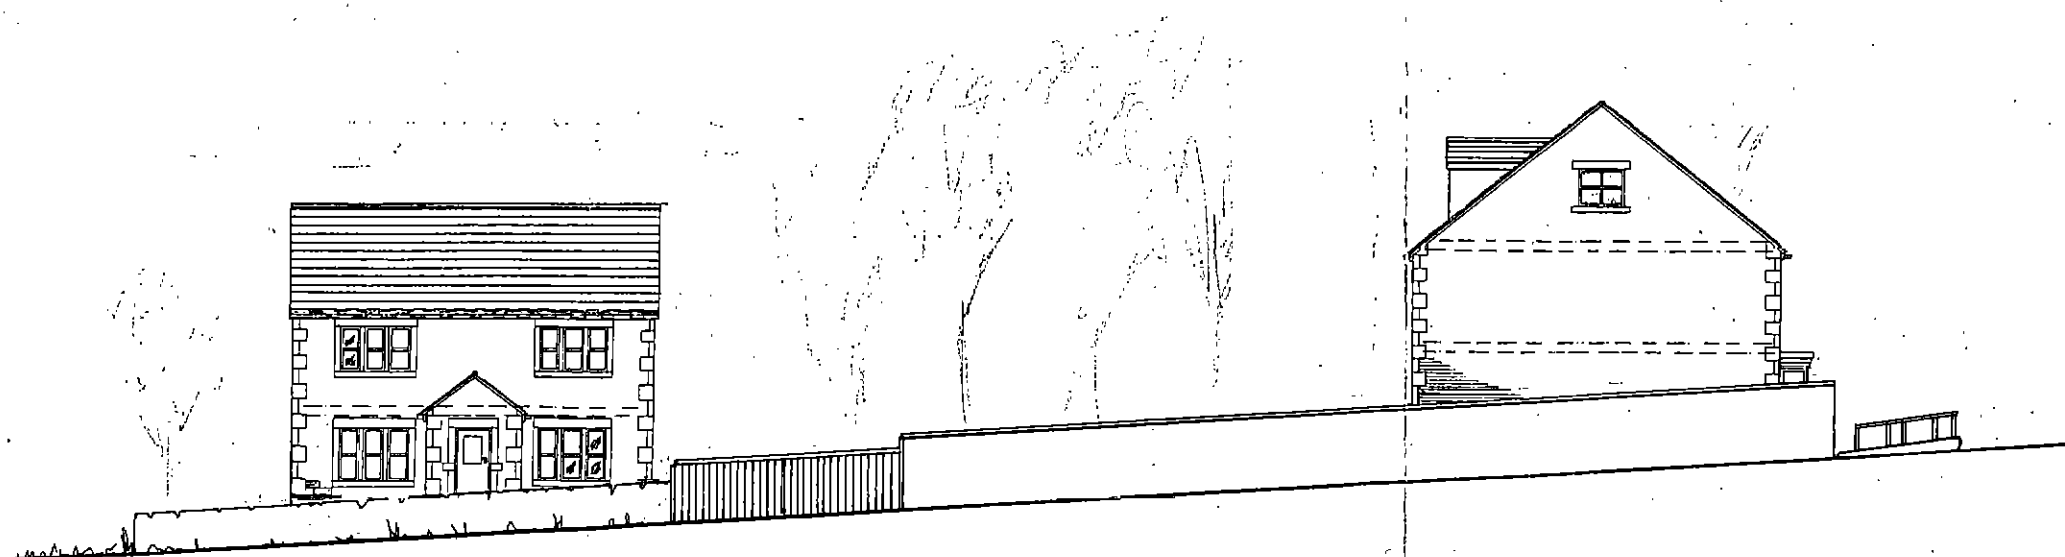

Proposed View from Haigh Lane

Simon Elliott Associates


Planning & Development Consultants

Junction of Haigh Lane and Barnsley Road, Hoylandswaine.

Proposed Residential Development of 5 Dwellinghouses.

Street Scene Views - Plan Scale: 1:200

Applicant: Mr A Platt - February 2021

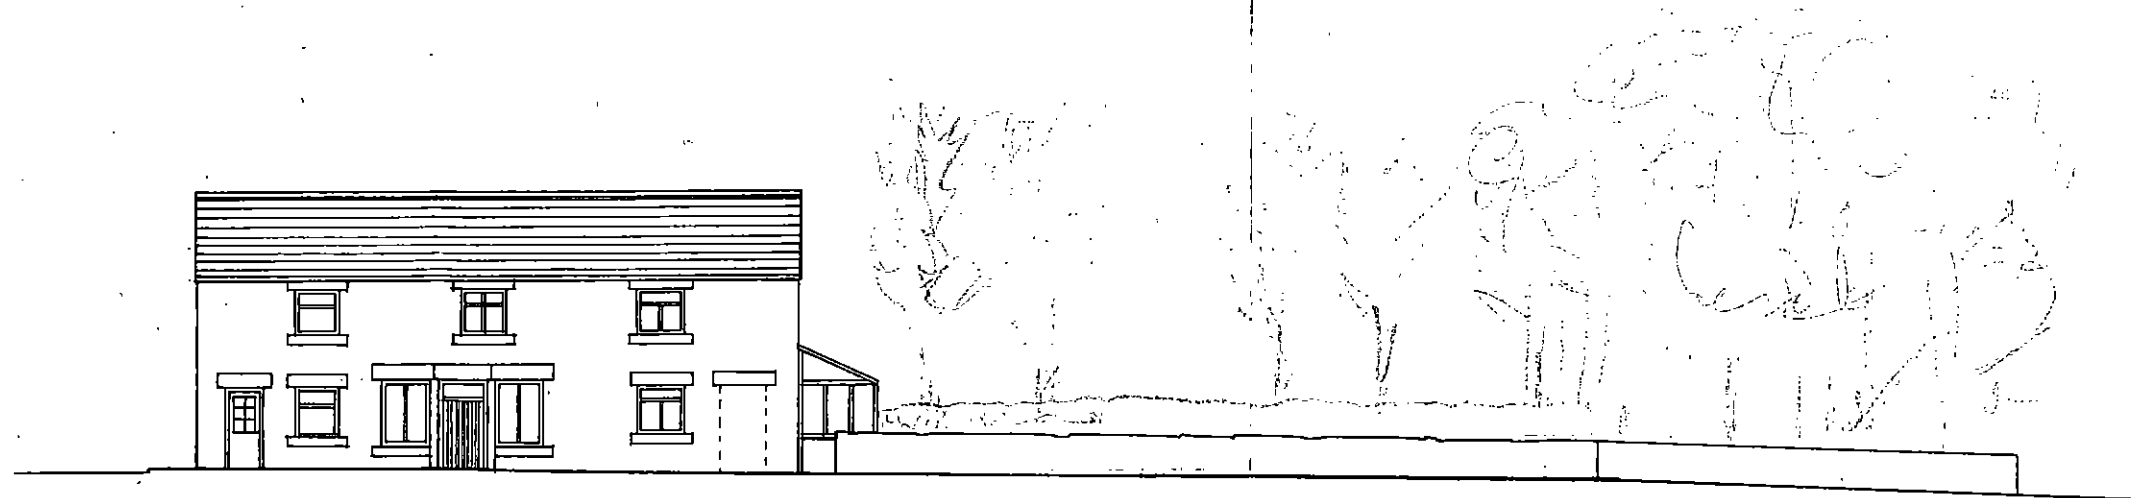

Existing View from Barnsley Road



Proposed View from Barnsley Road



Simon Elliott Associates

Planning & Development Consultants

Junction of Haigh Lane and Barnsley Road, Hoylandswaine.

Proposed Residential Development of 5 Dwellinghouses.

Street Scene Views - Plan Scale: 1:200

Applicant: Mr A Platt - February 2021