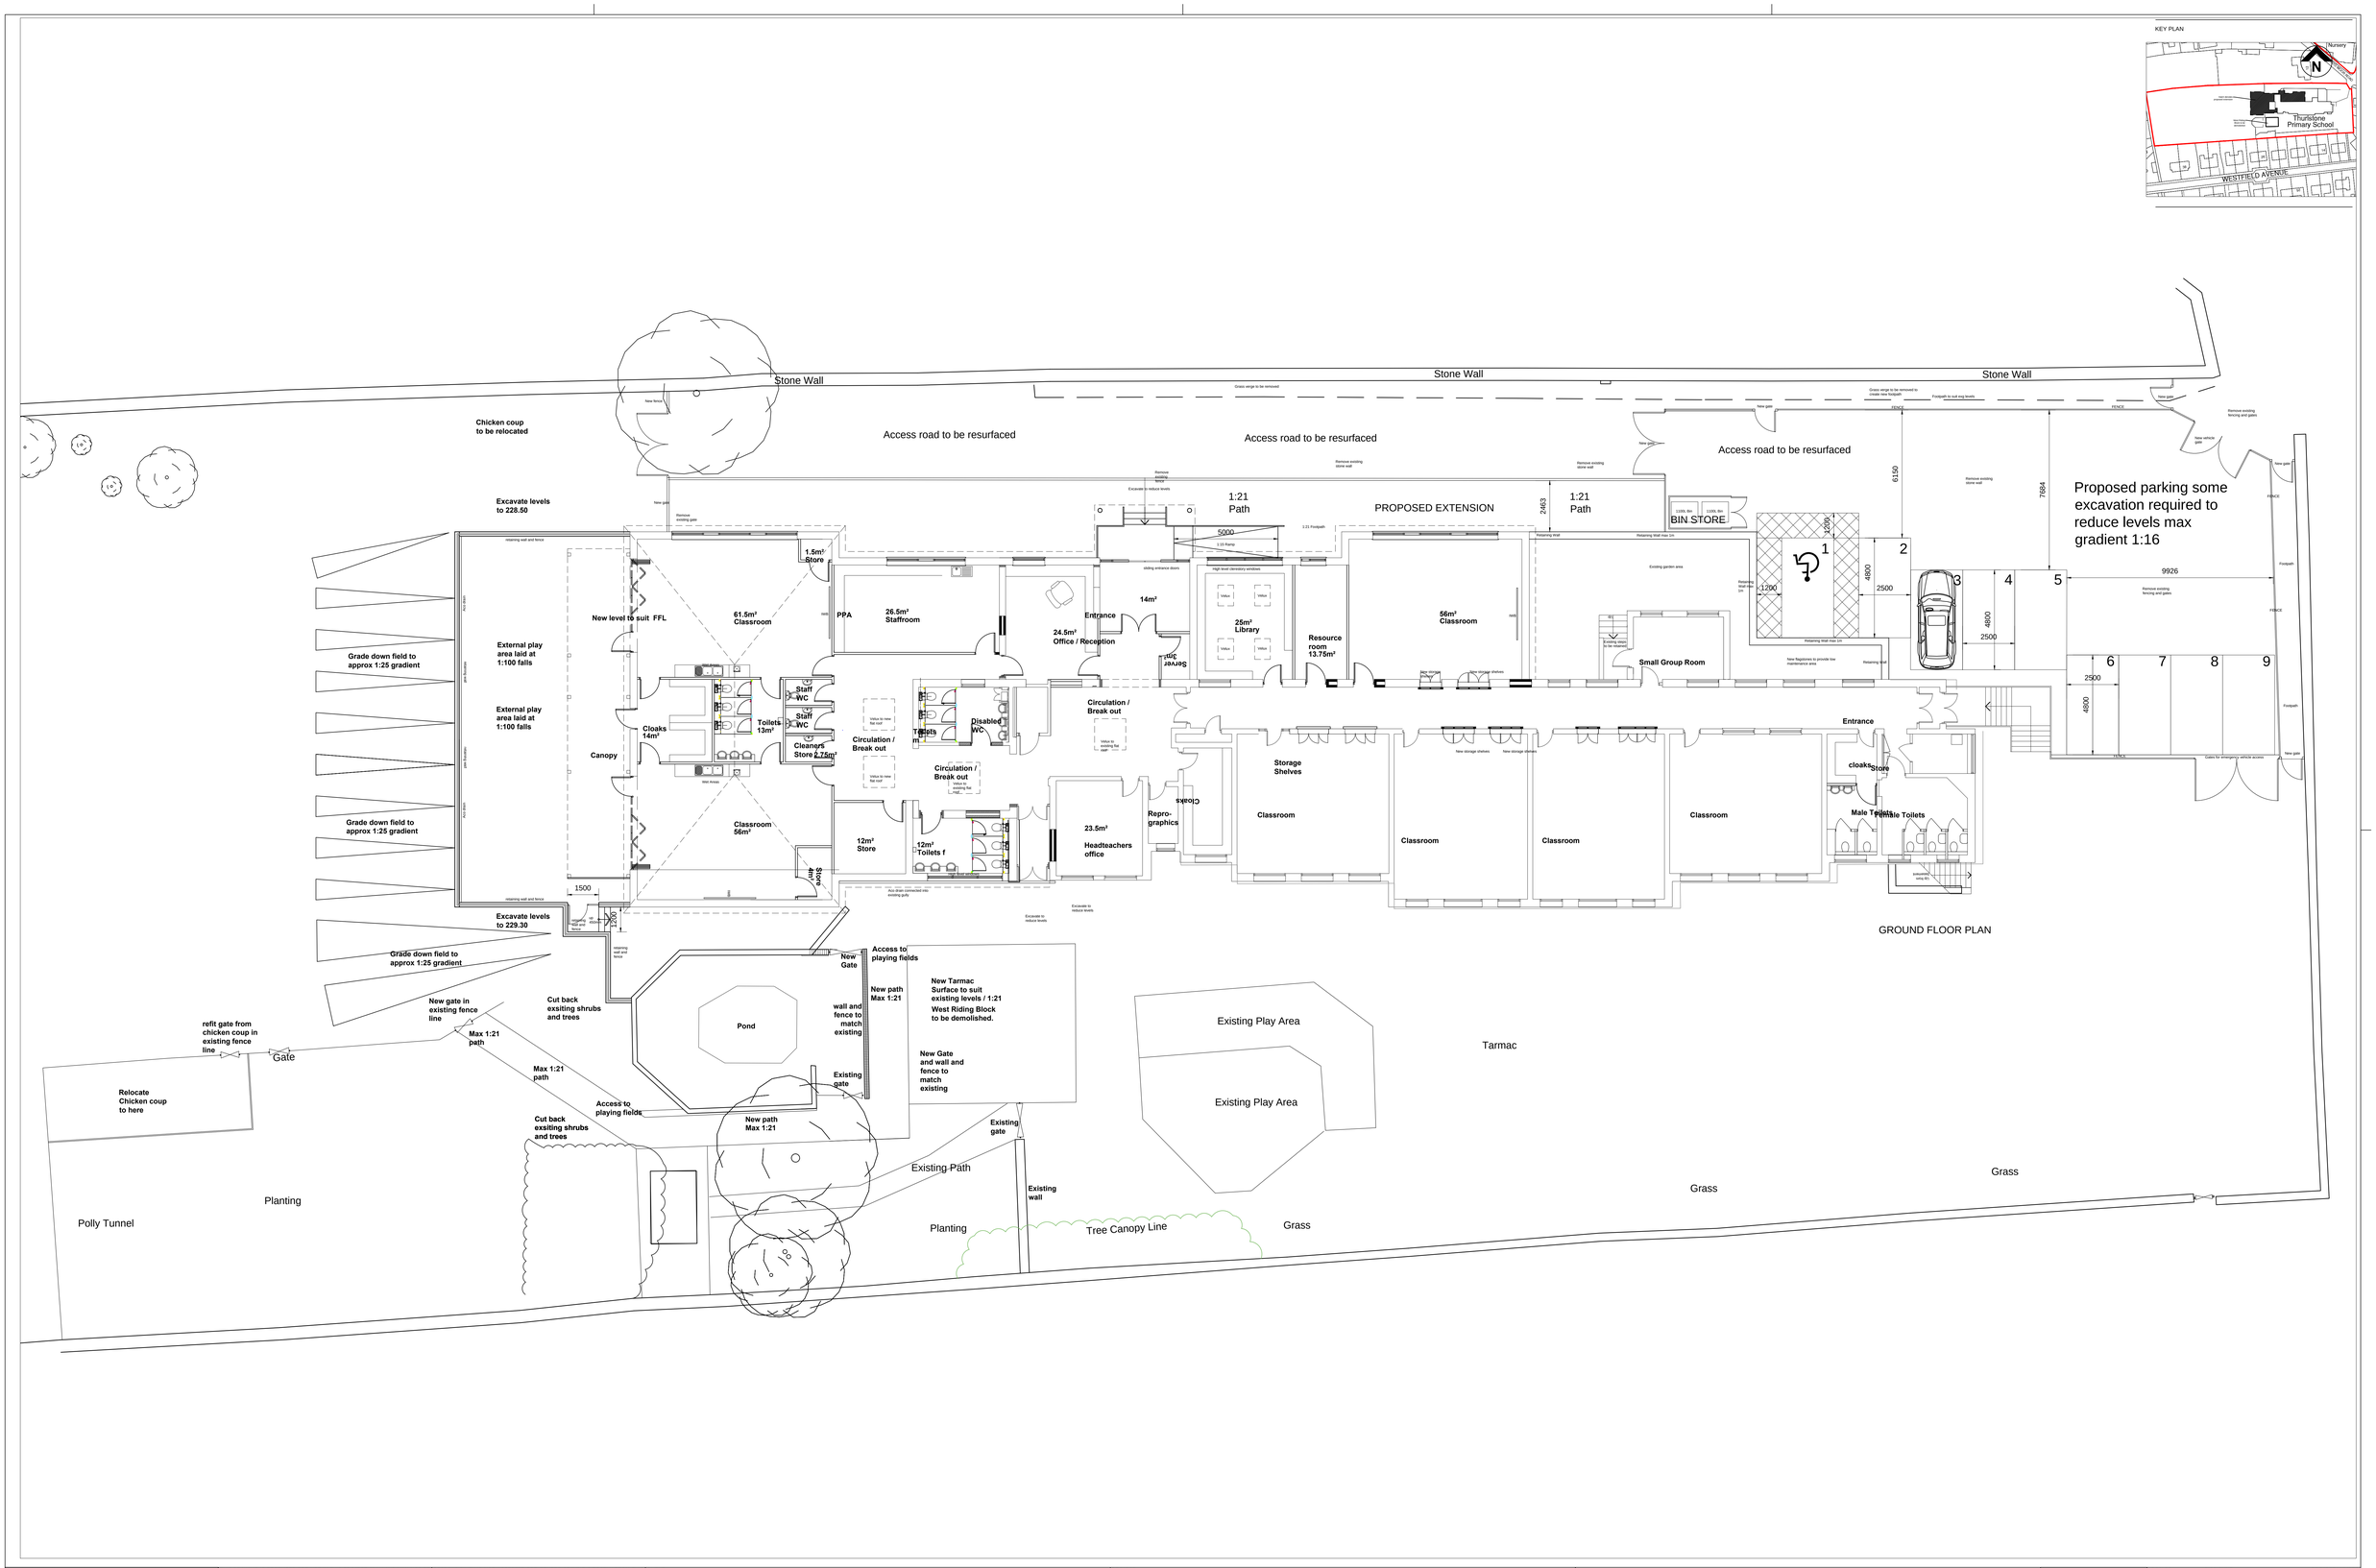

External works and parking provision added. Entrance reduce and ramp revised.

REV	DRAWN	DATE	CHECKED	DATE	APPROVED	DATE
P2	GH	16.09.2015				
FIRST ISSUE						
P1						
COMMENT						

THIS DRAWING IS PRODUCED FOR USE IN THIS PROJECT ONLY AND MAY NOT BE USED FOR ANY OTHER PURPOSE. NPS PROPERTY CONSULTANTS LTD ACCEPT NO LIABILITY FOR THE USE OF THIS DRAWING OTHER THAN THE PURPOSE FOR WHICH IT WAS INTENDED IN CONNECTION WITH THIS PROJECT AS RECORDED IN THE PURPOSE FOR ISSUE AND FILE STATUS CODE.

THIS DRAWING MAY NOT BE REPRODUCED IN ANY FORM WITHOUT PRIOR WRITTEN AGREEMENT OF NPS PROPERTY CONSULTANTS LTD.

© CROWN COPYRIGHT AND DATABASE RIGHTS 2015 ORDNANCE SURVEY LICENCE NUMBER 100022264

RESPONSIBILITY IS NOT ACCEPTED FOR OTHERS SCALING DIRECTLY FROM THIS DRAWING. DO NOT SCALE FROM THIS DRAWING. USE WRITTEN DIMENSIONS ONLY.

0m 1 2 3 6m
1:100
ORIGINAL SHEET SIZE A0

CLIENT
BARNSLEY METROPOLITAN BOROUGH COUNCIL

TITLE
PROPOSED PLAN AND EXTERNAL WORKS

PROJECT
THURLSTONE PRIMARY SCHOOL INTERNAL ALTERATIONS AND EXTENSION

nps group
NPS Barnsley Ltd
Gateway Plaza, Sackville St, Barnsley, South Yorkshire, S70 2RD.
Tel: 01226 774605; Email: barnsley@nps.co.uk
web: www.nps.co.uk

SCALES	DISCIPLINE	PROJECT NUMBER
1:100	ARCHITECT	16-1-1001
DRAWING NUMBER		REV CODE
NPS-DR-A-(90)- 022		P2
STATUS CODE	PURPOSE OF ISSUE	DRAWN BY
S2	PLANNING APPROVAL	GH

Date Plotted: 23 September 2015 14:47:07

© COPYRIGHT NPS GROUP 2015

File Path: G:\Design and Procurement\C2 Project Folder\2016_Projects\07-17-16-1-1001_Thurlstone Primary School Extension\2.0_Design Folder\2.02_Drawings\1.0_Architects\04_Sheet\16-1-1001_022 Proposed Floor Plans - P2.dwg, Saved: 23 September 2015 13:15:27, By: HeichWe , Gemma