




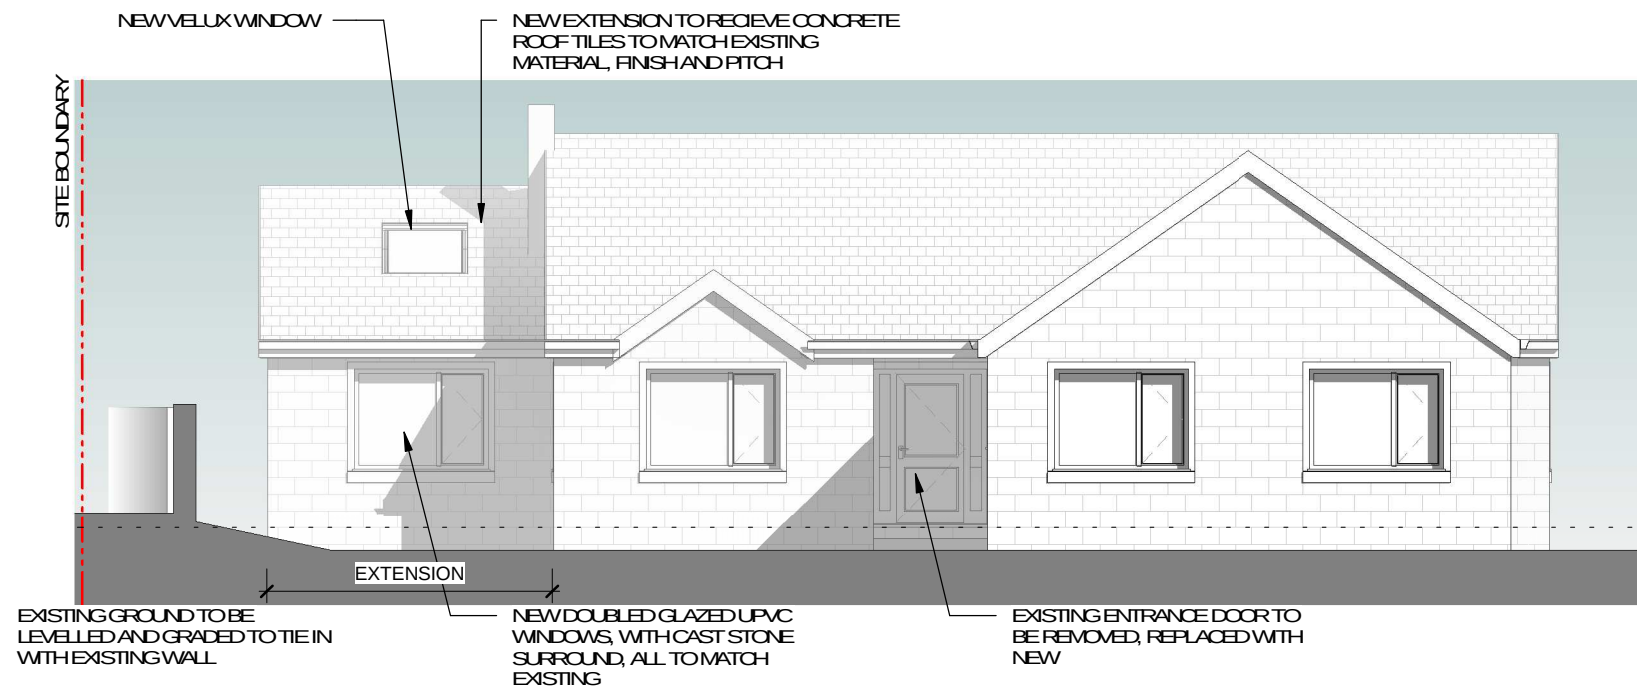


SOUTH ELEVATION (FRONT)

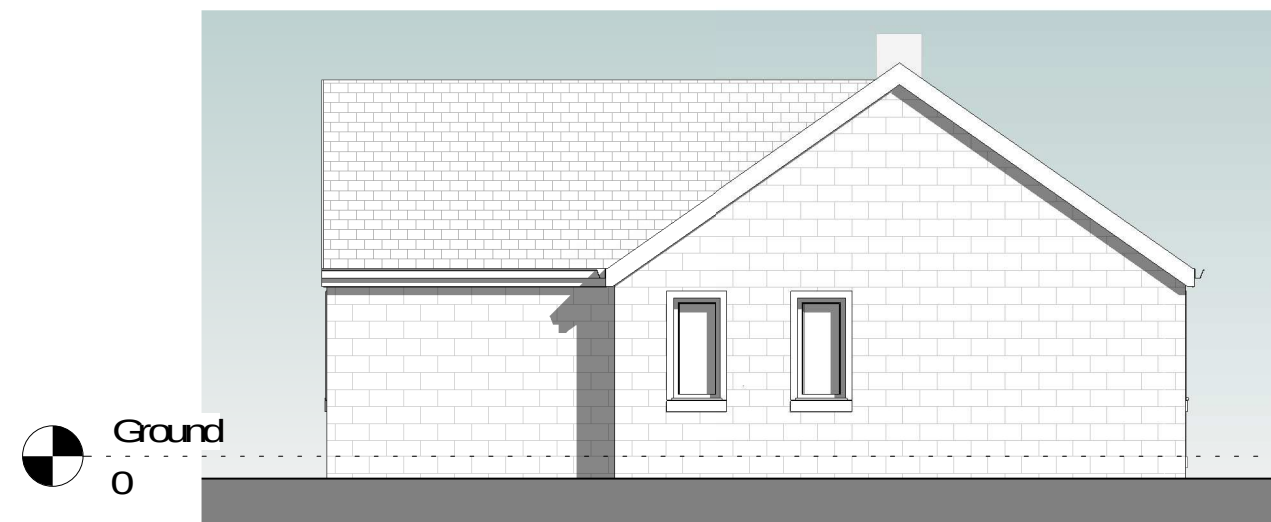

EAST ELEVATION (SIDE)

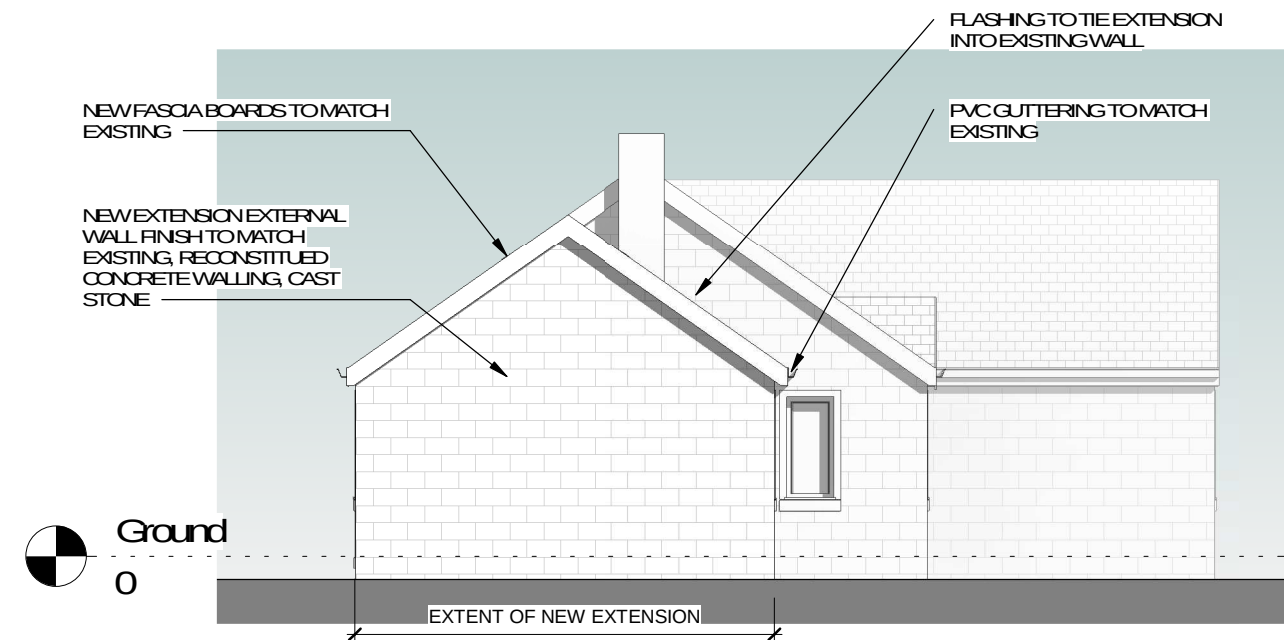

WEST ELEVATION (SIDE)

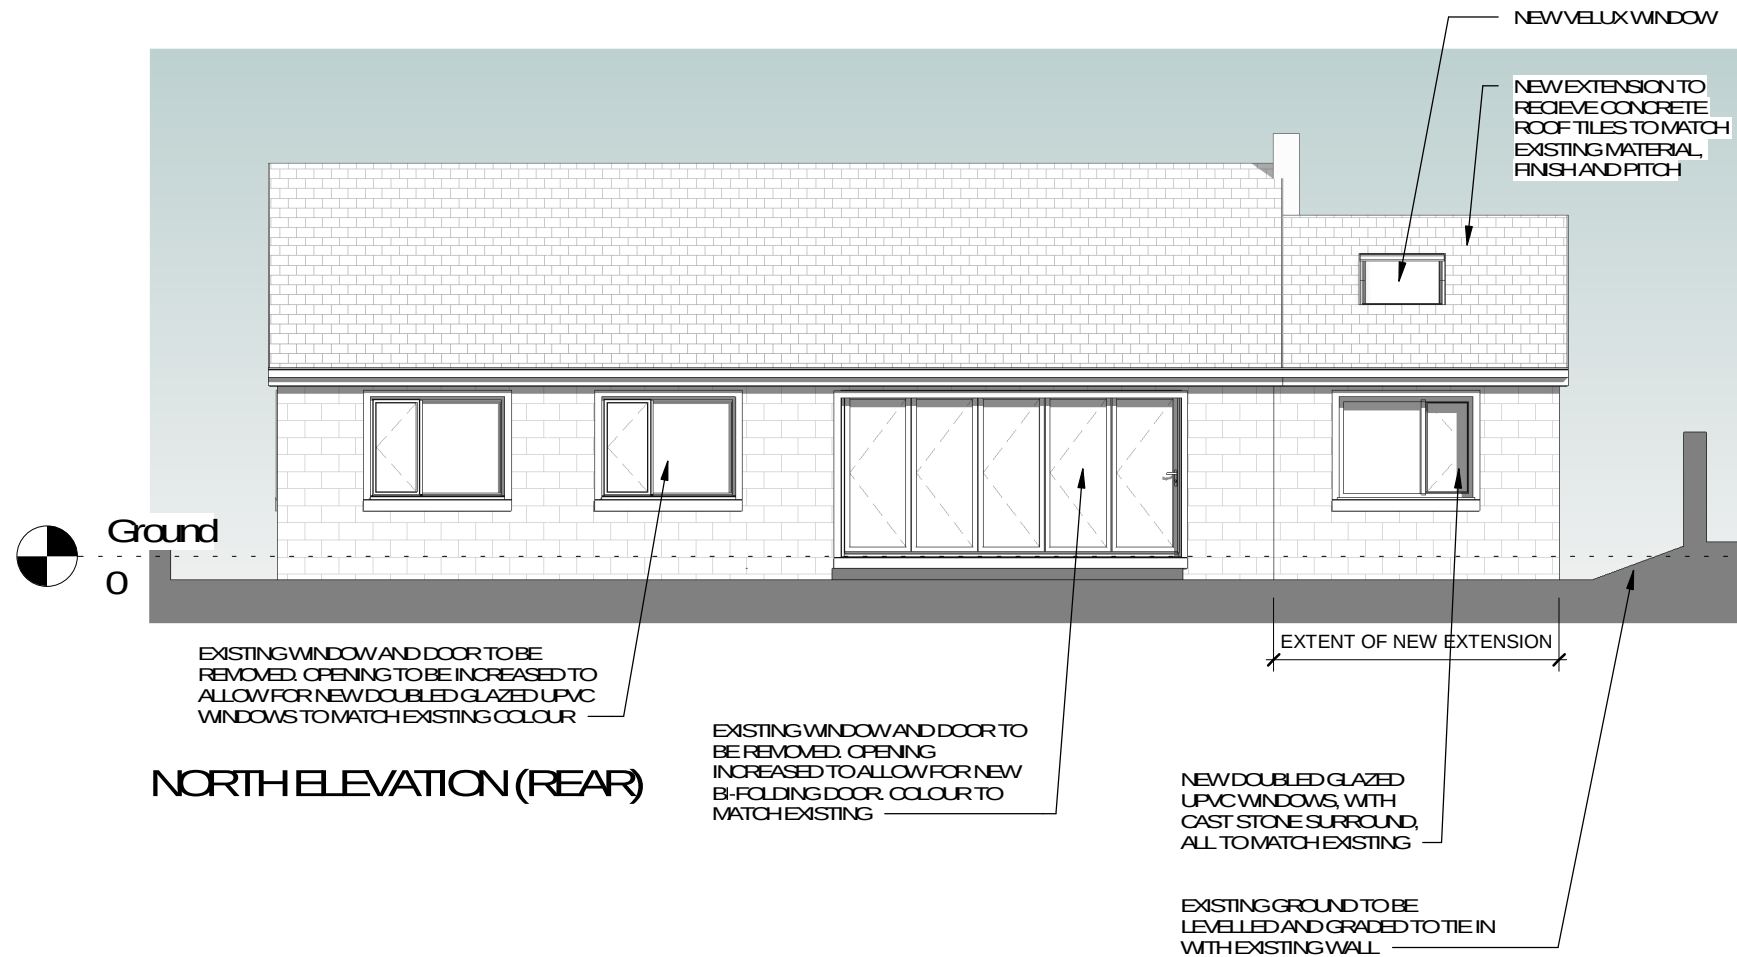

NORTH ELEVATION (REAR)