


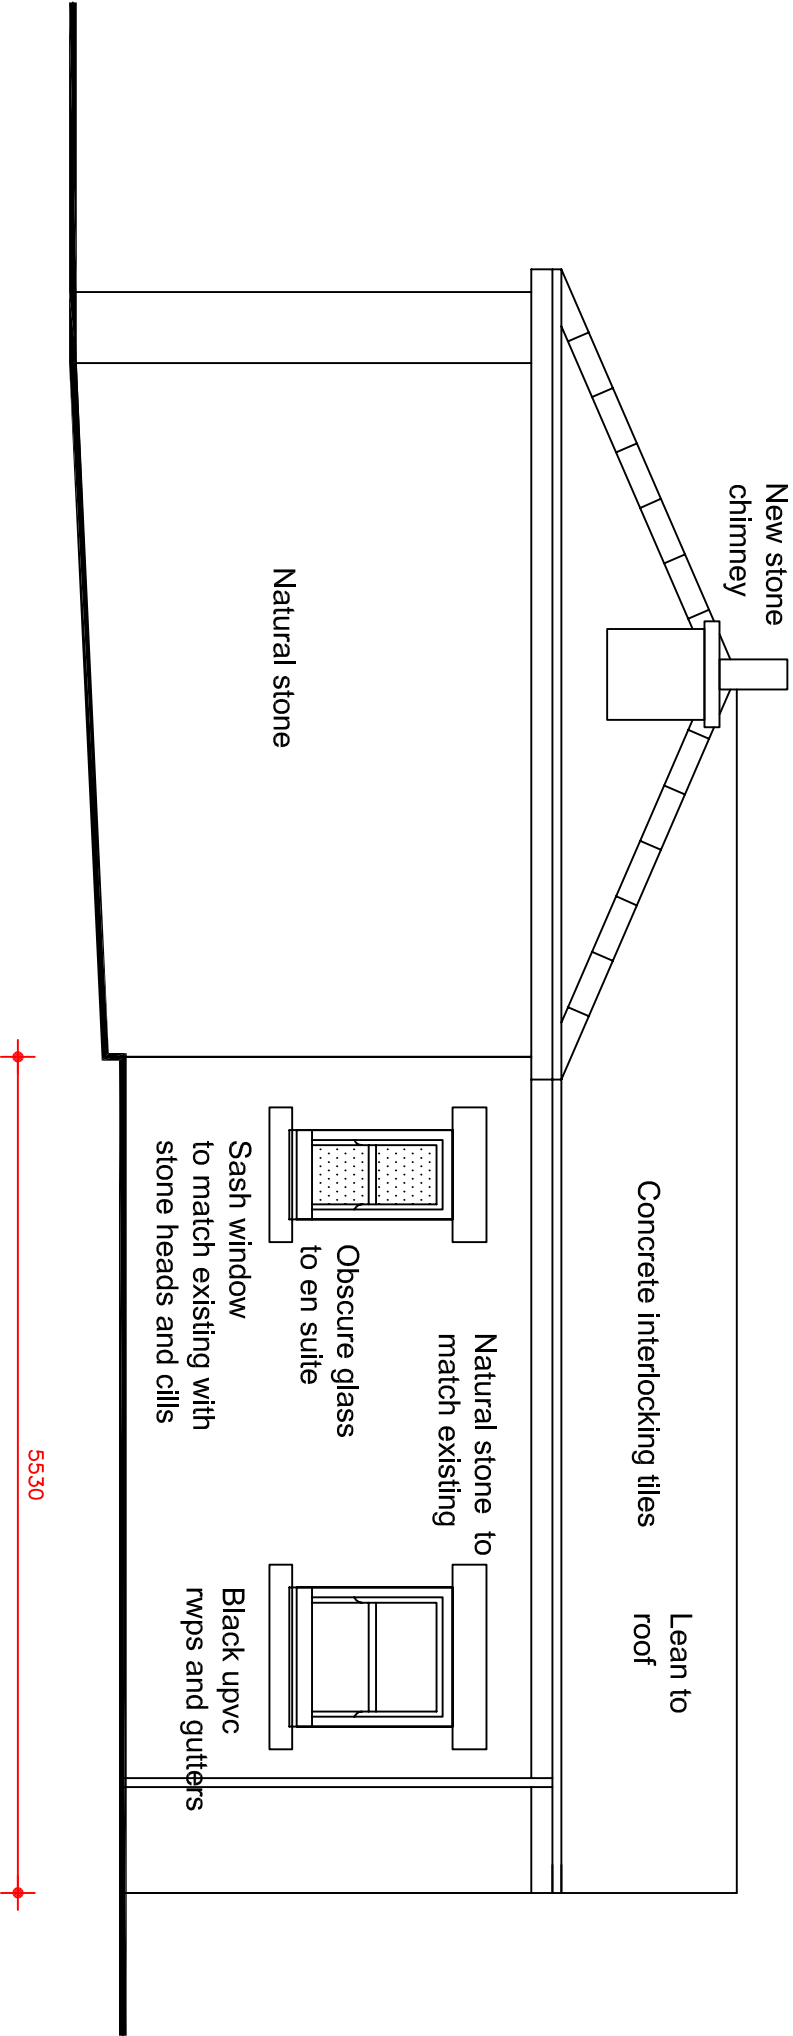

Proposed elevation

1:50

Revisions	B	Lean to roof added	19-09-14
Revisions	A	Extension reduced to 5530mm	19-08-14
This drawing is for planning permission only and is not a construction drawing.			
Drawing Title	PROPOSED-ELEVATION		
Job No. - Dwg No.	TN/2014/7	-	-
Client:	Terry Noyor Westfield House Farm/Brookholes Lane; Perrinsdons, Sheffield S36 7PB		

Scale.	1:50
--------	------