


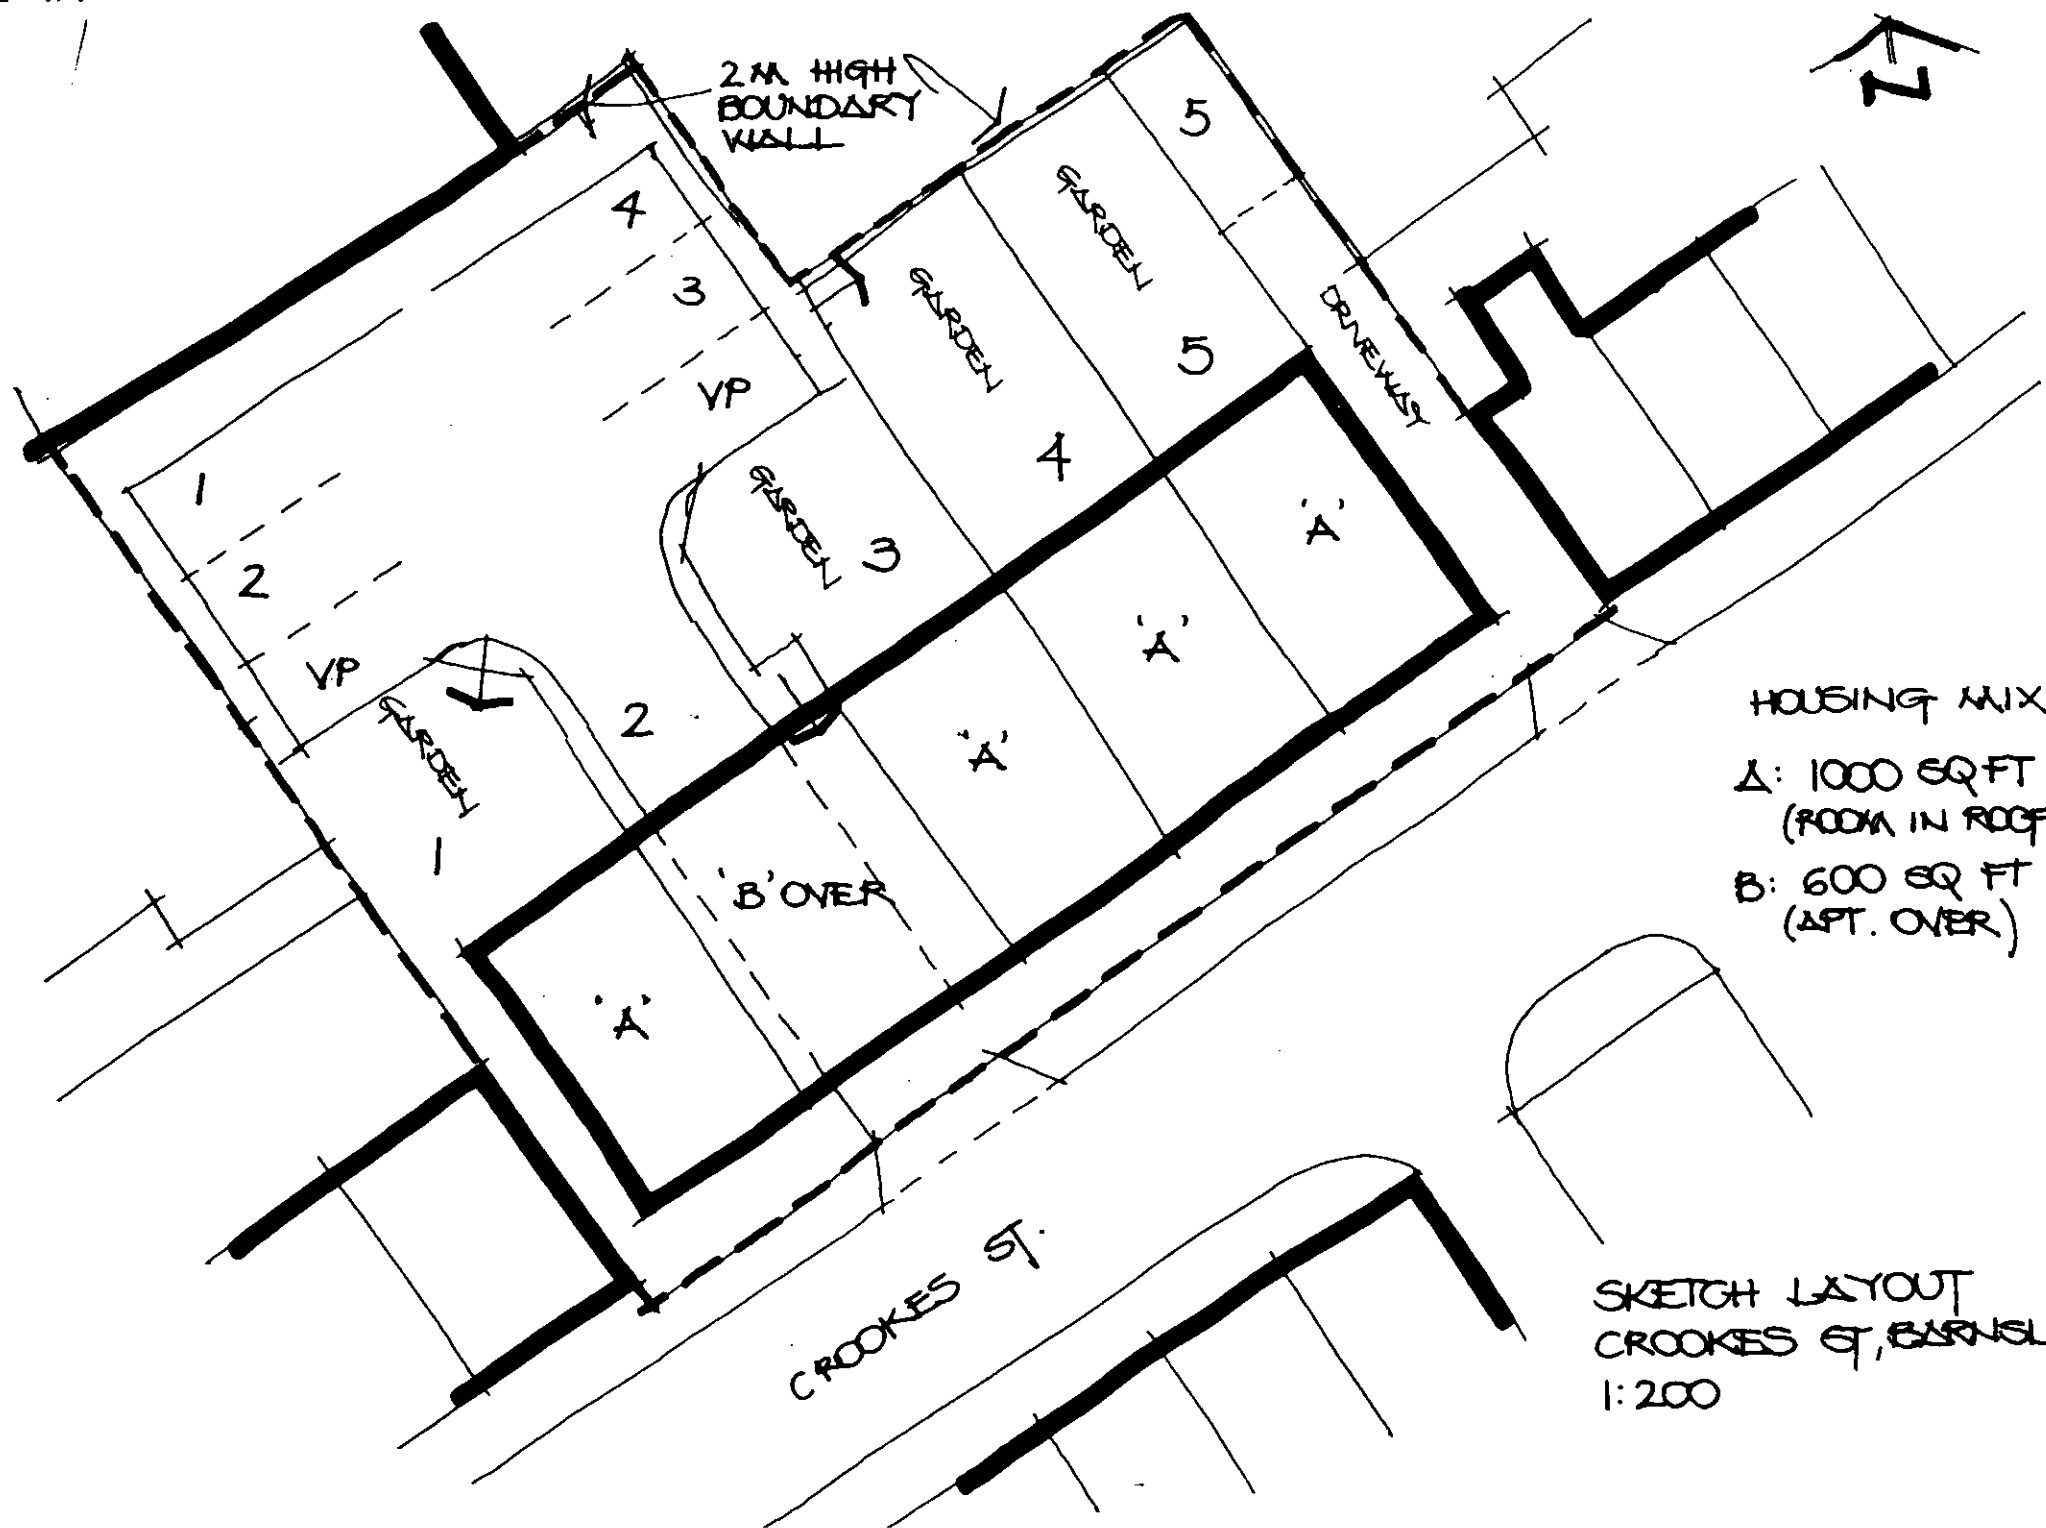

HOUSING MIX

A: 1000 SQ FT
(ROOM IN ROOF)

B: 600 SQ FT
(APT. OVER)

SKETCH LAYOUT
CROOKES ST, BARNSELY
1:200