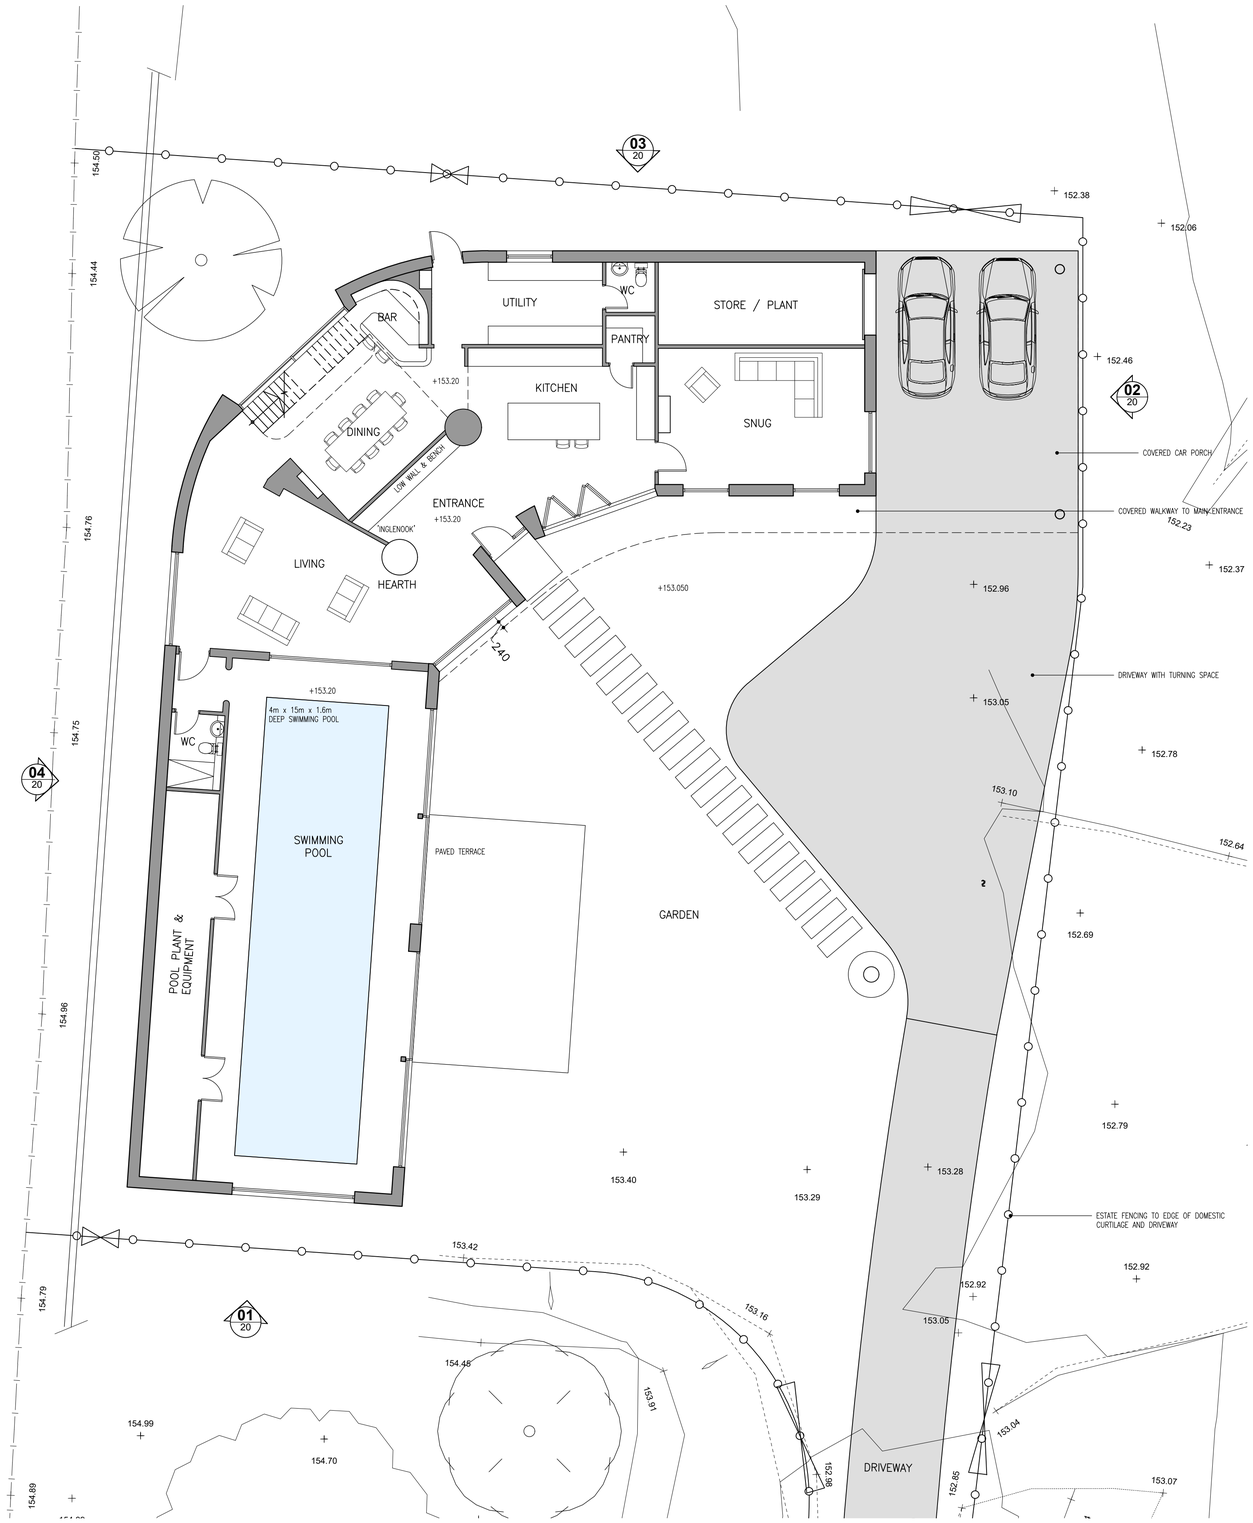


1 Ground Floor Plan
1 : 100

2 First Floor Plan
1 : 100

NOTES

1 ALL WORK TO BE CARRIED OUT IN ACCORDANCE WITH THE BUILDING REGULATIONS AND THE REQUIREMENTS OF THE LOCAL AUTHORITY.

2 NO DIMENSIONS TO BE SCALED FROM THIS DRAWING.

3 THE CONTRACTOR SHALL VERIFY ALL LEVELS AND DIMENSIONS ON SITE BEFORE COMMENCEMENT OF WORK.

4 ON SITE ALTERATIONS TO THE CONSTRUCTION OR FINISHES SHOWN OR IMPLIED ON THIS DRAWING MUST BE DRAWN TO THE ATTENTION OF THE ARCHITECT BEFORE SUCH WORK IS IMPLEMENTED.

5 ALL TIMBERS REQUIRE PRESERVATIVE TREATMENT

© COPYRIGHT RESERVED

N

| Rev | Date | Details |
|---|---|---|
| 02 | 09.09 | GENERAL REVISION |
| 01 | 24.08 | GENERAL REVISION |

Drawing Status:

PRELIMINARY

PROGRESSIVE

Progressive Architecture,
4 Lewisham Road, Slaithwaite, West Yorkshire, HD7 5AL. Tel: 01484 846786

Client:
Steve & Teresa Rymer

Site:
Land to the North of Cooper Lane
Hoyland Swaine
Barnsley

Drawing Title:
Proposed Layouts

| Project Number: | Drawing Number: | Revision: |
|---|---|---|
| P1130 | 10 | 02 |
| Date: 13.07.2022 | Scale: 1:100 @ A1 | Drawn: JCM |