



ALL EXISTING DIMENSIONS BASED ON SURVEY CARRIED OUT BY NPS. FURTHER SURVEY IS ADVISED PRIOR TO COMMENCEMENT OF WORKS

Notes:

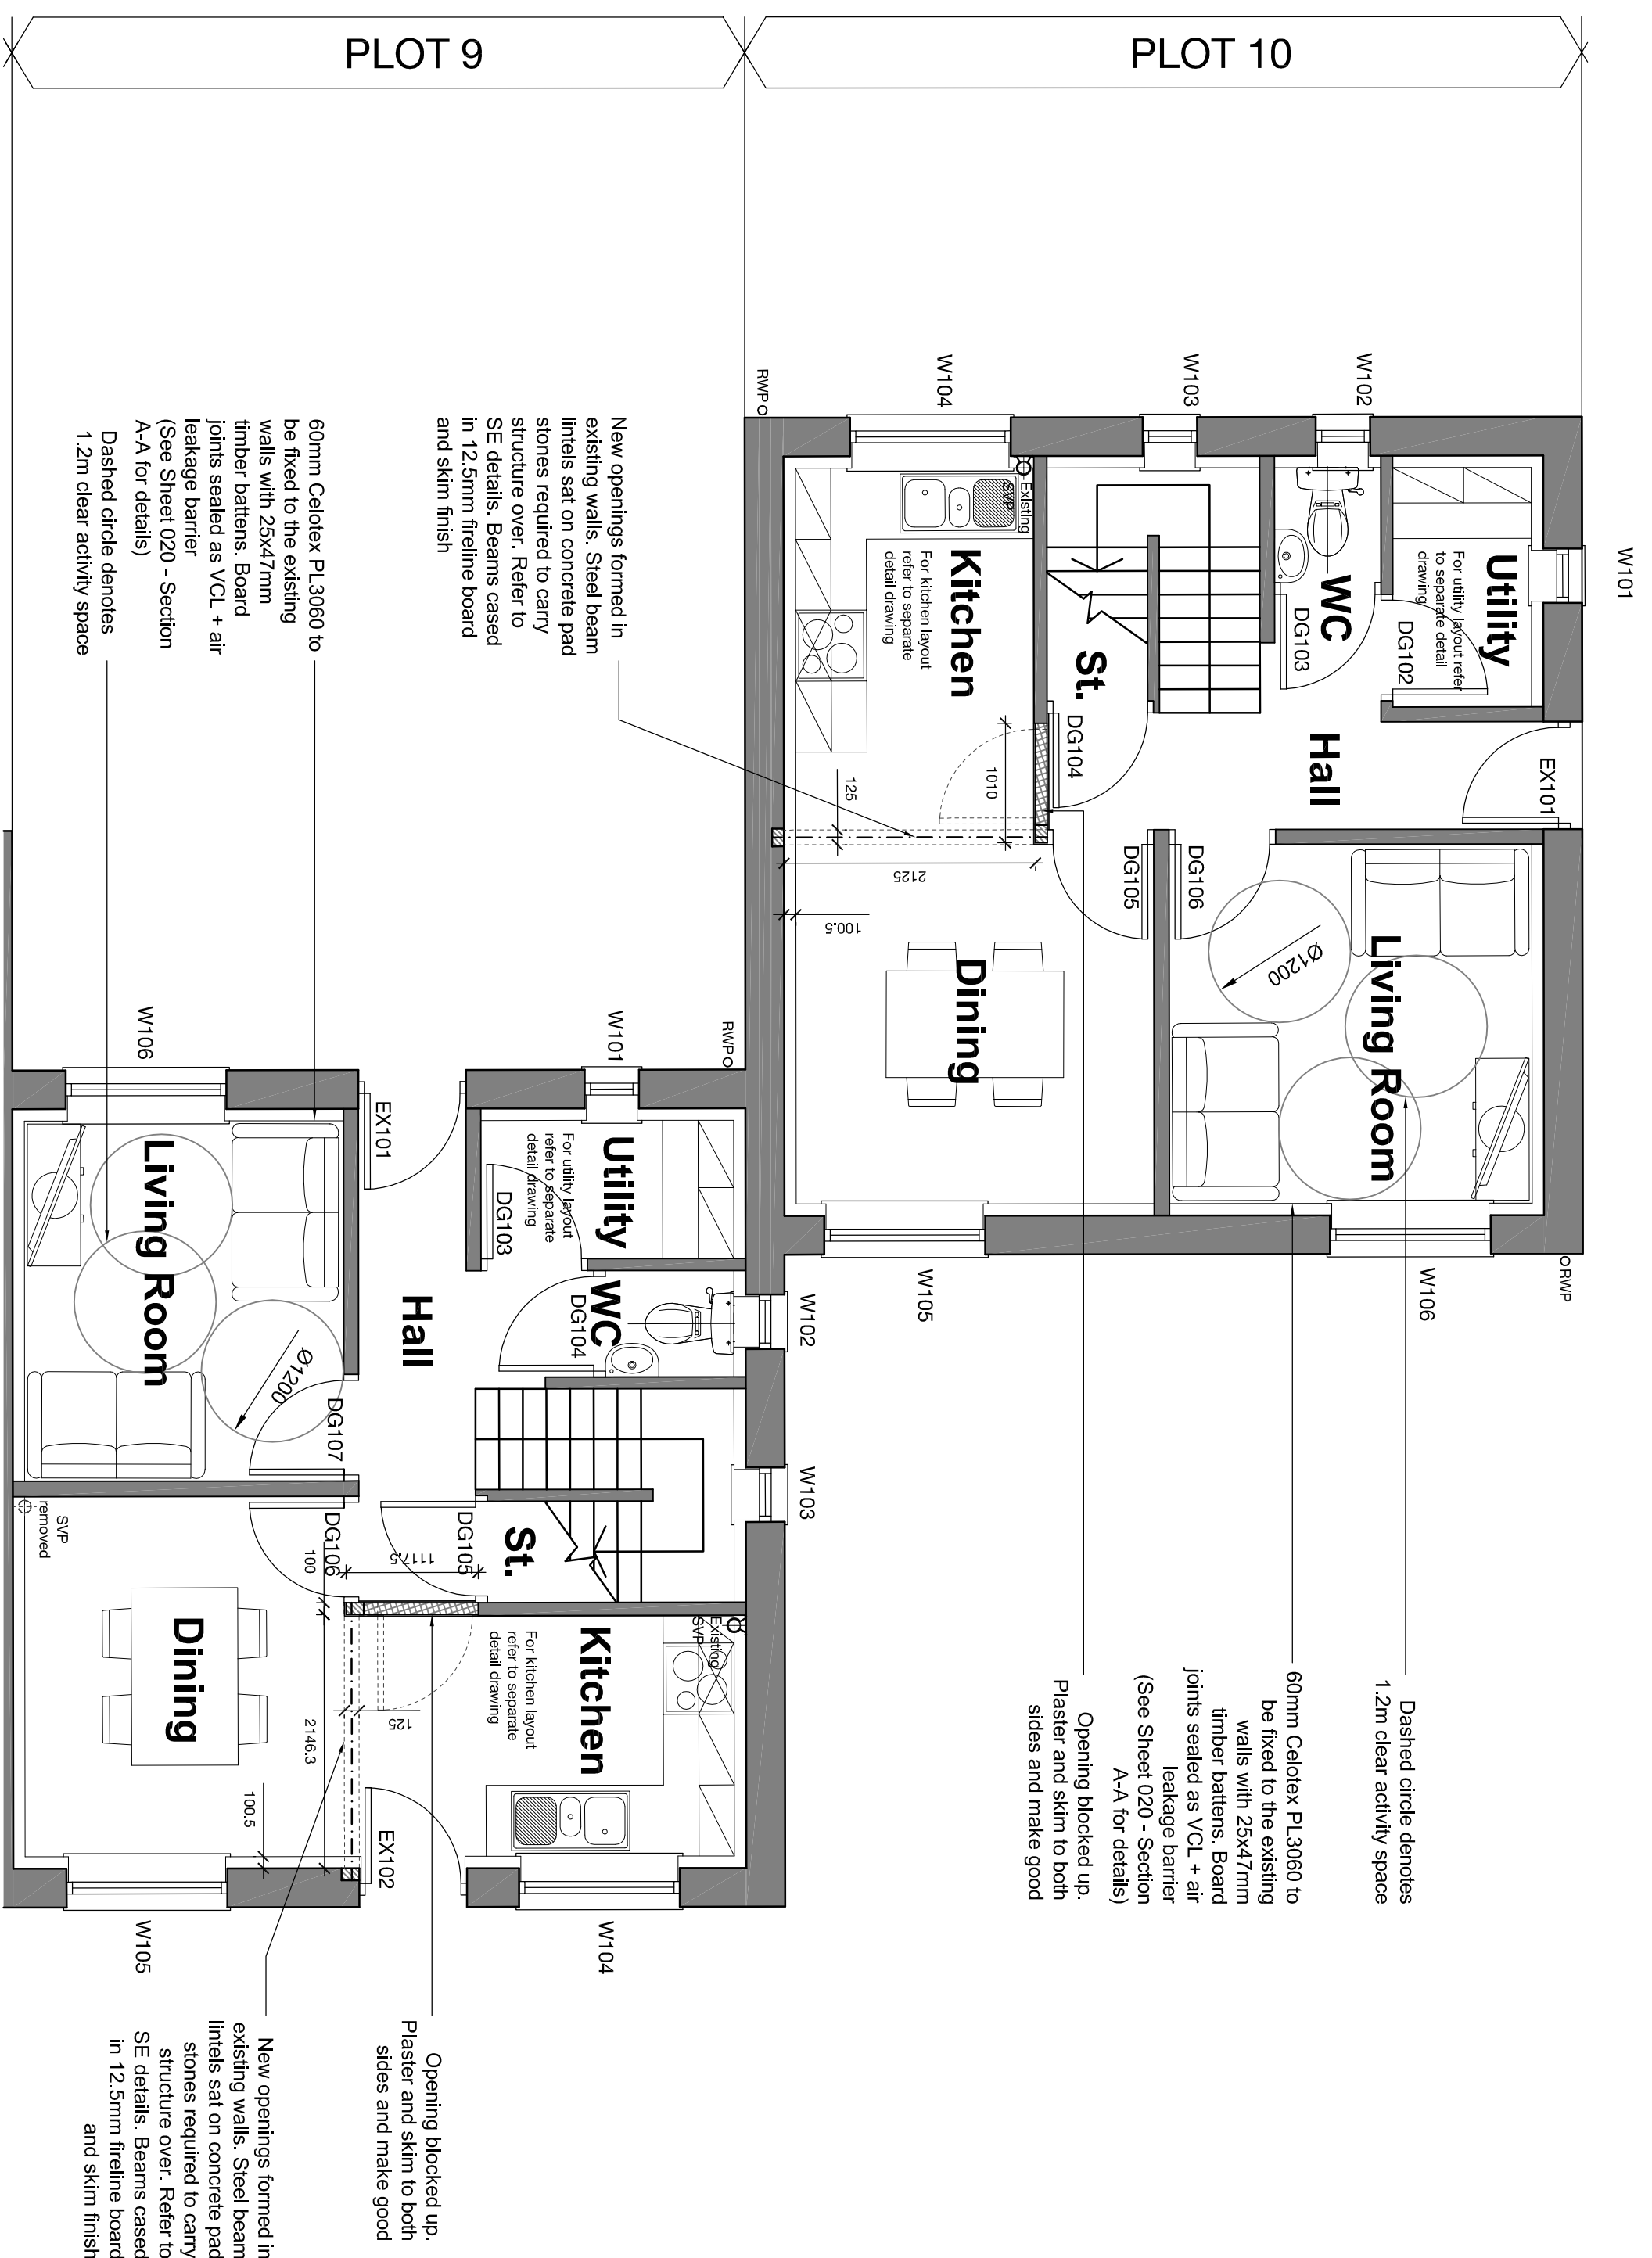

PLOT 09 - 10 PROPOSED GROUND FLOOR PLAN

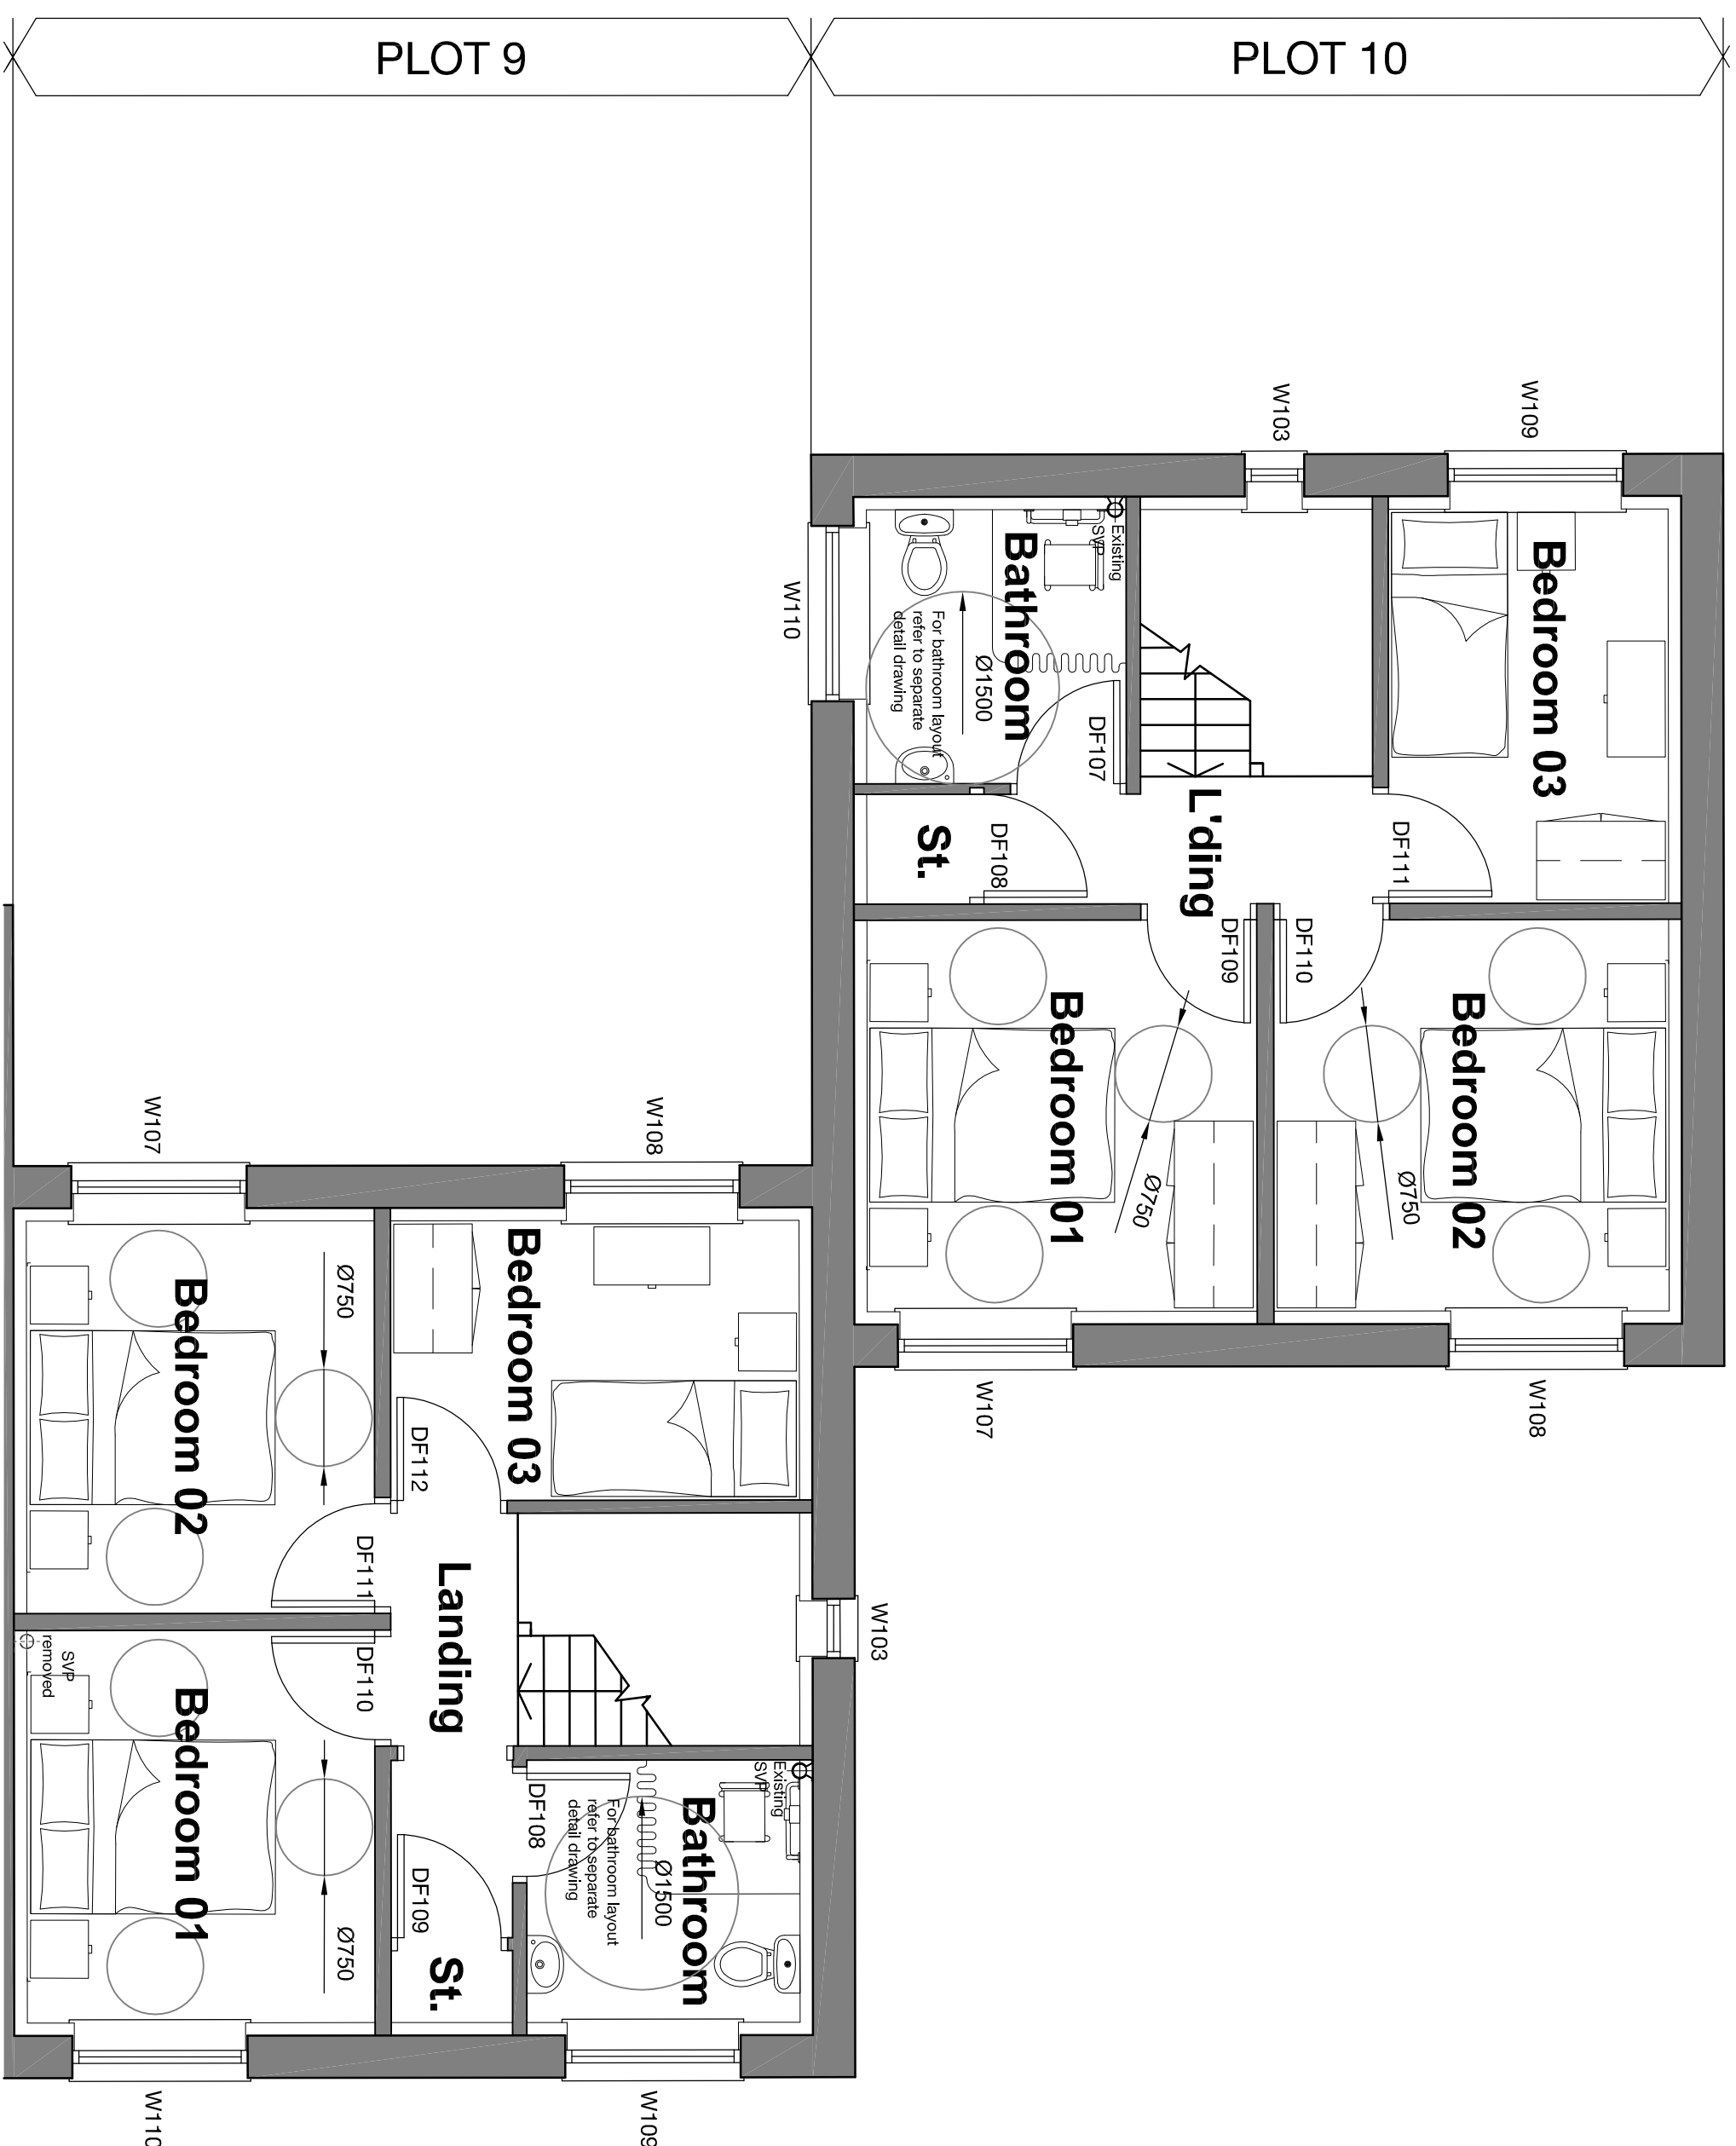

PLOT 09 - 10 PROPOSED FIRST FLOOR PLAN

THIS DRAWING IS PRODUCED FOR USE IN THIS PROJECT ONLY AND MAY NOT BE USED FOR ANY OTHER PURPOSE. ANY PROPOSED CONSULTANTS TO DO OBTAIN AND USE THIS DRAWING FOR ANY OTHER PROJECT OR FOR ANY OTHER PURPOSE IF THIS DRAWING IS NOT SCALE FOR THIS DRAWING. USE WRITTEN DIMENSIONS ONLY. THIS DRAWING MAY NOT BE REPRODUCED IN ANY FORM WITHOUT PRIOR WRITTEN PERMISSION FROM THE PROJECT ARCHITECT. © 2020 CONTEMPORARY ART AND DATABASE RIGHTS 2018 CONRADSON SLAVEN LUDWIG NUMBER 10022254								0m 0.5 1.0 1.5 3.0m ORIGINAL A1 SHEET SIZE		PROPOSED FLOOR PLANS - PLOTS 09-10 TITLE BERNESLAI HOMES PROJECT KERESFORTH CLOSE, RESIDENTIAL CONVERSIONS				
---	--	--	--	--	--	--	--	---	--	--	--	--	--	--