




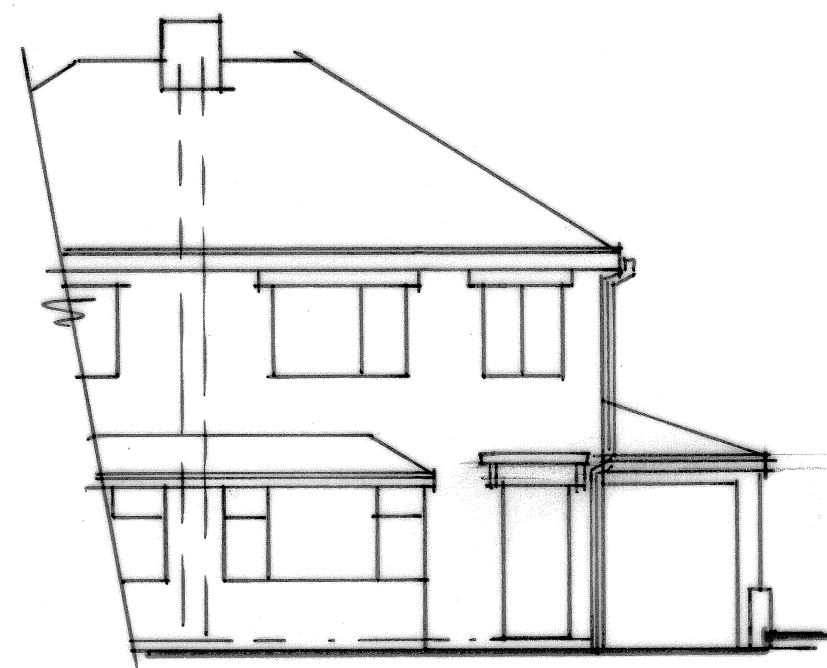


EXISTING FRONT ELEVATION

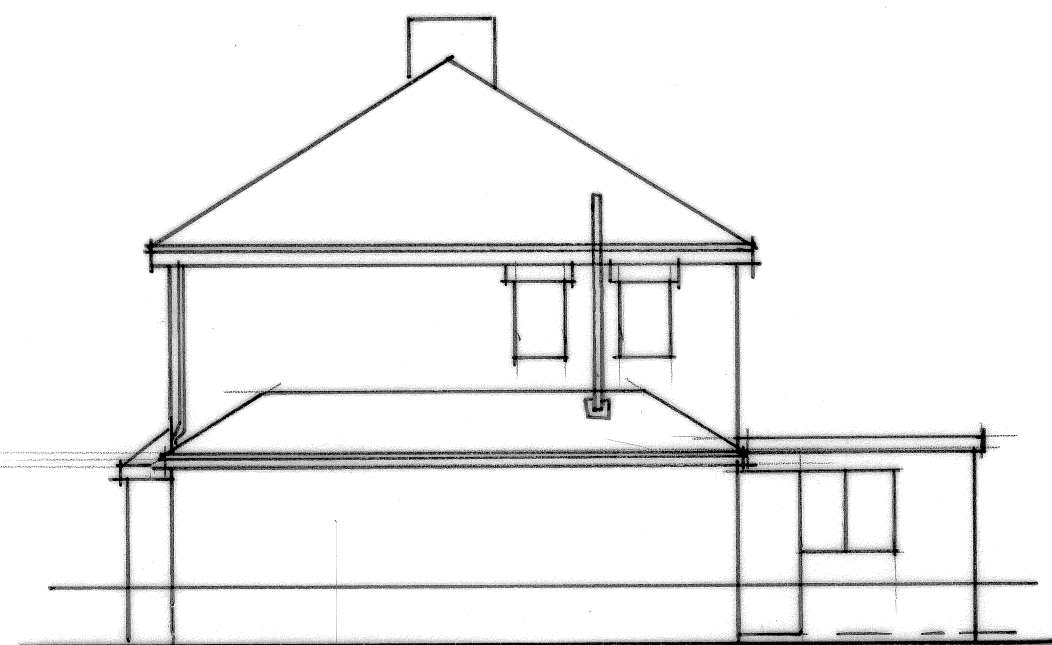


RIGHT SIDE ELEVATION

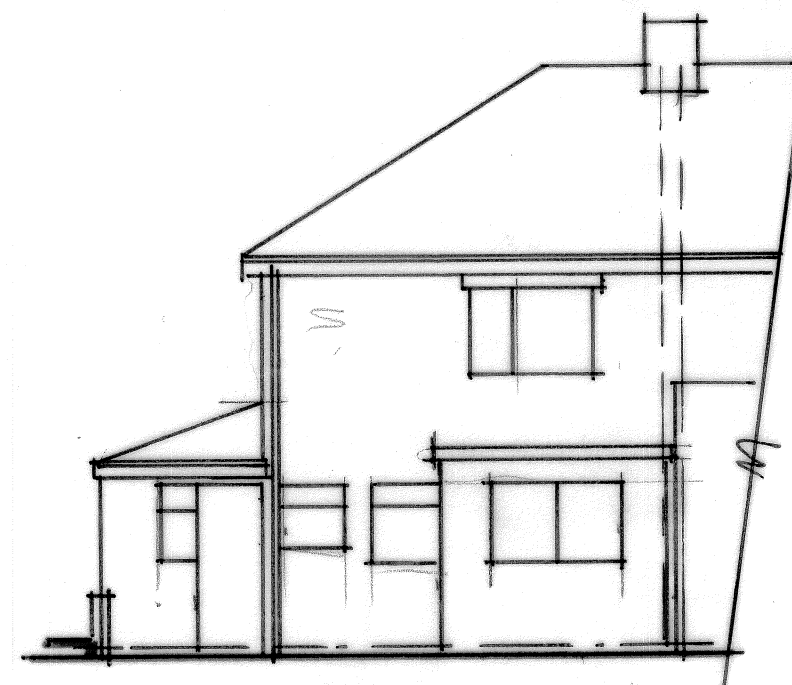

REAR ELEVATION

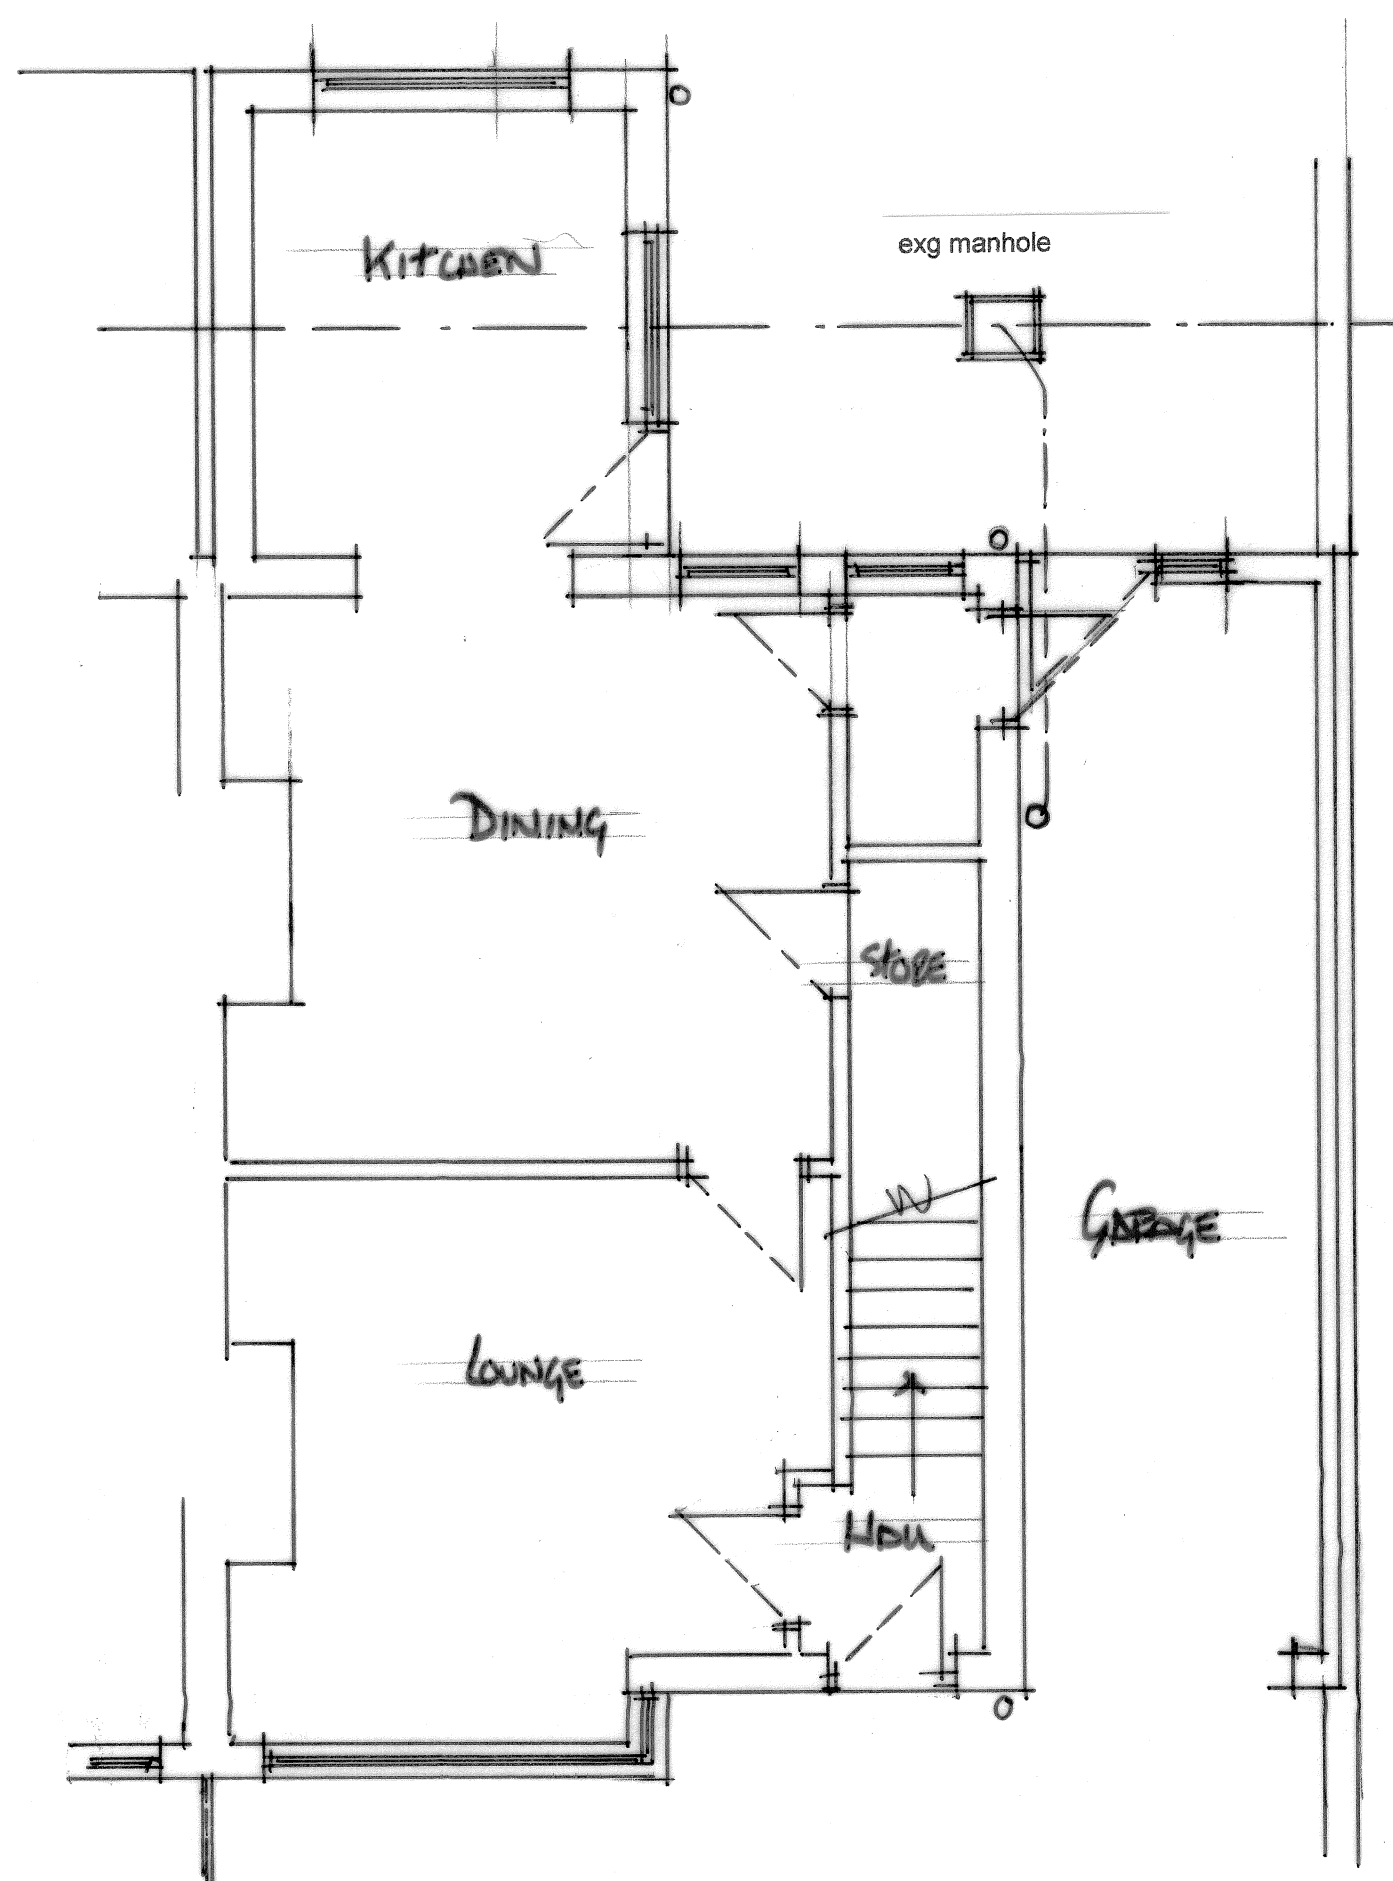

EXISTING GROUND FLOOR PLAN

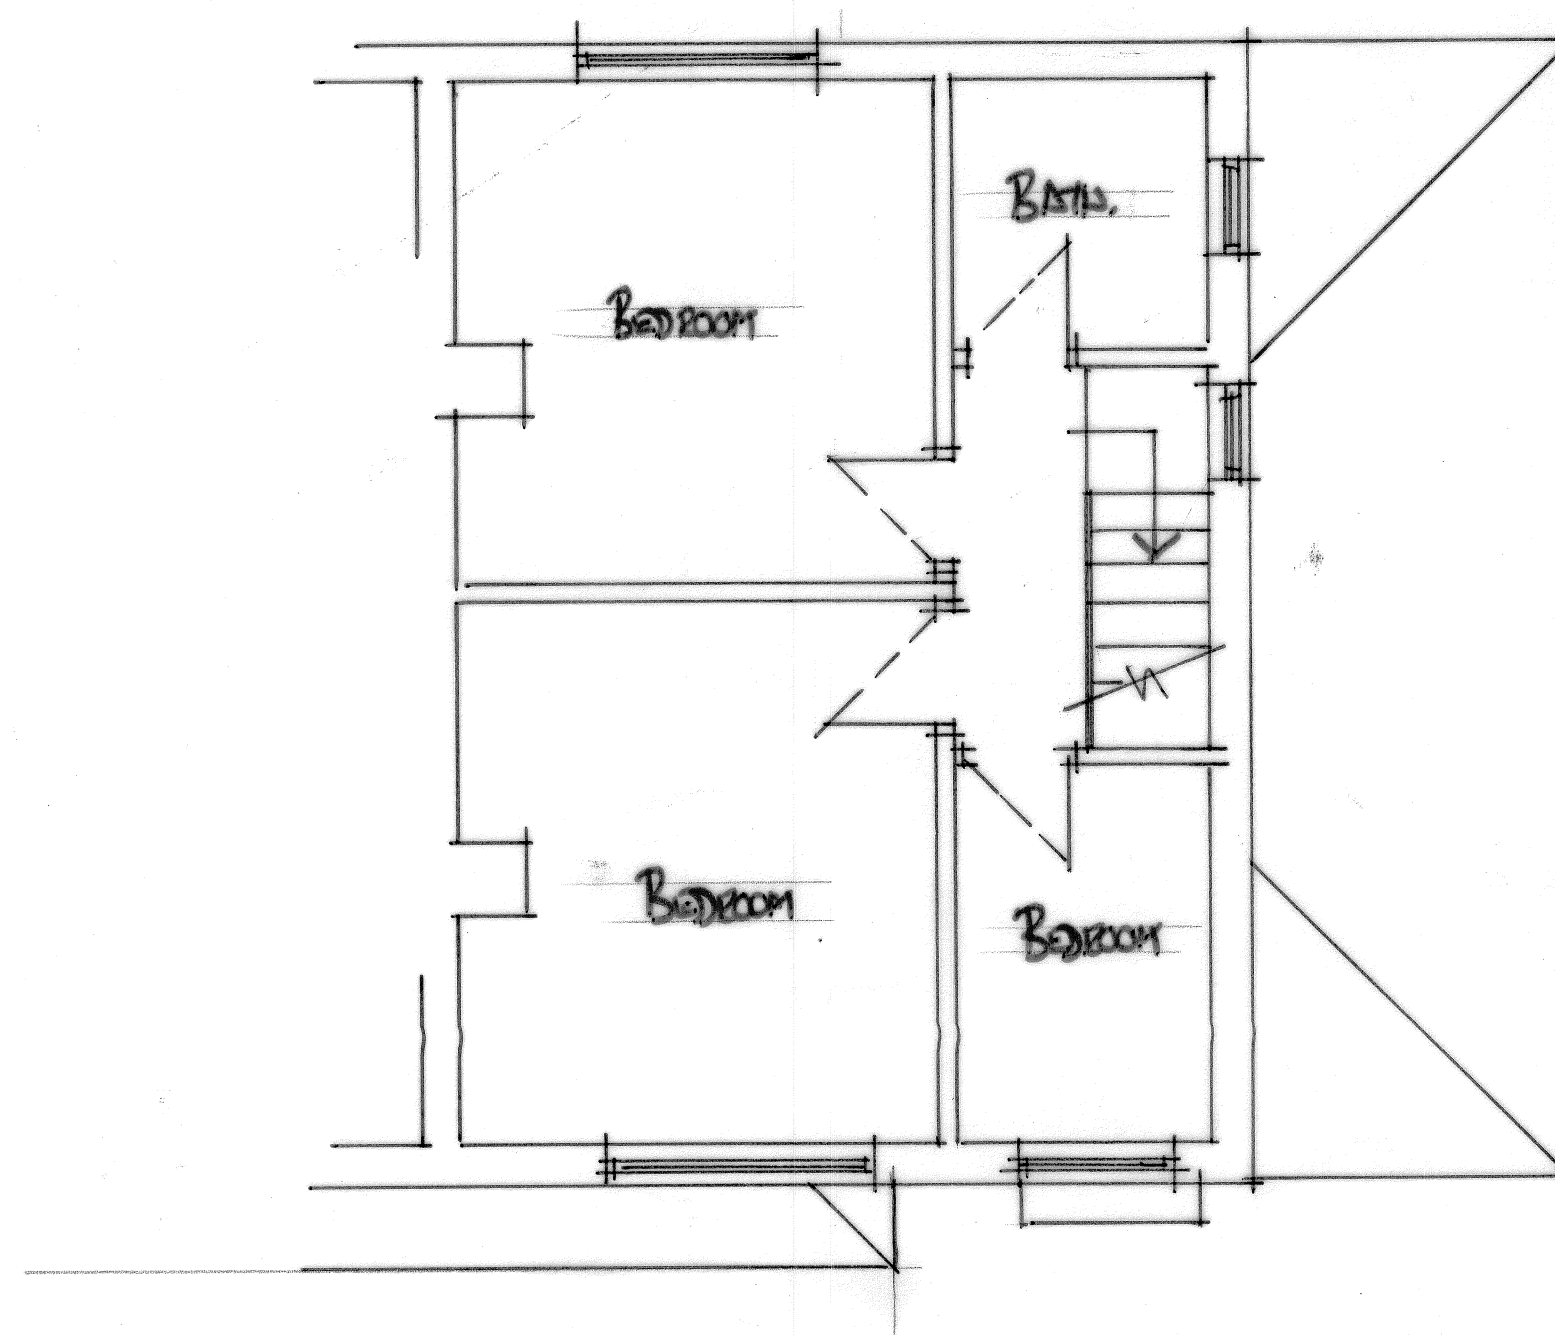

EXISTING FIRST FLOOR PLAN

**EXISTING PLANS / ELEVATIONS
47 WOOD WALK, WOMBWELL
BARNSELY S73 0NB**

DATE :- AUG 2014 SCALE :- 1:100 1:50 DRWG. No. EXG 1