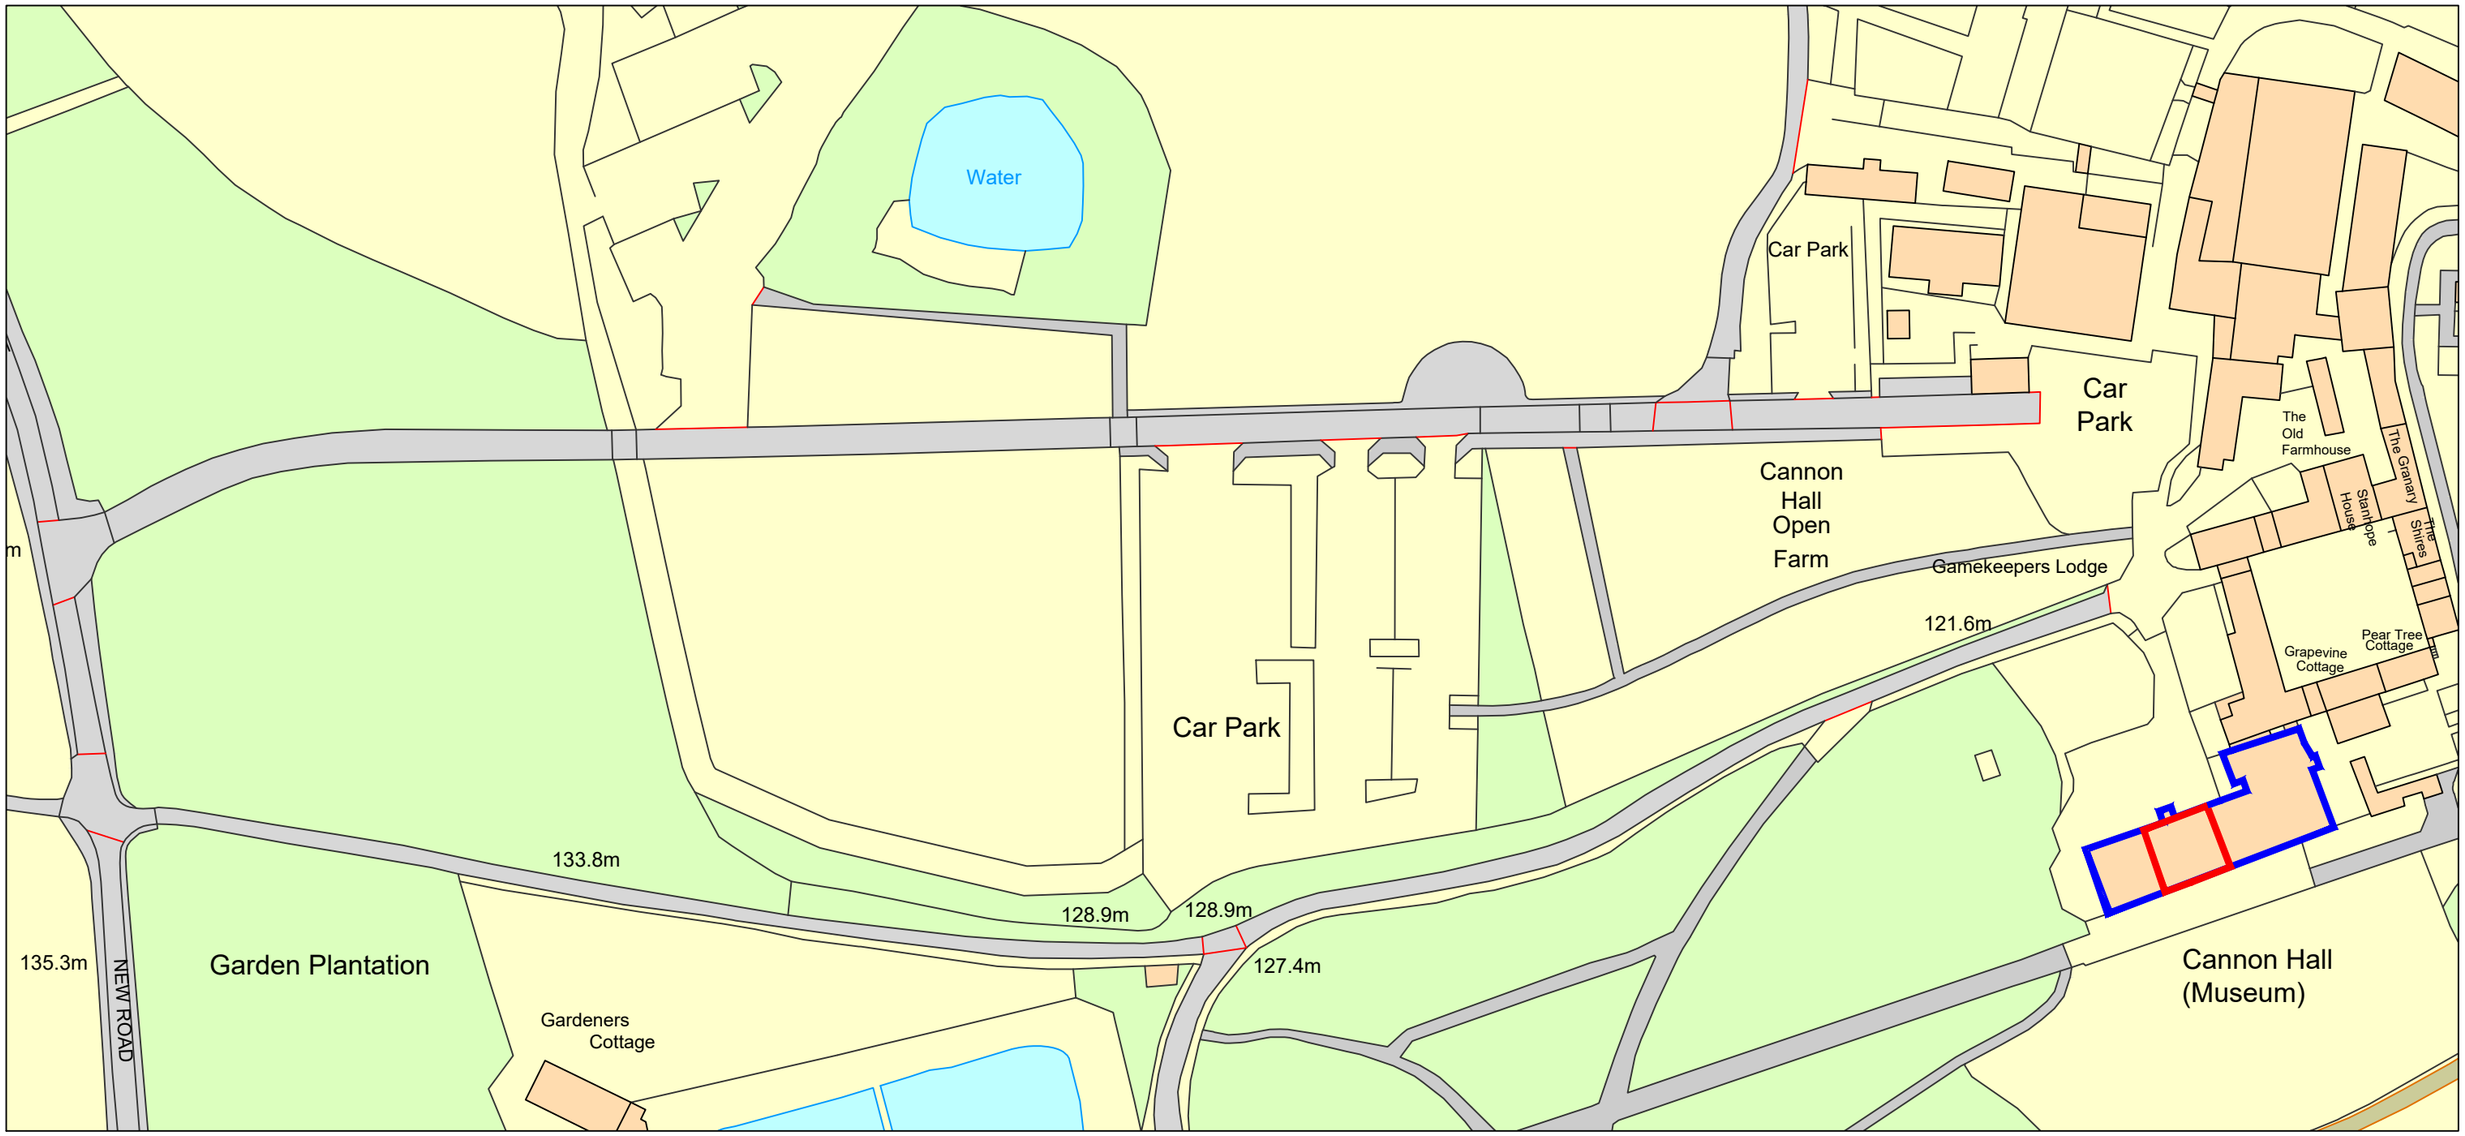

Ordnance Survey, (c) Crown Copyright 2023. All rights reserved. Licence number 100022432

*Ownership boundary defined as Cannon Hall building, whilst site boundary dictates specific location of roof works defined in this proposal.

N

0 12.5 25 50

Scale 1:1250 m

Notes

1. Any dwg format drawing is to be read in conjunction with and at the scale of the accompanying pdf.
2. Where colours other than black or grey are used, the drawing must be plotted in colour.
3. For status 'C' (Construction) drawings all dimensions are to be checked on site by the contractor, scaling is for Local Authority purposes only.
4. Unless otherwise indicated, all dimensions are in millimeters.
5. All information on this drawing is to be read in conjunction with the relevant Donald Insall Associates specification and trade contractors' drawings and information by specialists.
6. In the event of any discrepancy, please contact us immediately.
7. This drawing may contain survey information by others and is to be used solely for the purposes for which it was issued.
8. These are uncontrolled documents issued for information purposes only. If you have any queries regarding the drawings, please contact DIA immediately.
9. Please note DIA cannot be held responsible for any errors arising from changes made to an uncontrolled dwg file.

© 2023 DONALD INSALL ASSOCIATES LTD

Drawing Status

- F Feasibility
- S Sketch Design
- P Planning
- B Building Control
- D Design Development
- M Measurement
- T Tender
- C Construction
- R Record

BARNSLEY Metropolitan Borough Council

Supported using public funding by

Department for Digital, Culture, Media & Sport | ARTS COUNCIL ENGLAND | BARNSLEY MUSEUMS

Rev	Date	Dwn	Auth	Revision
0	27-10-23	JZG	DXE	Initial Issue

Donald Insall Associates
Chartered Architects and Historic Building Consultants
15 High Petergate
York YO1 7FJ
(+44) 01904 230 069
york@insall-architects.co.uk

Cannon Hall, Barnsley

Site Boundary and Location Plan

Project	No
YCH.02	4002

Scale (A3)	Status	Revision
1: 1250	P	0