

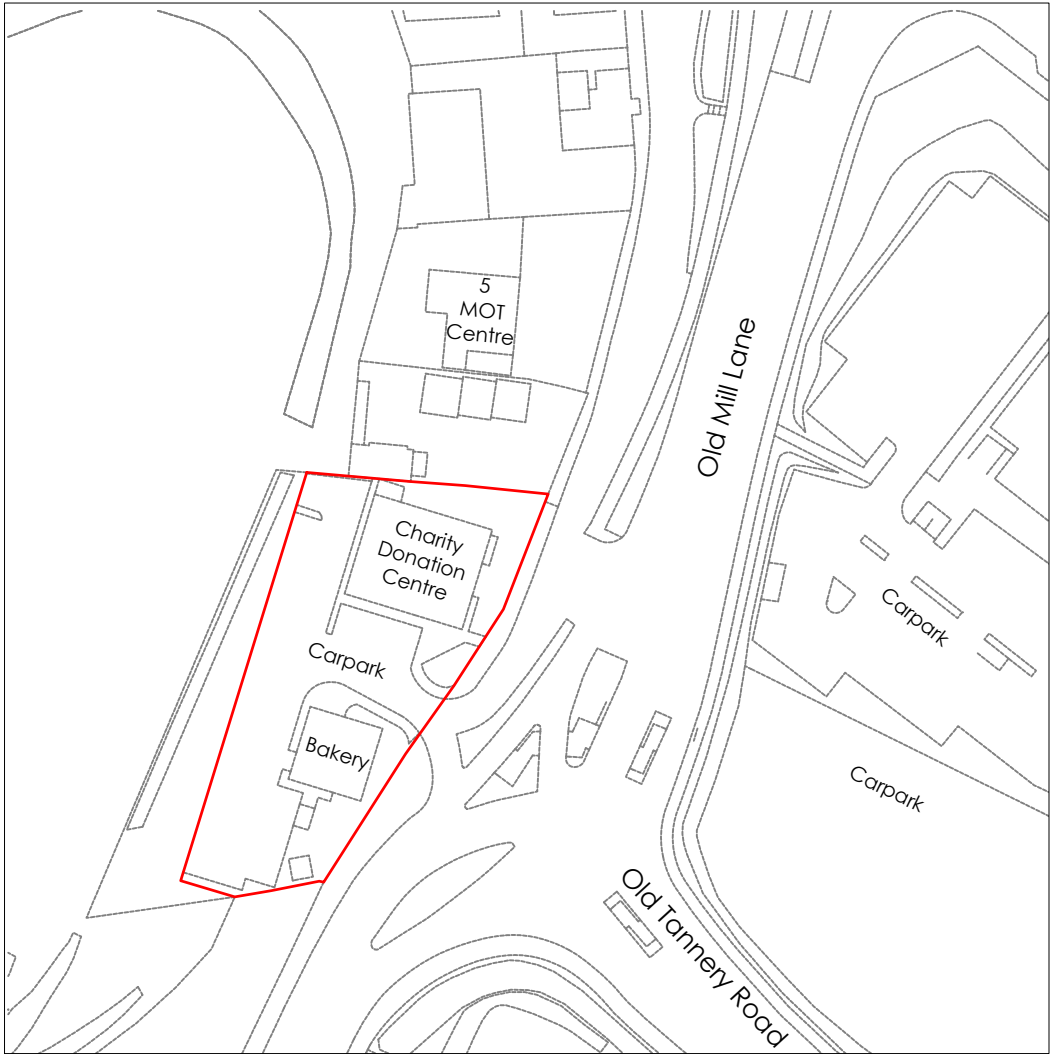


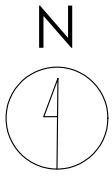

Crown copyright and database rights (2021) OS (100063368)

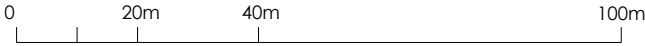

Title
Site Location Plan

Address
The Time And Place, Old Mill Lane,
Barnsley, S71 1LL


Client

Job No.	Issued
011-0401-6421	16/11/22


Scale
1:1250 @ A3

Key
1. Site Boundary

All information is to be checked on site for accuracy and fit. Only drawings with WD status with the most recent revision are to be used for construction.

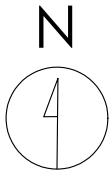

Crown copyright and database rights (2021) OS (100063368)

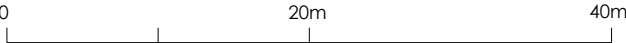

Title
Existing Site Plan

Address
The Time And Place, Old Mill Lane,
Barnsley, S71 1LL


Client

Job No. 011-0401-6421
Issued 16/11/22


Scale
1:500 @ A3

Key
1. Site Boundary

All information is to be checked on site for accuracy and fit. Only drawings with WD status with the most recent revision are to be used for construction.

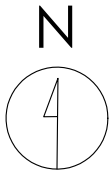

Crown copyright and database rights (2021) OS (100063368)

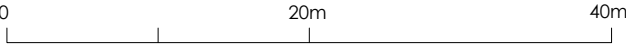

Title
Illustrative Site Plan

Address
The Time And Place, Old Mill Lane,
Barnsley, S71 1LL



Client

Job No. 011-0401-6421
Issued 16/11/22

Scale
1:500 @ A3

- Key**
- 1. Site Boundary
 - 2. Consented panel under application reference ²⁰²²₀₃₄₅
 - 3. Former paper and paste 48 sheets removed prior to digitisation

All information is to be checked on site for accuracy and fit. Only drawings with WD status with the most recent revision are to be used for construction.

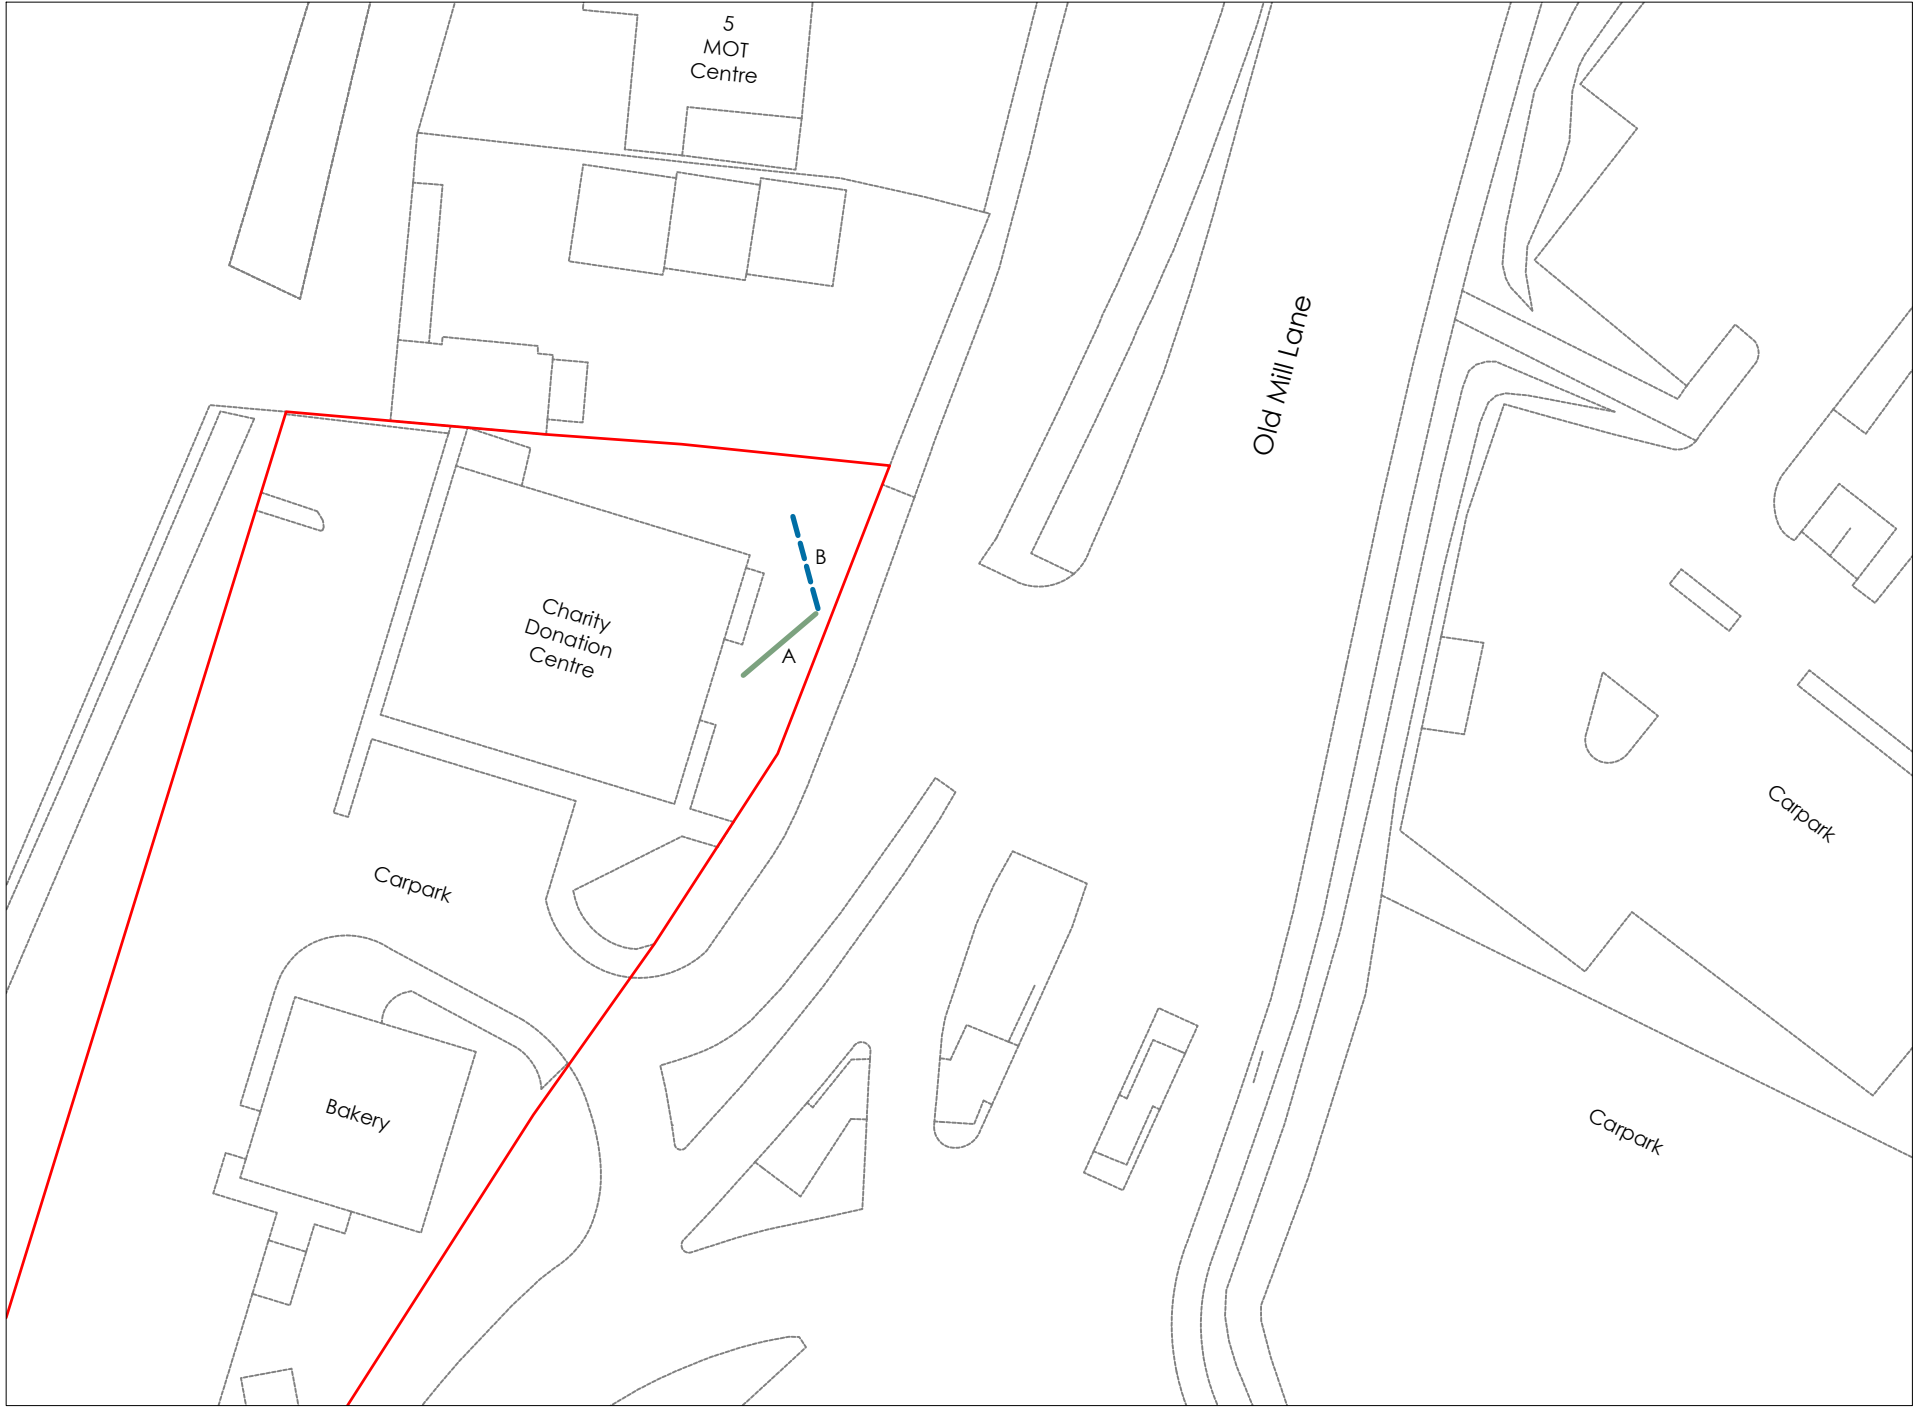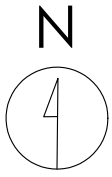

Crown copyright and database rights (2021) OS (100063368)

Title
Proposed Site Plan

Address
The Time And Place, Old Mill Lane,
Barnsley, S71 1LL


Client

Job No. 011-0401-6421
Issued 16/11/22


Scale
1:500 @ A3

- Key**
- 1. Site Boundary
 - 2. Consented panel under application reference 2022/0345
 - 3. Proposed Digital Display


All information is to be checked on site for accuracy and fit. Only drawings with WD status with the most recent revision are to be used for construction.

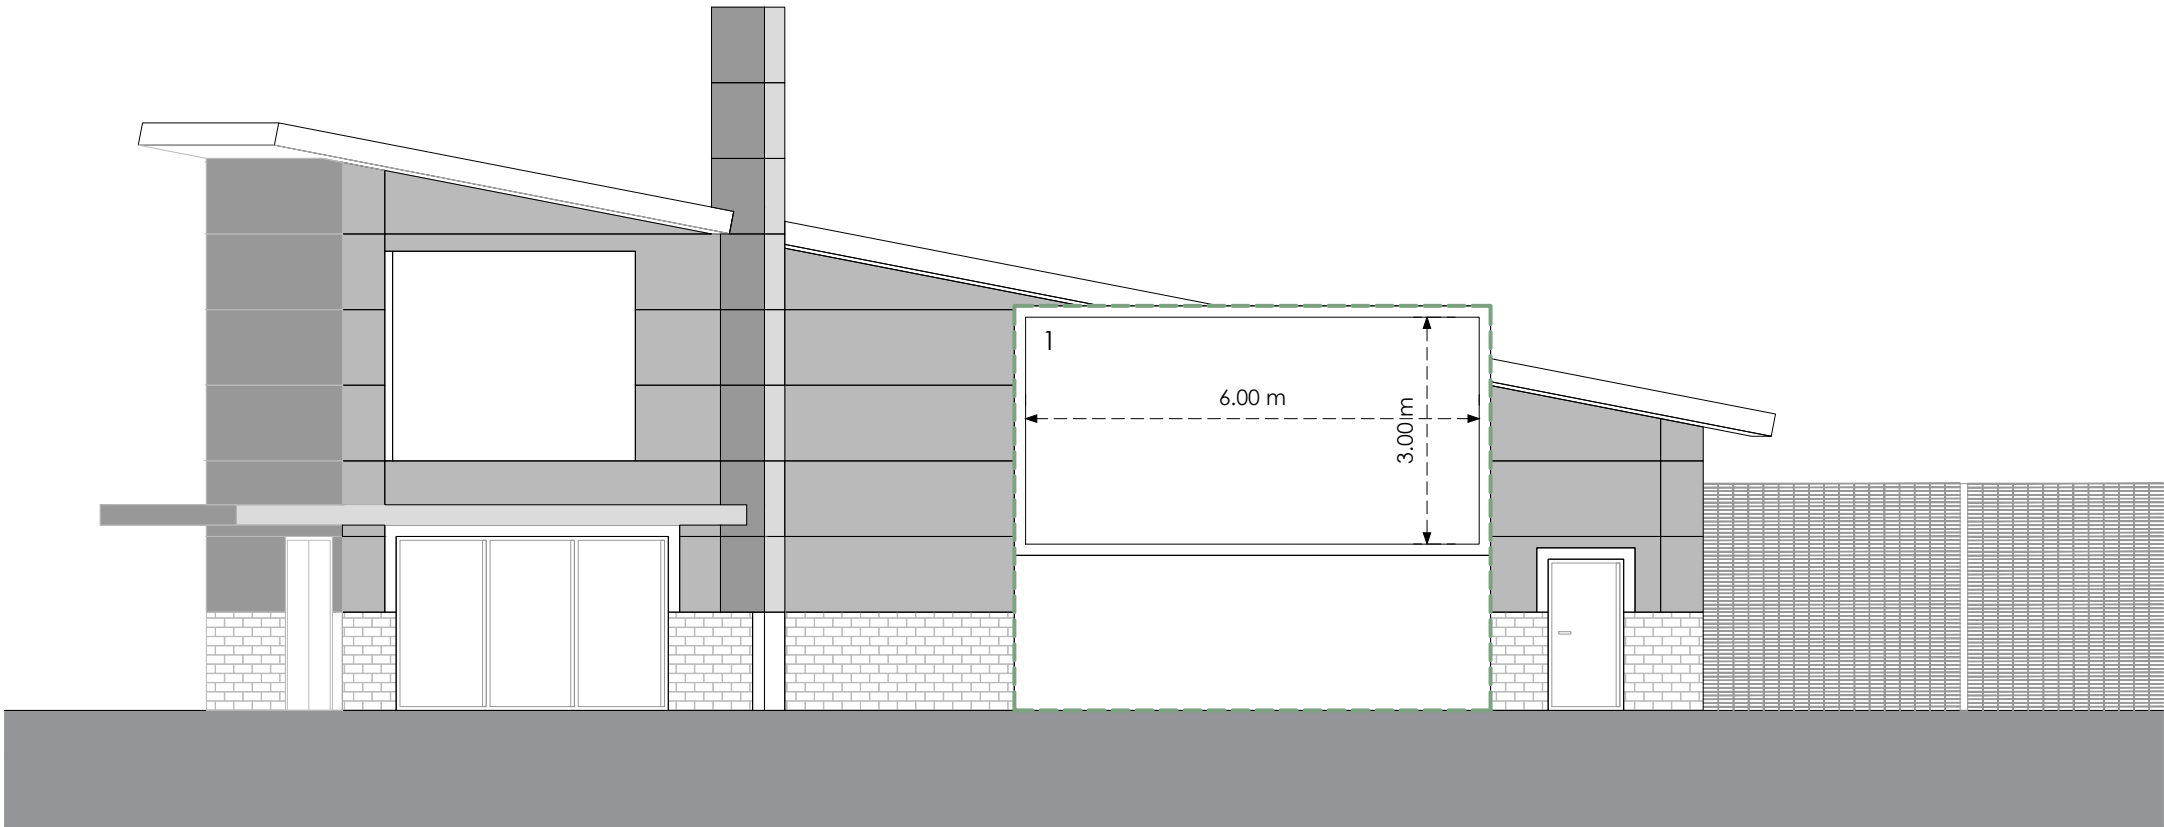


Front Panel A

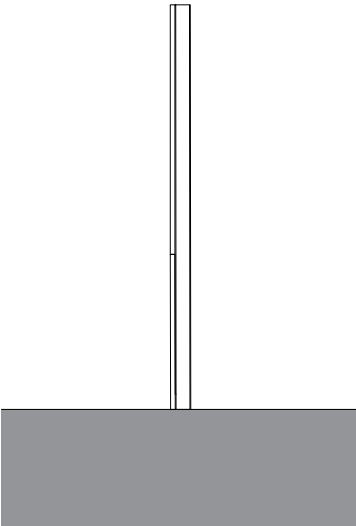

Side
Existing

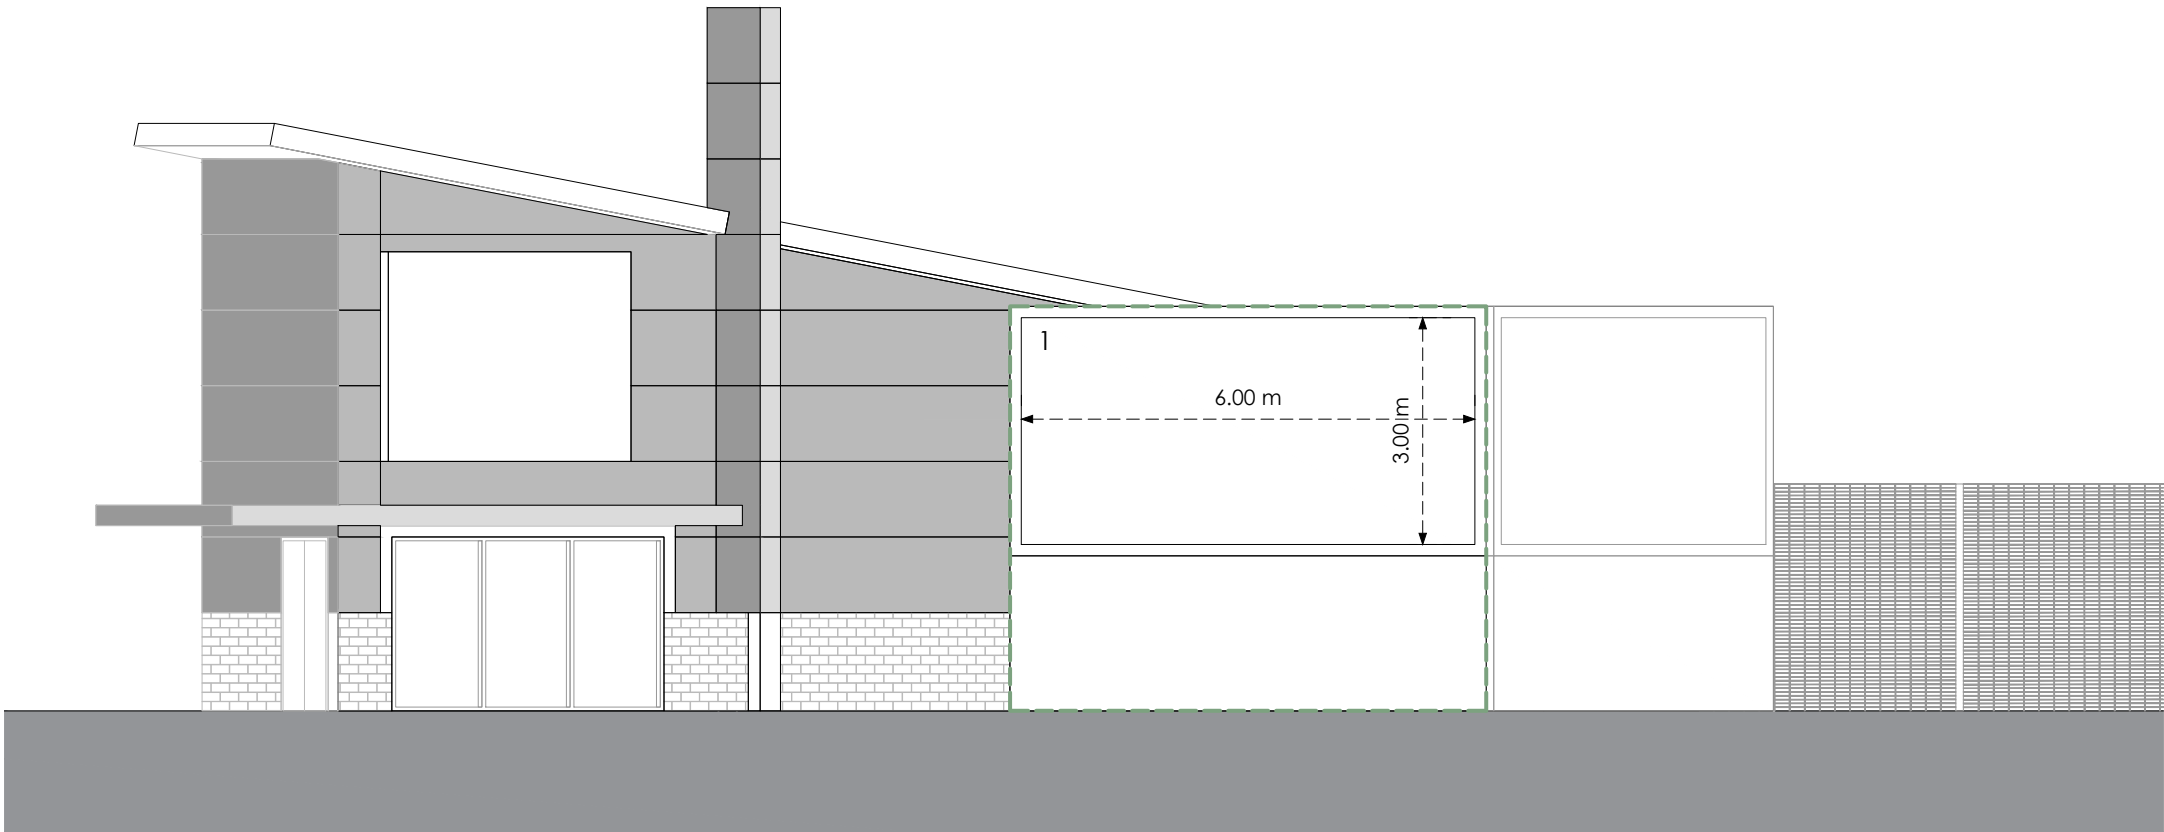

Front Panel A

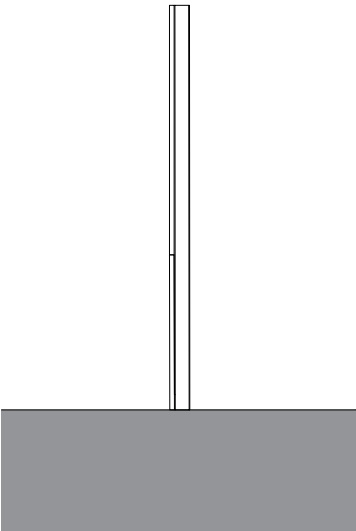

Side
Proposed

0 4m 8m

Title
Existing and Proposed Elevations

Address
The Time And Place, Old Mill Lane,
Barnsley, S71 1LL


Client

Job No. 011-0401-6421 **Issued** 16/11/22

Scale
1:100 @ A3

Key
1. Consented panel under
application reference
2022/0345

All information is to be checked on
site for accuracy and fit. Only
drawings with WD status with the
most recent revision are to be used
for construction.

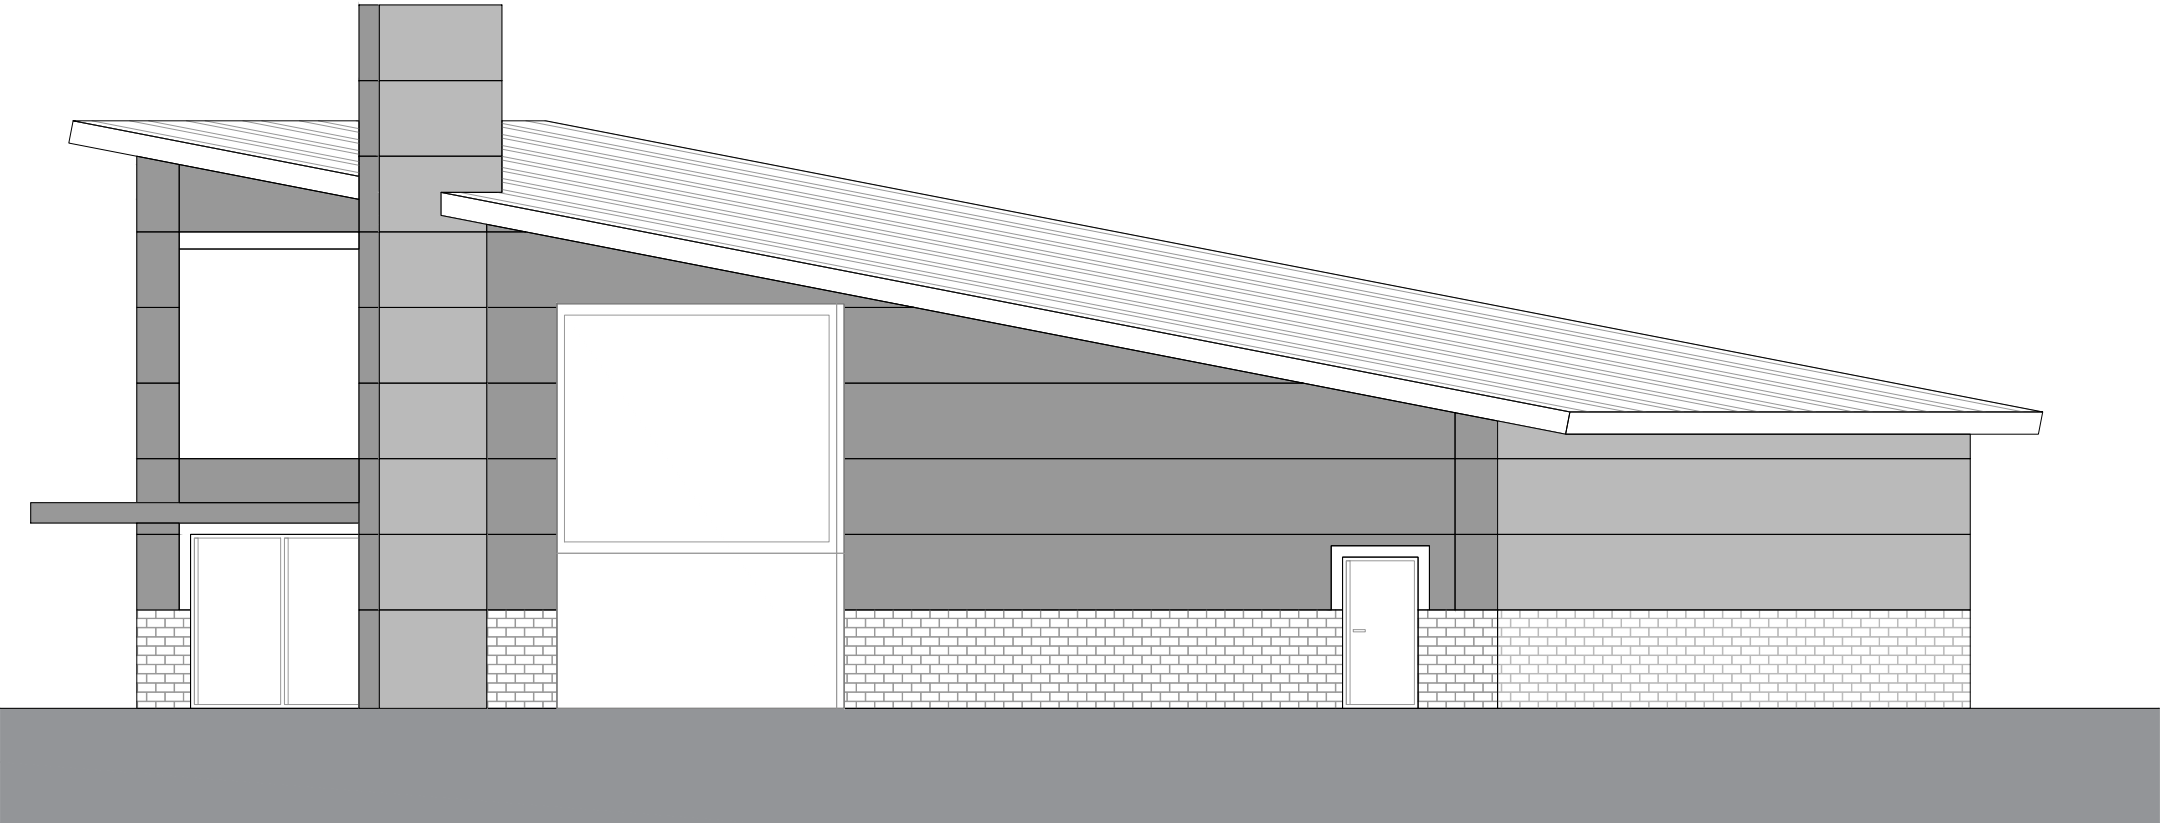


Front




Side

Existing

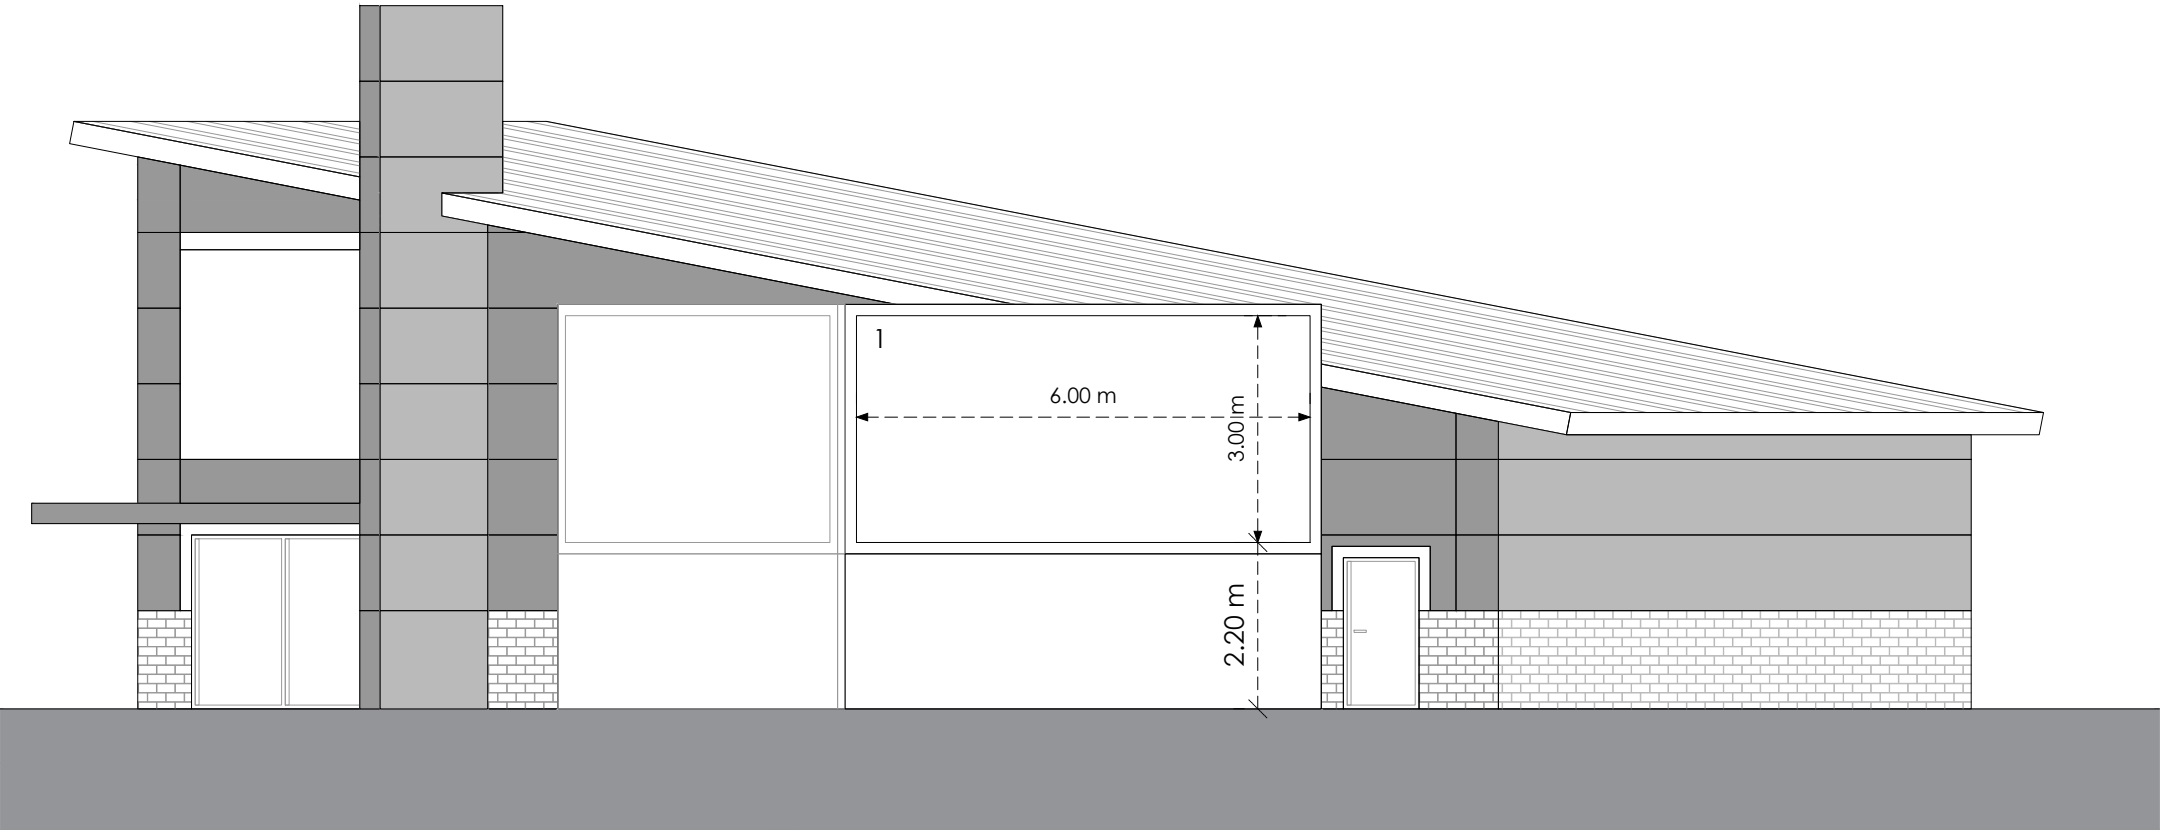

Front Panel B

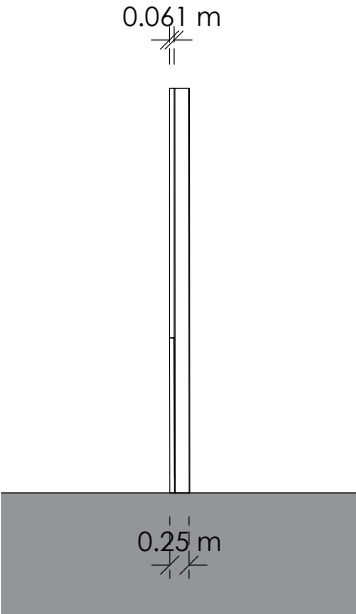

Side

Proposed

0 4m 8m

Title
Existing and Proposed Elevations

Address
The Time And Place, Old Mill Lane,
Barnsley, S71 1LL

Client

Job No. 011-0401-6421 **Issued** 16/11/22

Scale
1:100 @ A3

Key
1. Proposed Digital Display

All information is to be checked on site for accuracy and fit. Only drawings with WD status with the most recent revision are to be used for construction.