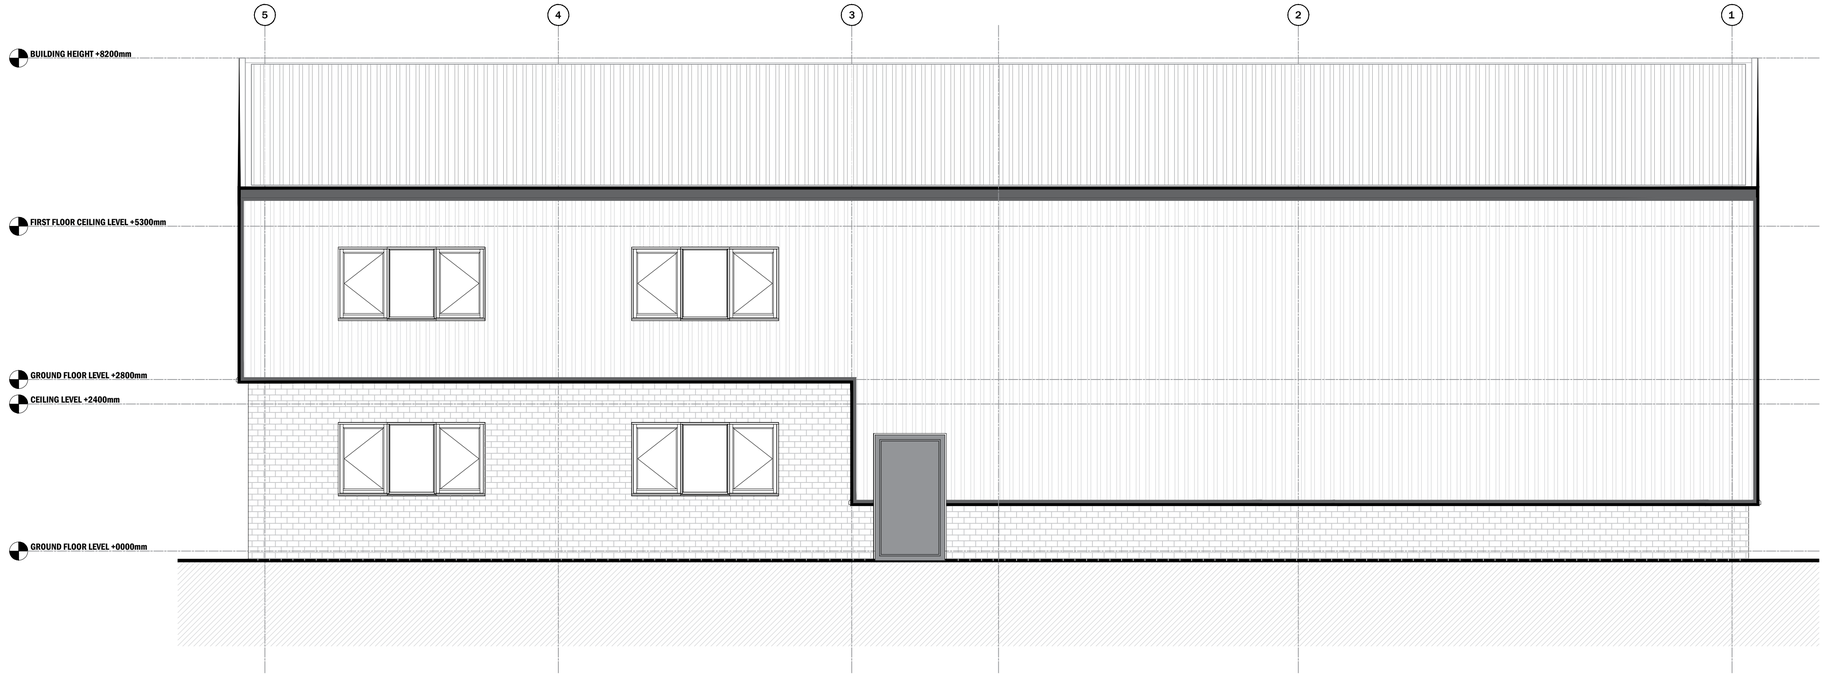

PROPOSED REAR (NORTHERN) ELEVATION SCALE 1:50

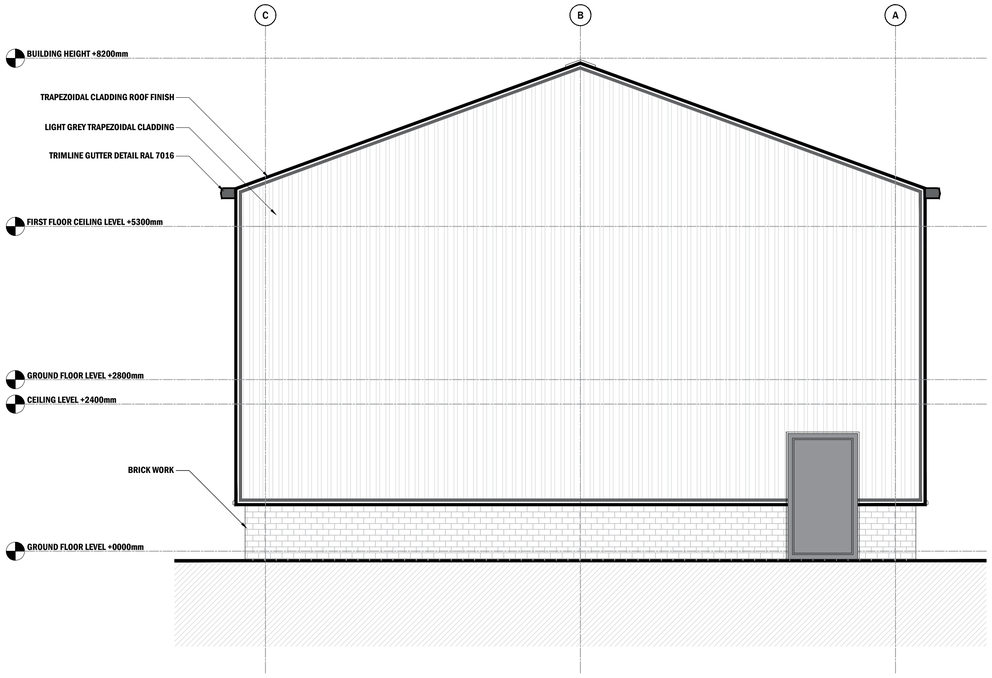

PROPOSED SIDE (WESTERN) ELEVATION SCALE 1:50

HIRST ARCHITECTS

ROYAL INSTITUTE of BRITISH ARCHITECTS CHARTERED PRACTICE

THIS DRAWING/COPY AND ANY DESIGN THEREON IS PROTECTED BY COPYRIGHT AND IS THE PROPERTY OF HIRST ARCHITECTS LTD. IT IS TO BE USED ONLY FOR THE PURPOSE FOR WHICH IT WAS EXPRESSLY LOANED AND IS NOT TO BE COPIED IN ANY FORMAT. INFORMATION WITHIN THIS DRAWING IS NOT TO BE PASSED TO ANY THIRD PARTY WITHOUT PRIOR WRITTEN CONSENT. ALL MEASUREMENTS TO BE CHECKED ON SITE PRIOR TO CONSTRUCTION. DO NOT SCALE THIS DRAWING.

HIRST ARCHITECTS LTD ©
COMPANY NUMBER 12942045

N
W E
S

Notes:

REVISION	DESCRIPTION	DATE
--	PLANNING SUBMISSION ORIGINAL ISSUE	2022
--		
--		
--		
--		
--		
--		
--		
--		
--		
--		
--		

NOT FOR CONSTRUCTION

CLIENT / APPLICANT
BECKETT METALS

SITE ADDRESS
BECKETT METALS
Boulder Bridge Lane,
Carlton, Barnsley
S71 3HJ

PROJECT STAGE
PLANNING

DRAWING
PROPOSED ELEVATIONS

JOB NUMBER	DRAWING	REVISION
HA-22-07-PC	-05	-00

SCALE
1:50

A.1

HIRST ARCHITECTS ©
RIBA CHARTERED PRACTICE