
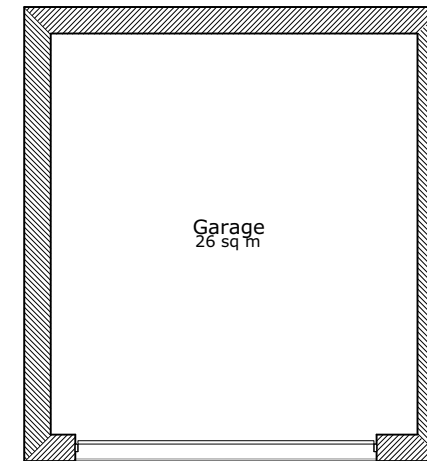


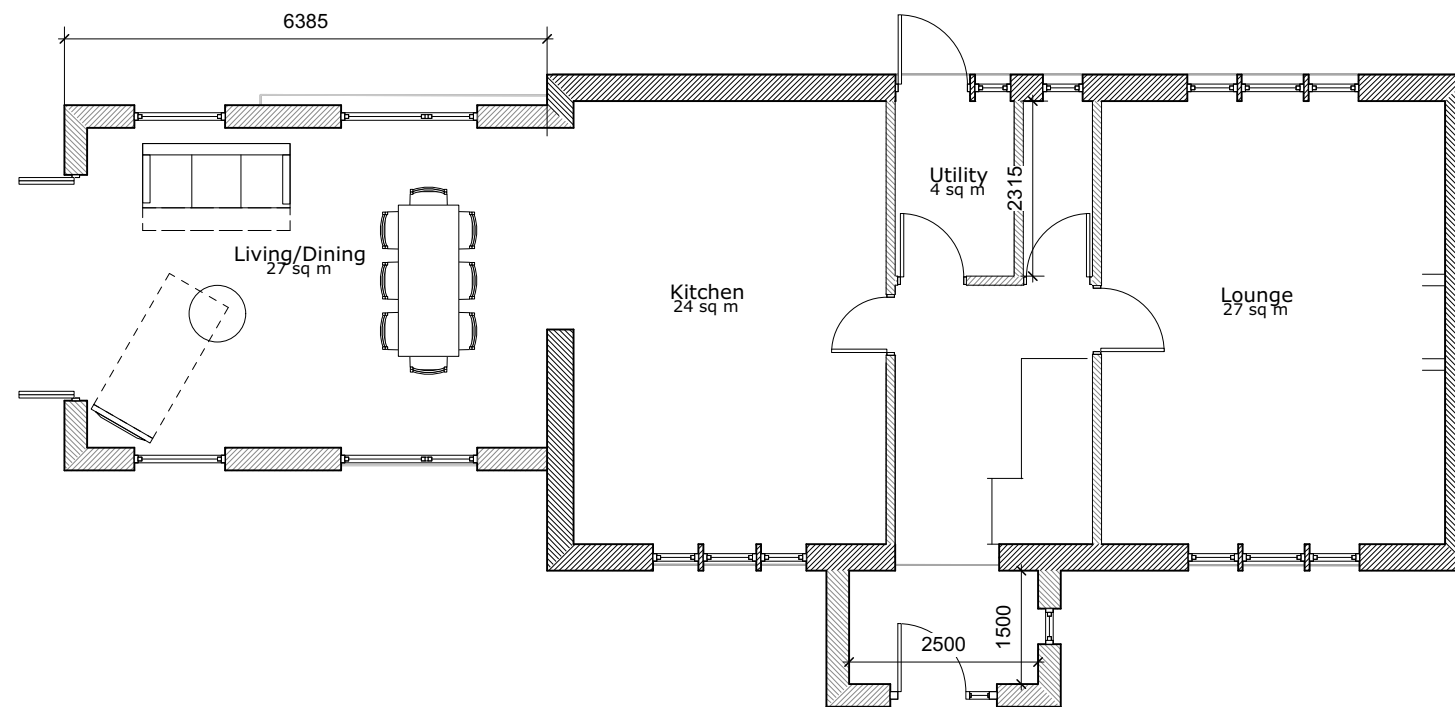

6 Wood Cottages

:rP01 :r240220 :For client review

NO.	DATE	NOTE
DO NOT SCALE FROM DRAWINGS.		

Client

:

Address

:7 Wood Cottages,
Sheffield, S36 8ZR

Project


:2028 Wood Cottages

Drawing

: Proposed Ground
Floor - Main House

RLDM
E: rachel@rldmstudio.co.uk
T: 07595603049

Scale
:1:100 @A3
Date
:25/01/2021
Dwg No.
:2028-RLDM-00-DR-A-00100-S1
Rev.:P04

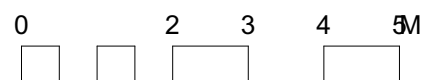

SHEFFIELD ROAD