



Applicant

Mr Mark Warttig

T/a Eastfield Turkey

Birkfield Green, Hopping Lan

Thurgoland, South York

S35 7AZ

Site Address

Bird Lane House Farm

Bird Lan

Oxpring


Sheffield

South Yorkshire

S368YI

Drawing Reference

08/06/12/Site PlanREV1/TL

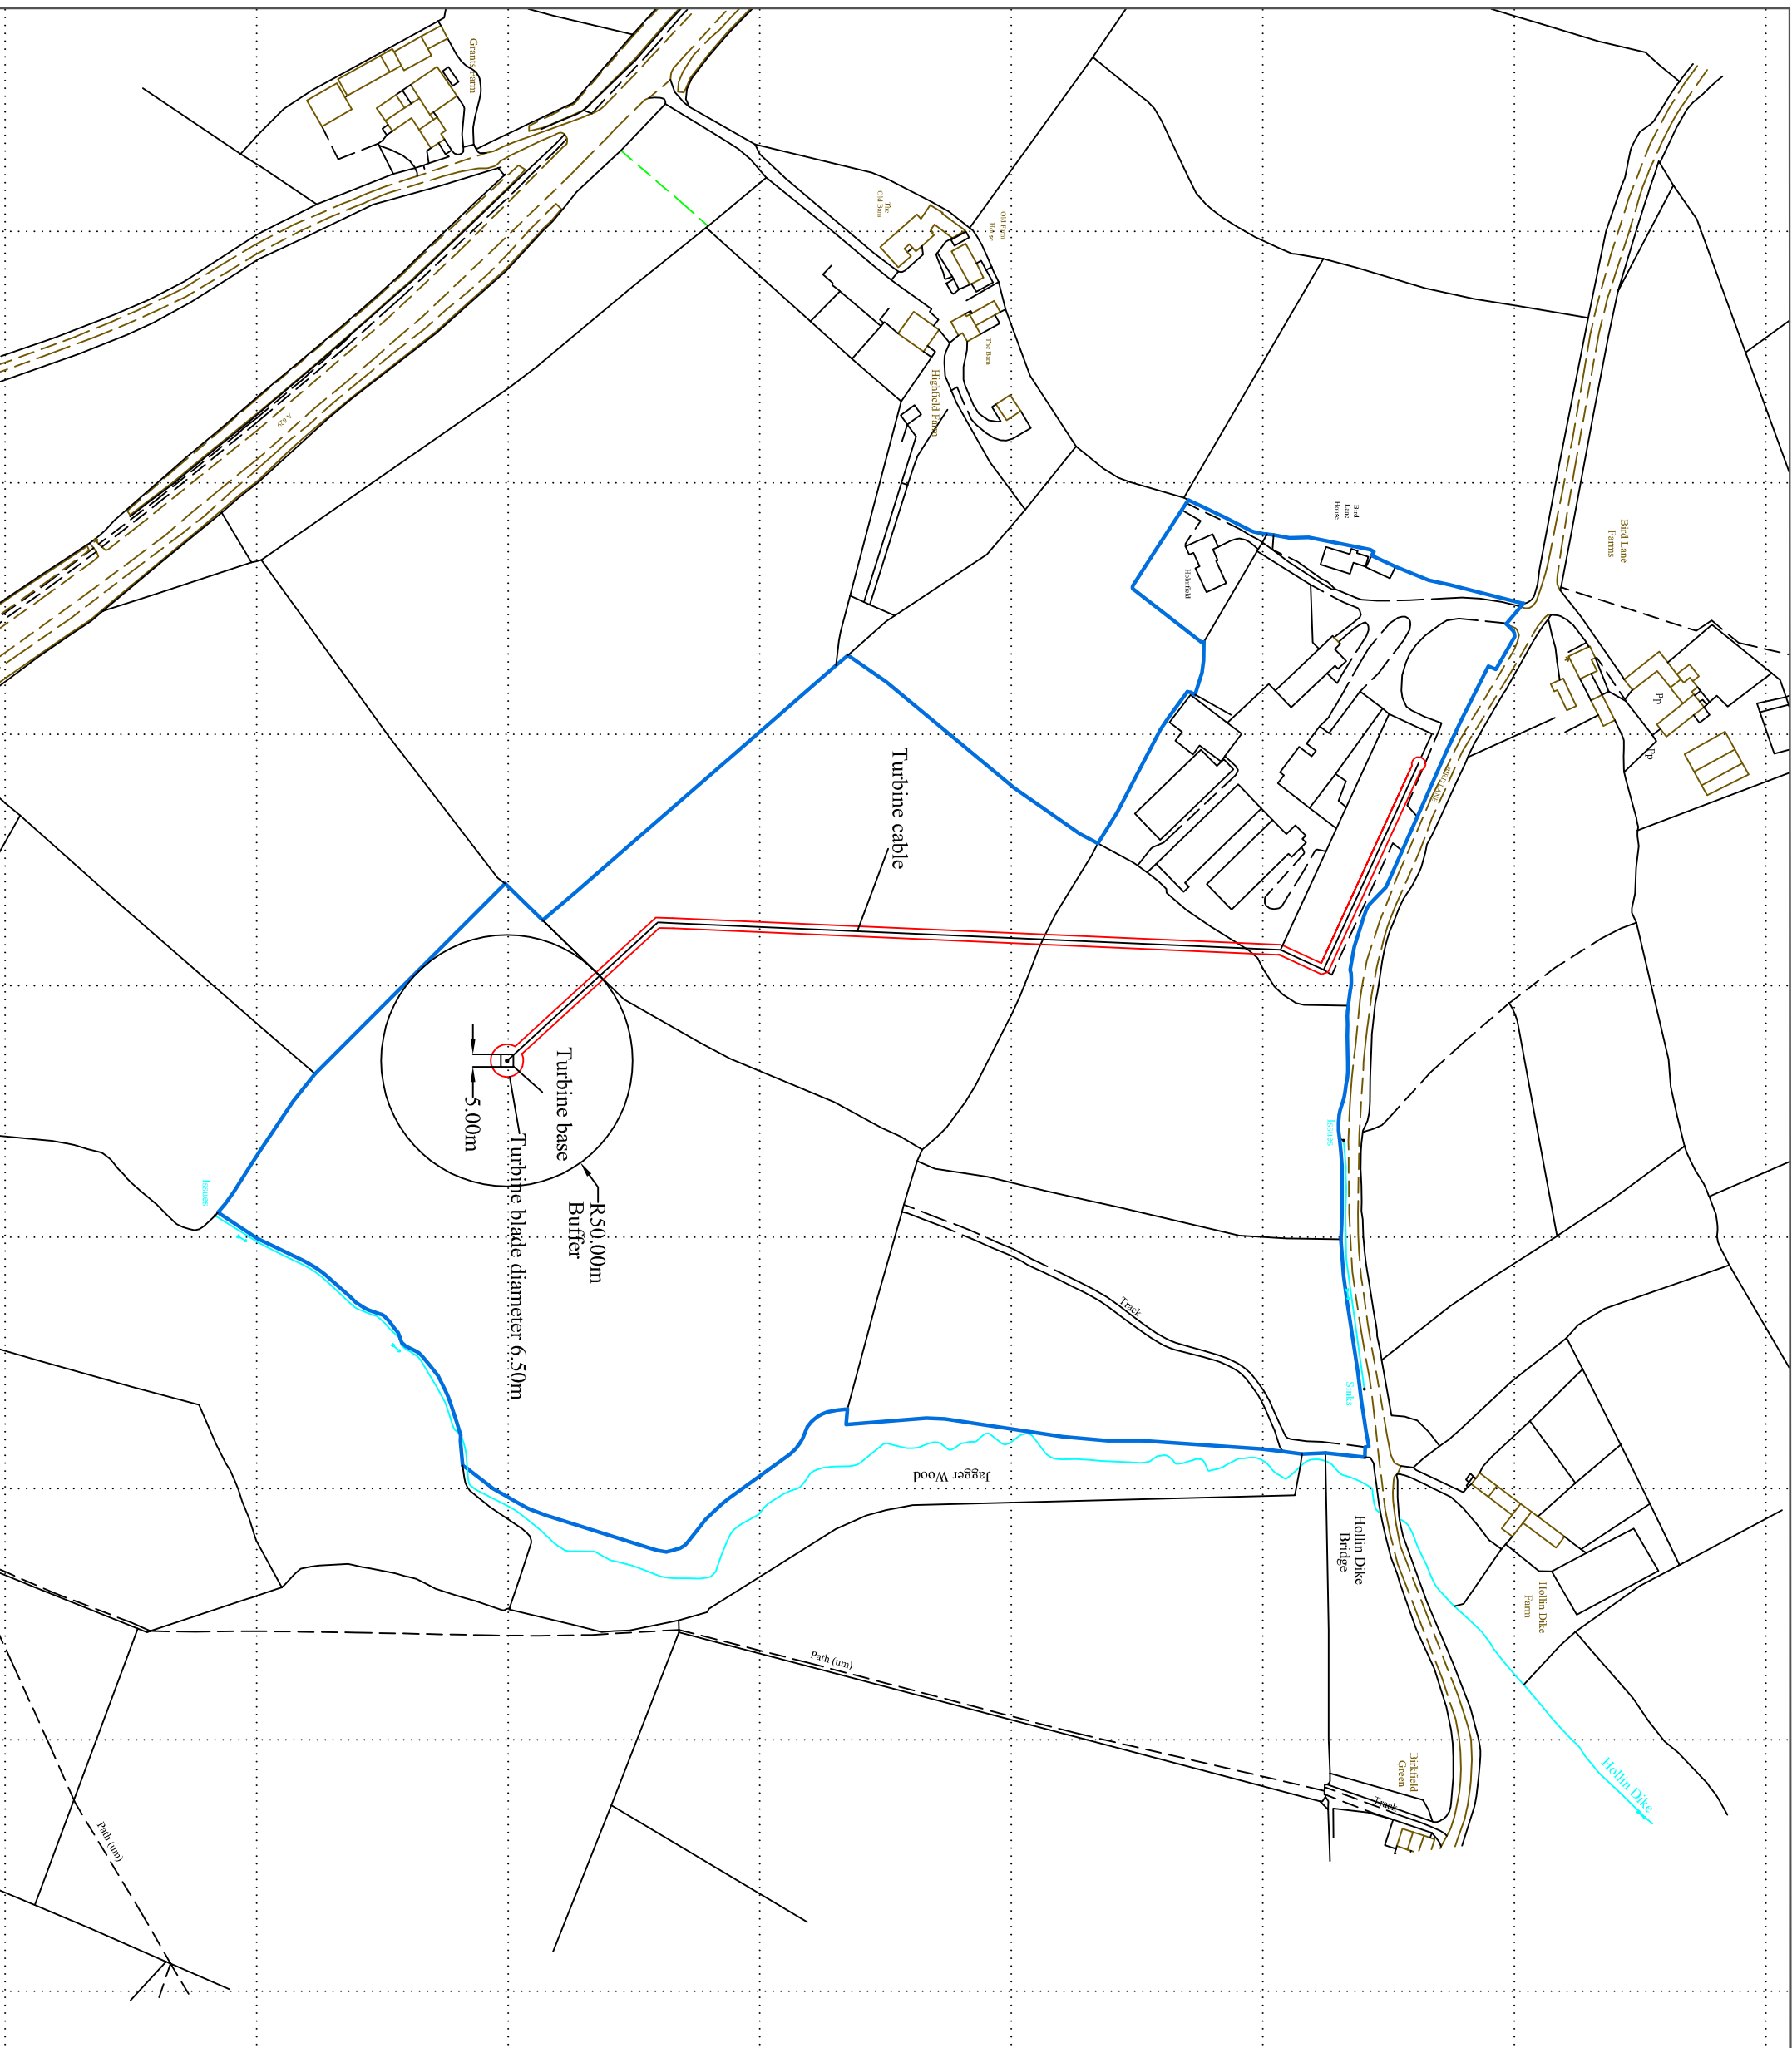

Project

Construction of 1 x 1kW

Gaia Wind Turbin

Scale

1:2500