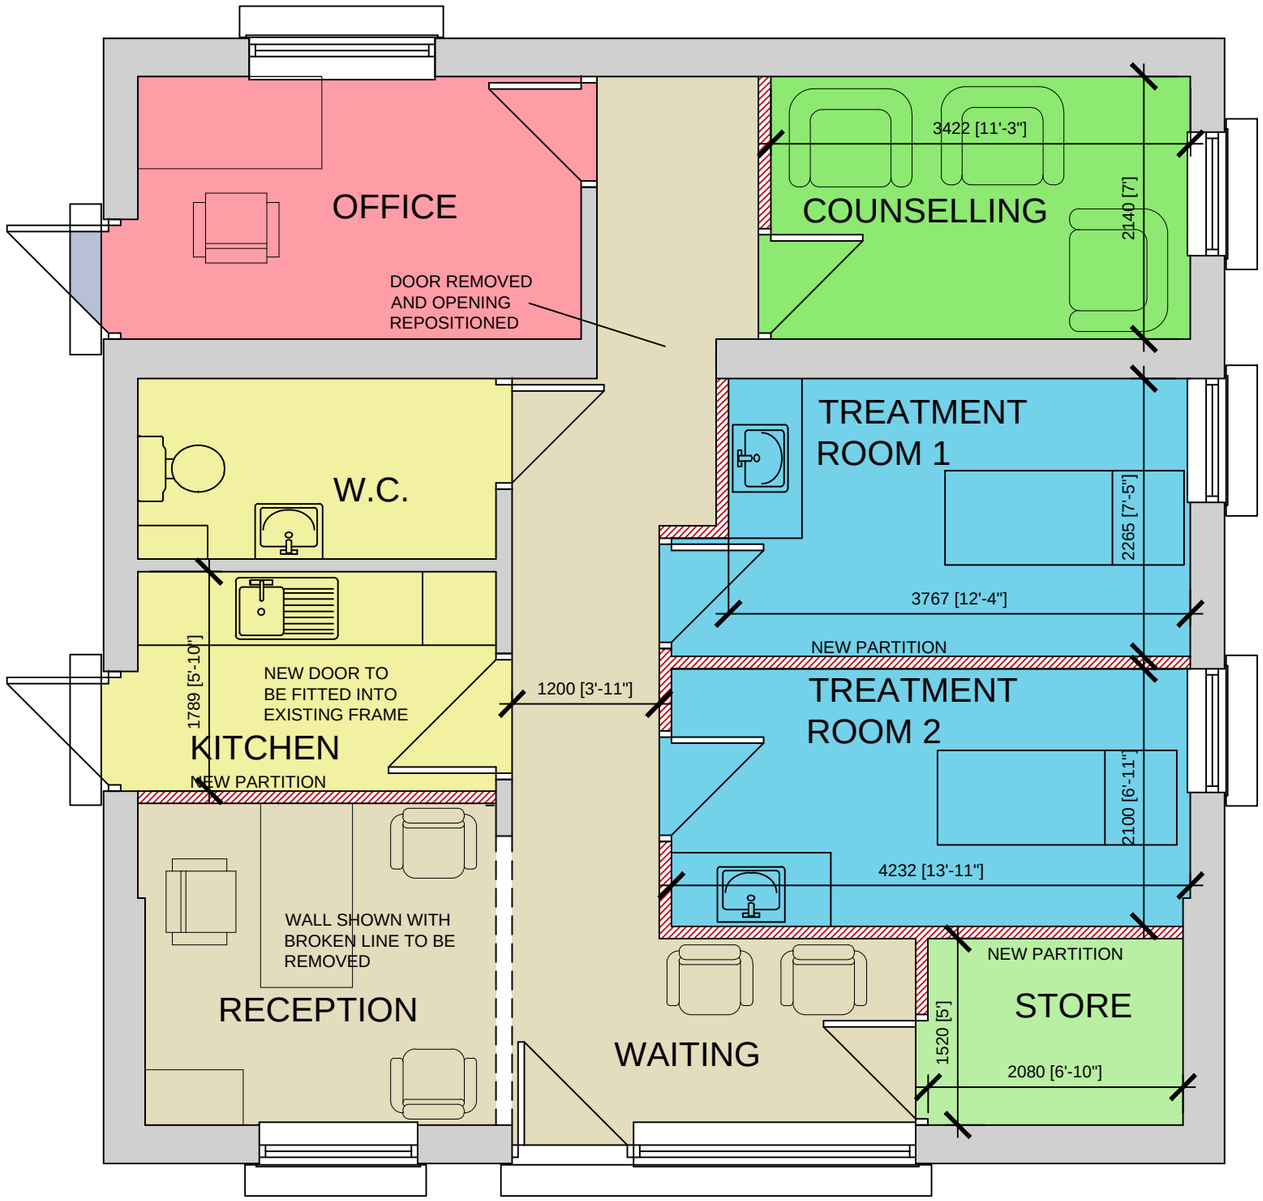

NEW HIGH LEVEL WINDOW AND SECURITY SHUTTER

NEW PARTITION

NEW HIGH LEVEL WINDOW AND SECURITY SHUTTER



LOCATION PLAN SCALE 1:1250



SITE PLAN SCALE 1:500

White Agus PARTNERSHIP
8 MORSTON BUSINESS PARK,
WHALEY ROAD, BARUGH GREEN,
BARNSLEY.
S75 1HQ
Phone: 01226 208482
Fax: 01226 283030
Email: info@whiteaguspartnership.co.uk
Web: www.whiteaguspartnership.co.uk
ARCHITECTURAL SERVICES AND SURVEYORS

Project.	Client.
PREMISES AT PRESTON WAY, MONK BRETTON BARNSLEY. S71 2RU.	BARNSLEY HOSPICE
Drawing Title. PLAN AS PROPOSED	Date. APRIL 2014 / Scale. 1:50 @A3
	Ref. 14-008 / Dwg. No. 02 / Rev.

Date	Suffix	Description	Date	Suffix	Description