


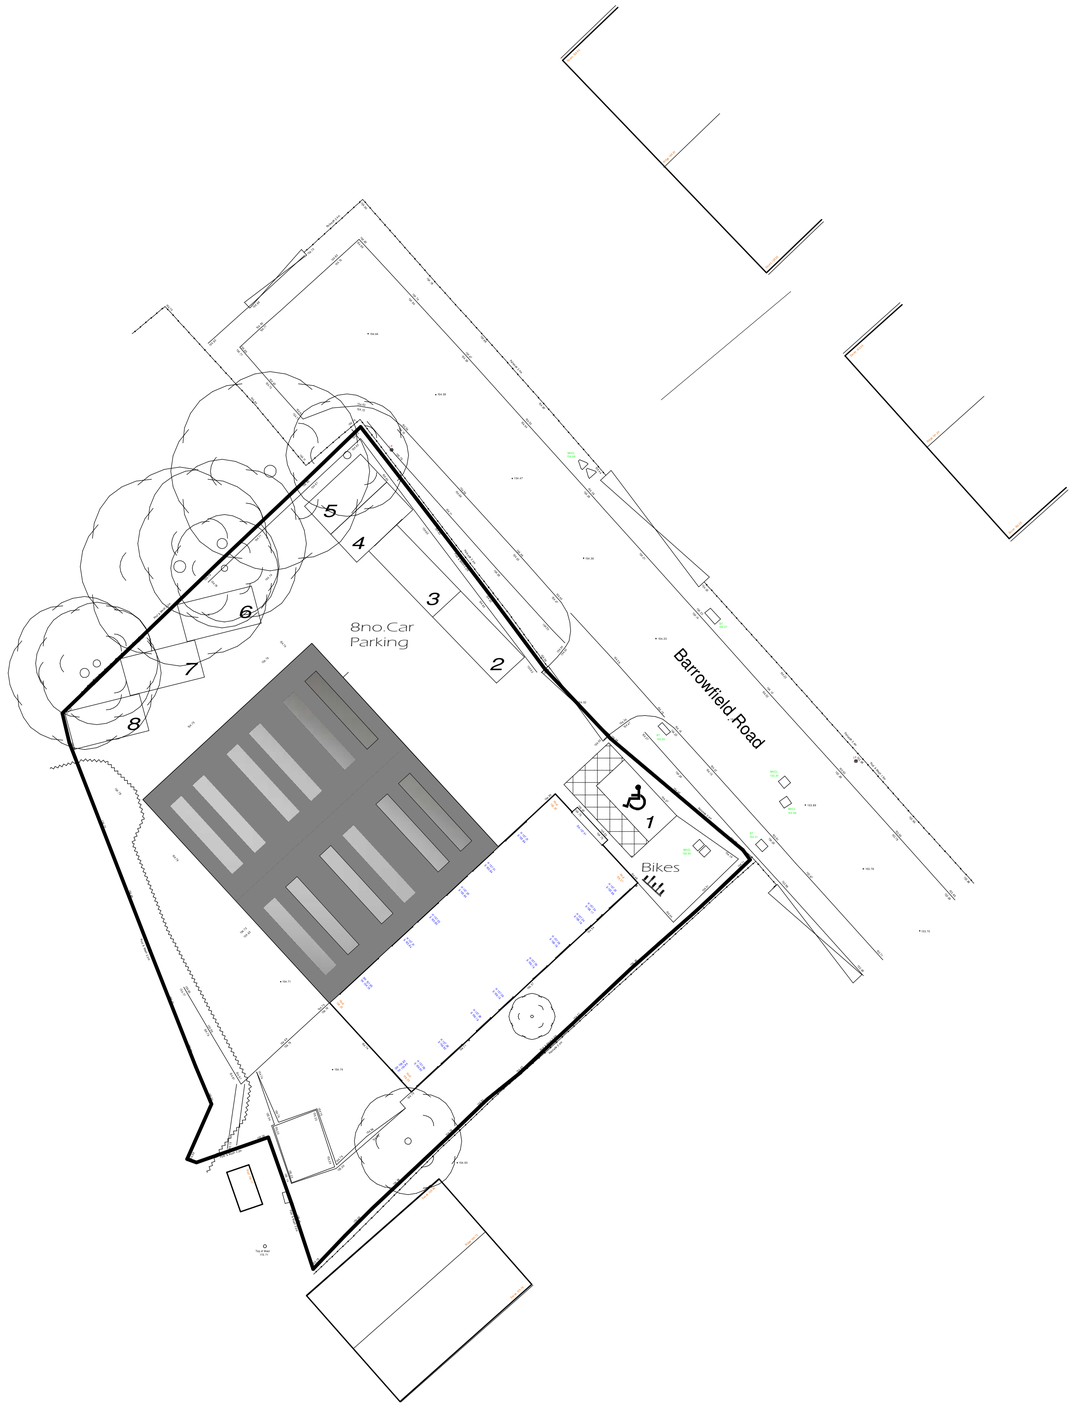

rev	date	description
C	7/11/23	8 Parking spaces
B	26/10/23	7 parking spaces
A	3/8/23	Car parking altered

me
wp
Planning and Development Consultant

Hammerain House
Hookstone Avenue
Harrogate
North Yorkshire
HG2 8ER

title
PROPOSED SITE

project
INDUSTRIAL UNIT
BARROWFIELD ROAD
HOYLAND
BARNSLEY

client
Mr. F. NEWALL

job no	drg no	rev
BR 07	2	C
		date: apr 2023

scales :- 1: 200 @ A1

