


Drawing No.	Rev No.
MAW002 -009	

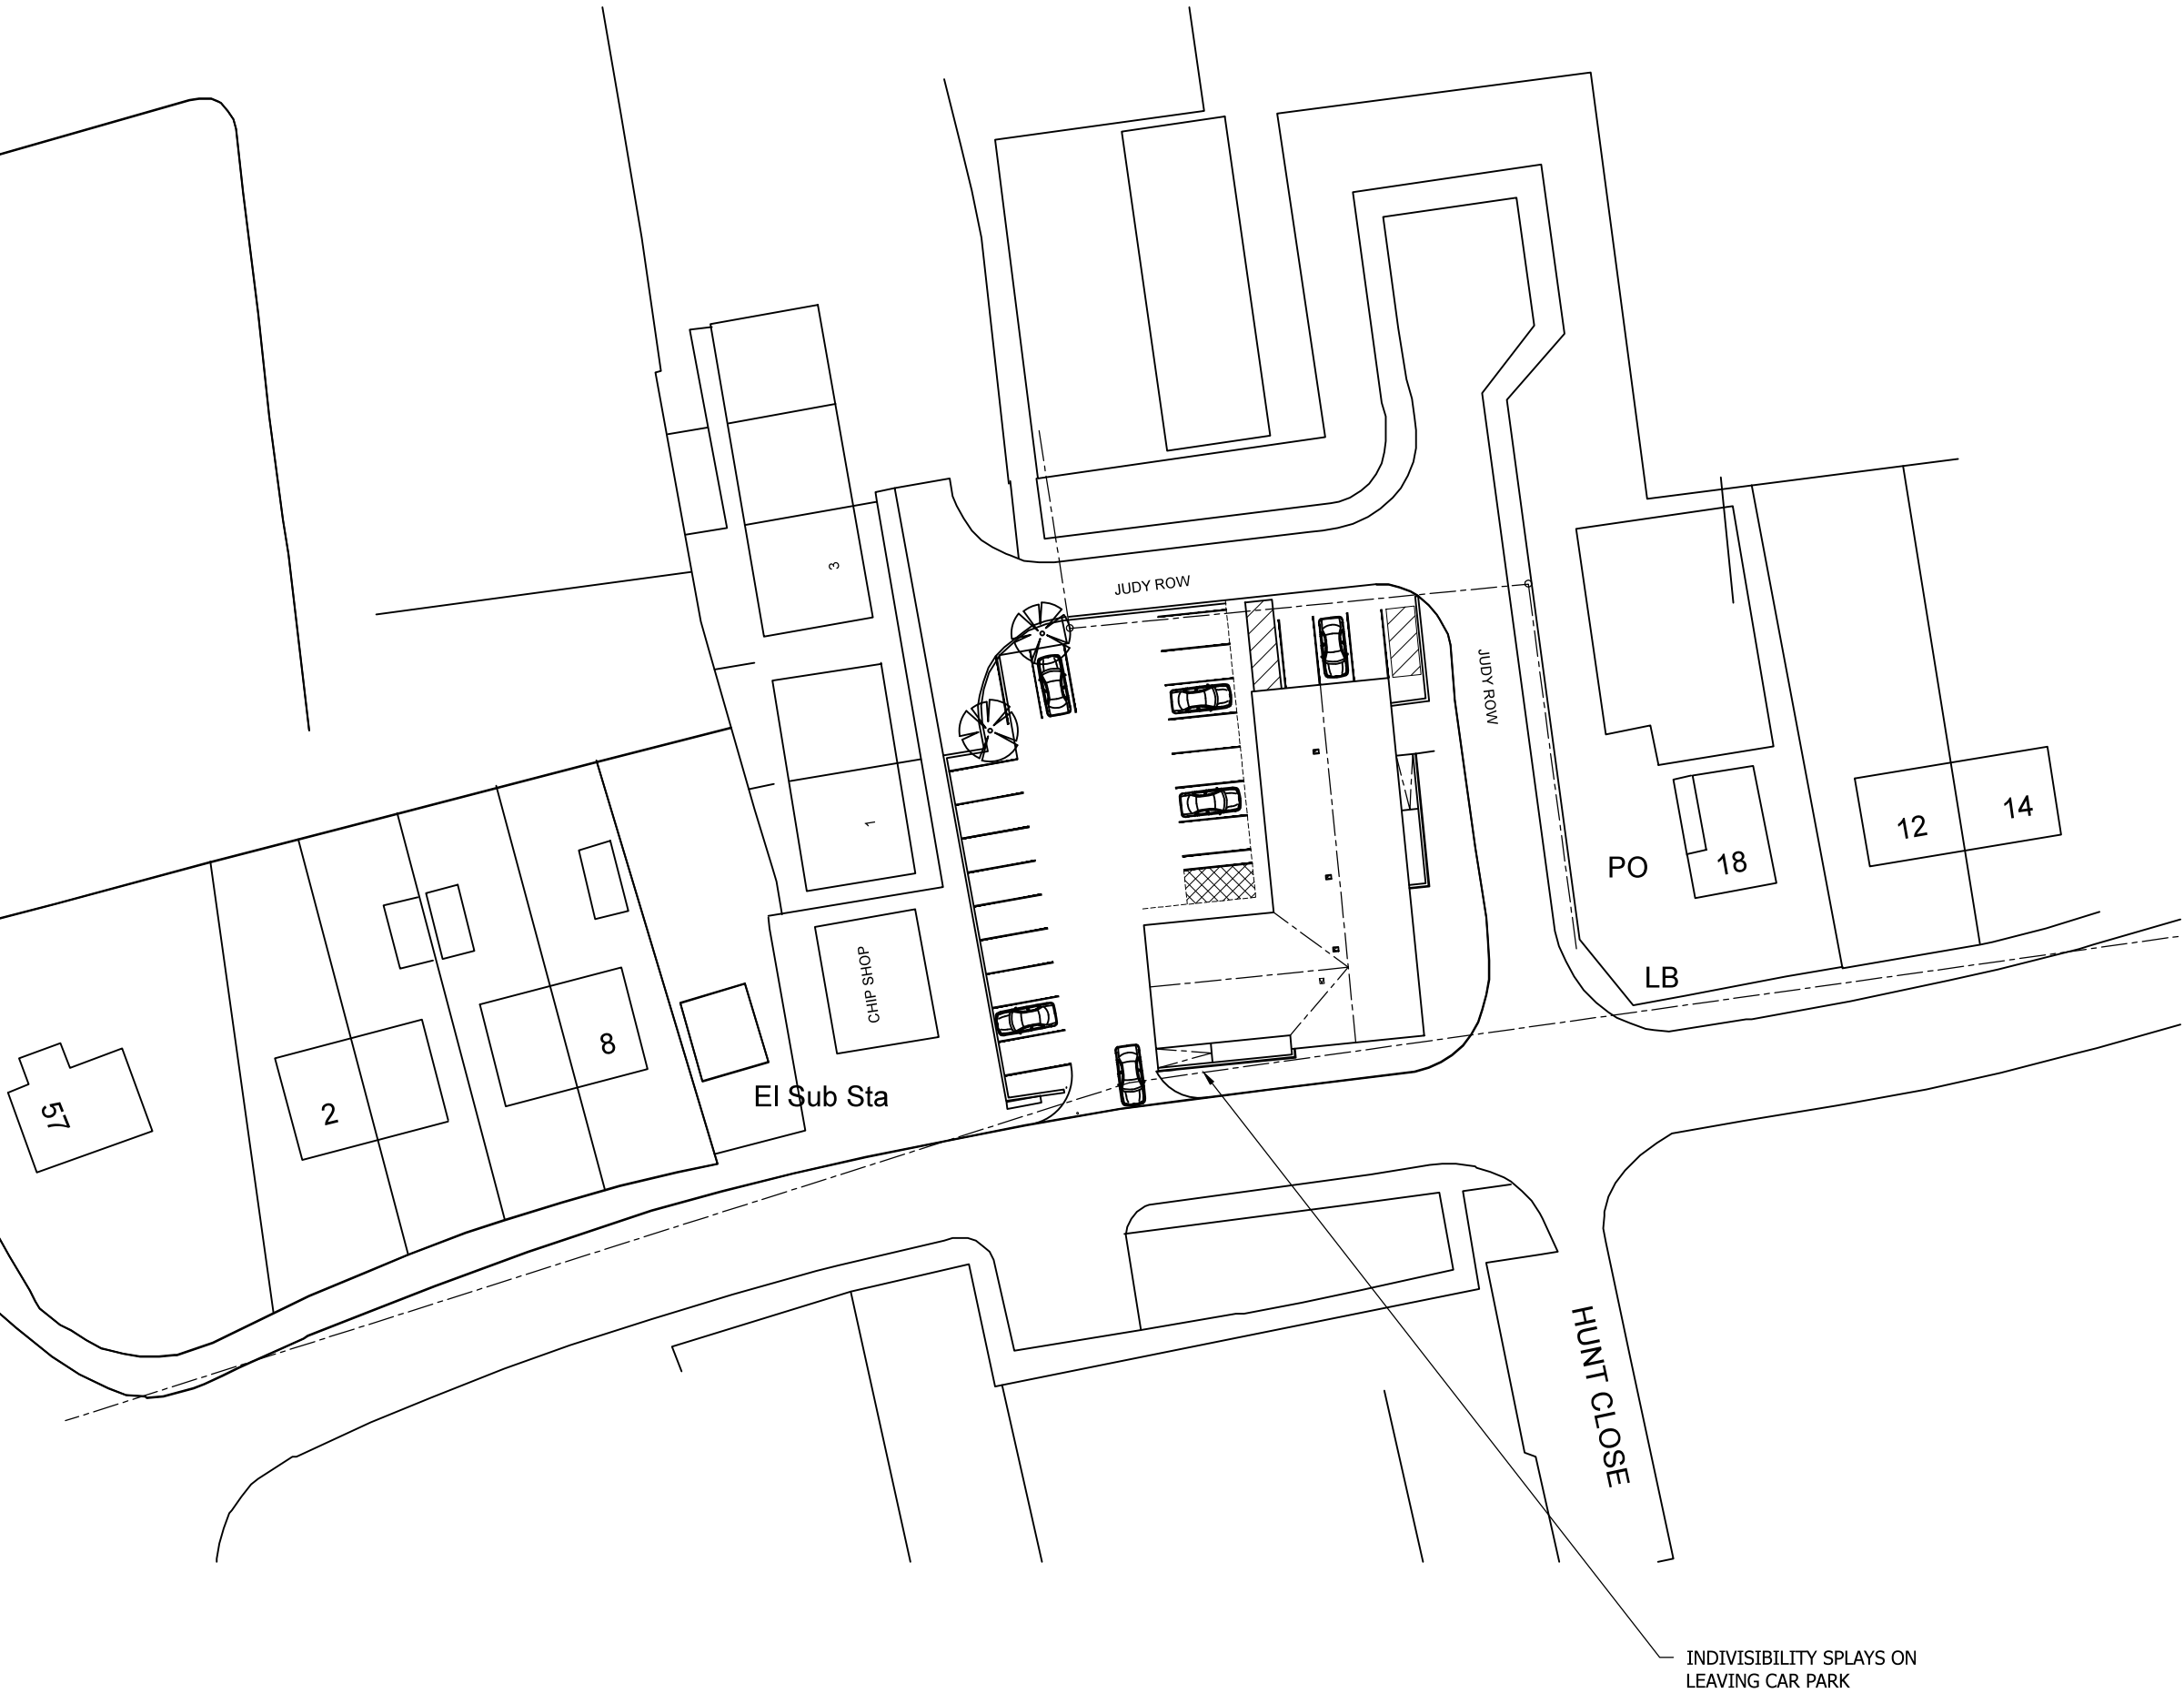

PROPOSED BLOCK PLAN
SCALE 1:500 AT A3

DO NOT SCALE: Contractor to check all dimensions and report any omissions or errors

NOTES

Rev	Description	By	Chk	App	Date
JRB DESIGNS Ltd 1 Saville Road Cudworth Barnsley S72 8LT Tel: 01226 383542 Fax: 01226 380078 Mob: 07970 541192 Email: john@jrbdesigns.co.uk This drawing is copyright. © jrbdesigns Ltd.					
Client		MR. A WILLIAMS			
Drawing Title		BLOCK PLAN 2			
Address		MIXED USE SCHEME @ LAND FORMERLY OCCUPIED MY THE BUTCHERS ARMS 10 HIGH STREET MONK BRETTON BARNSELY S71 2EL			
Project Title:		PROPOSED NEW MIXED USE DEVELOPMENT			
Purpose of Issue:		CONSTRUCTION			
Drawing Status		FIRST ISSUE			
Scale at A3 AS SHOWN	Drawn By JRB	Date 09/06/2022			
Checked By	Date 09/06/2022	Approved By	Date 09/06/2022	Revision	
Project No. MAW002		Drawing No. 009		Revision -	
APPROVAL ☒	INFORMATION ☐	TENDER ☐	CONTRACT ☐	CONSTRUCTION ☐	