LOCATION PLAN

Scale - NTS

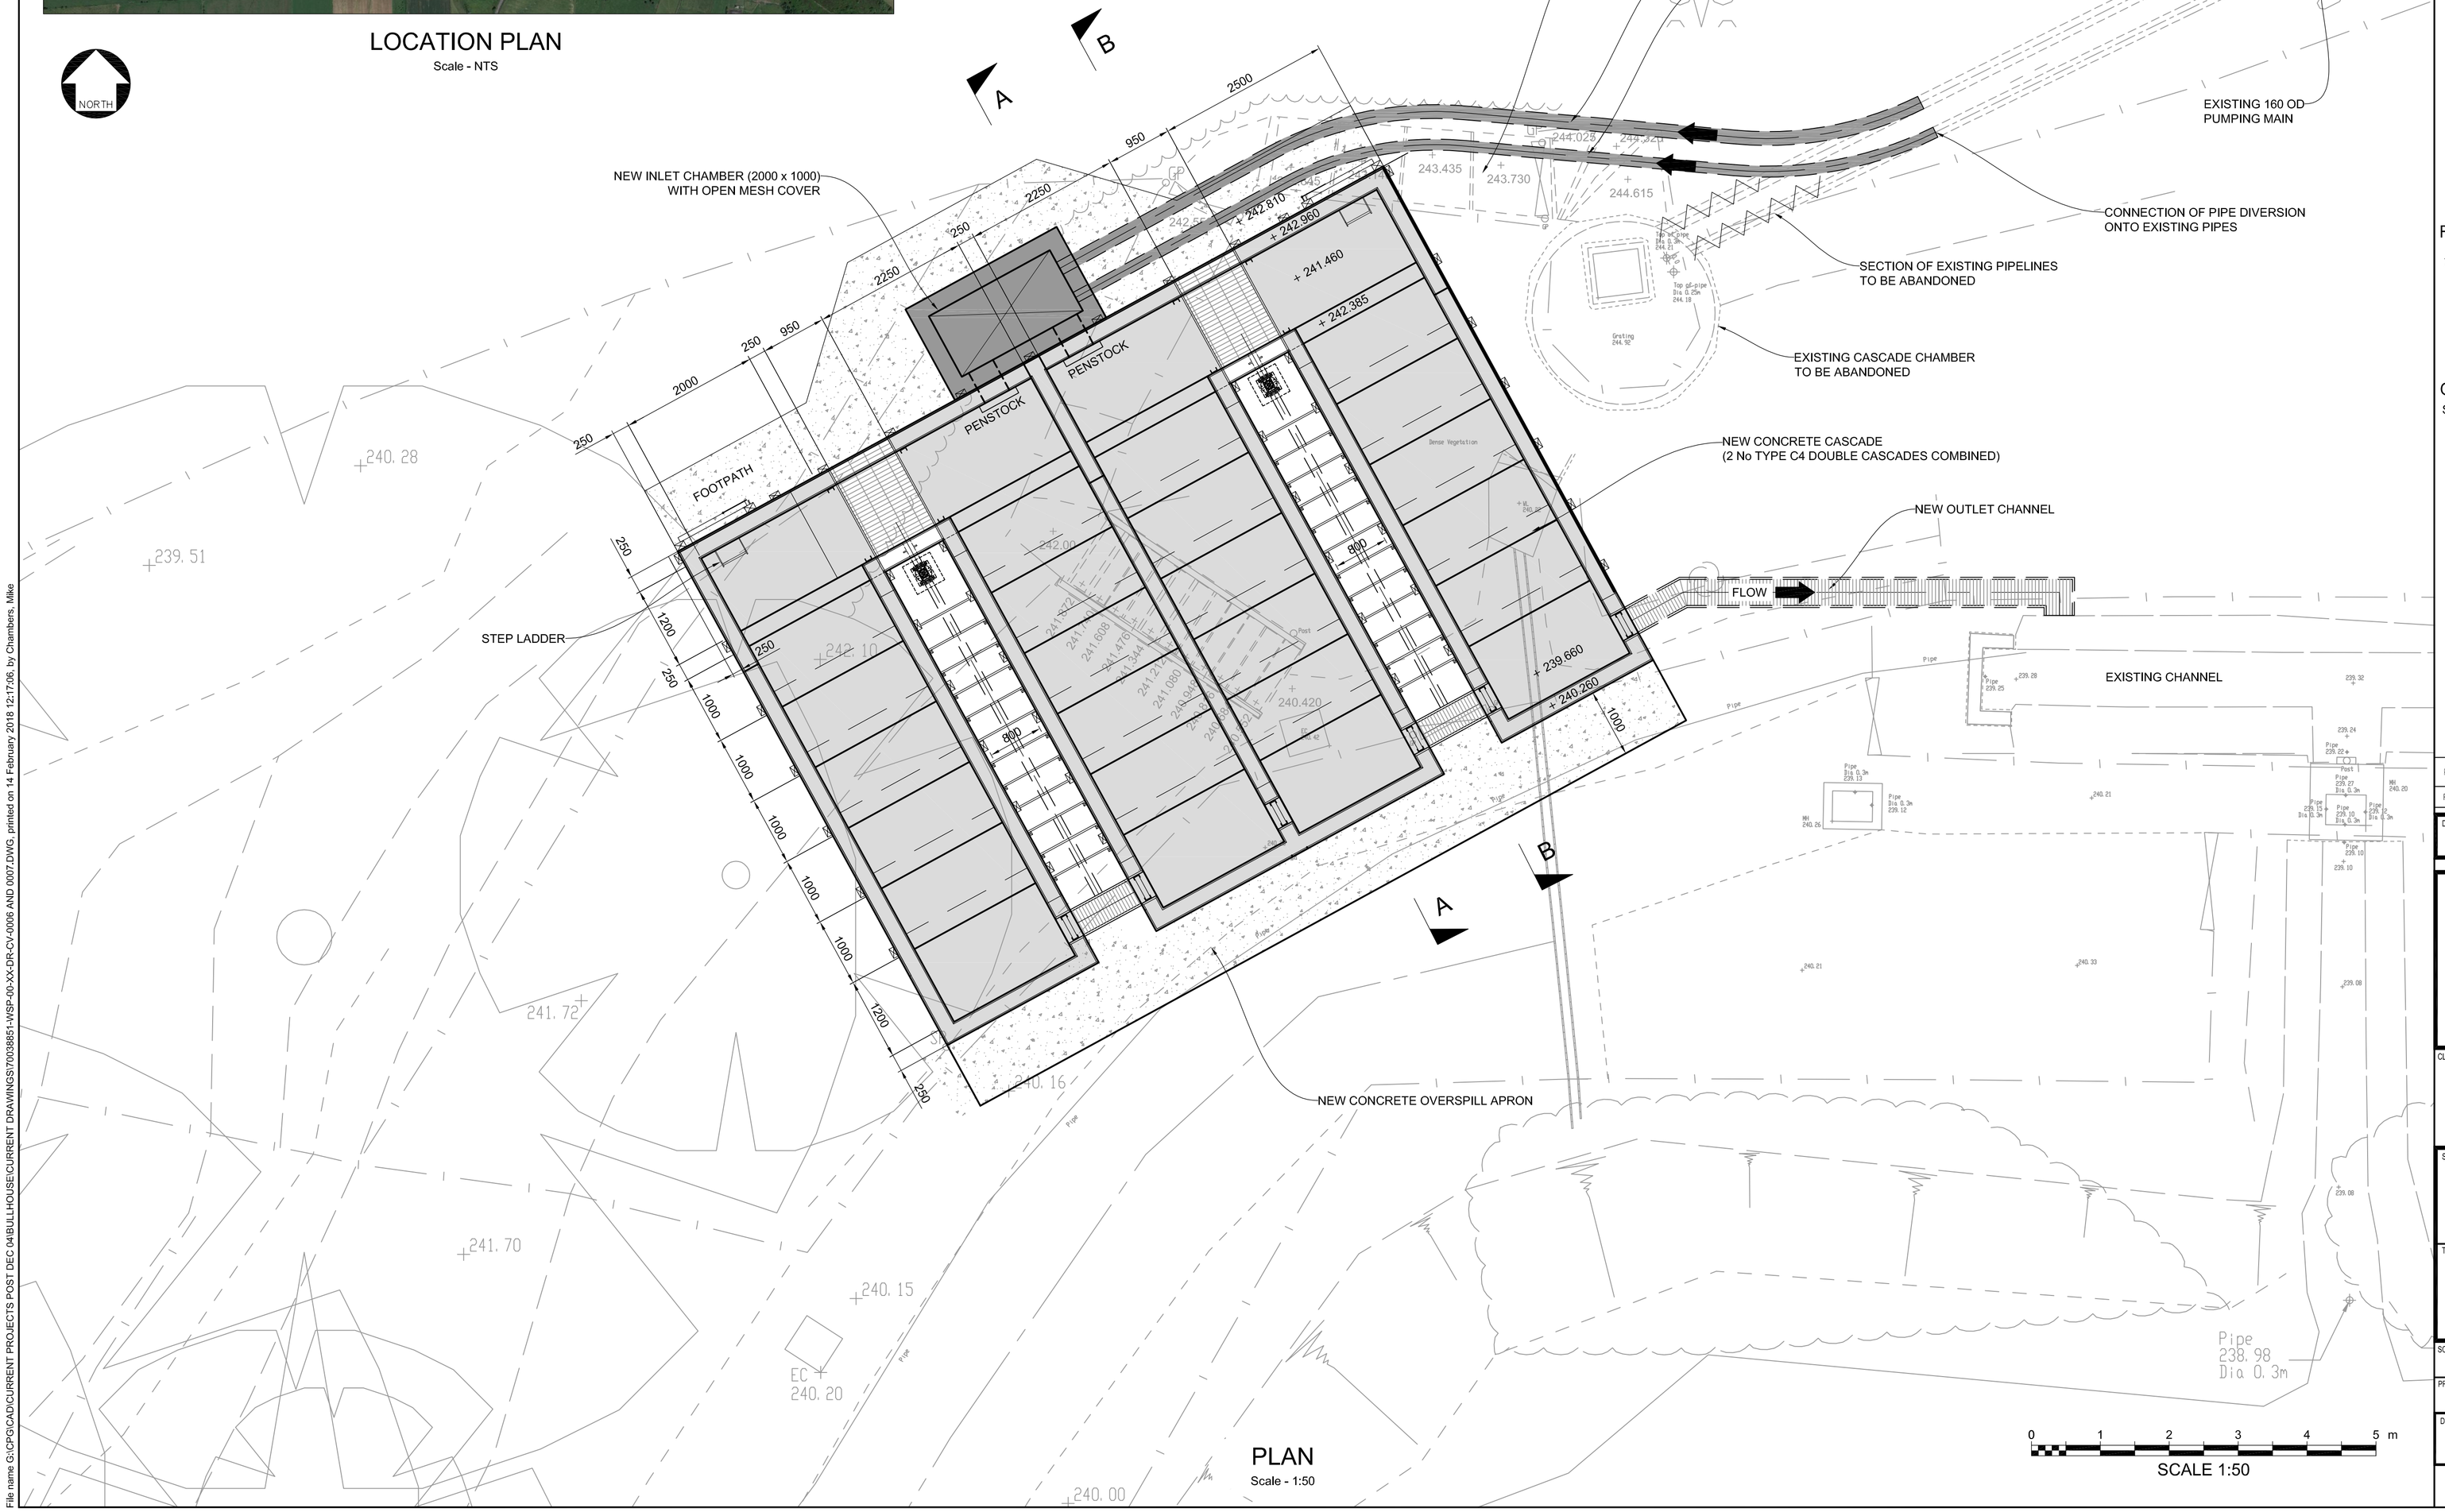

PLAN

Scale - 1:50

0 1 2 3 4 5 m

SCALE 1:50

DO NOT SCALE

NOTES

1. ALL DIMENSIONS ARE IN MILLIMETRES AND LEVELS ARE IN METRES RELATED TO ORDNANCE DATUM UNLESS STATED OTHERWISE.
2. THIS DRAWING TO BE READ IN CONJUNCTION WITH ALL RELEVANT DRAWINGS AND SPECIFICATIONS.

LEGEND

PROPOSED STRUCTURE

PROPOSED PIPEWORK

REFERENCES

70038851-WSP-00-XX-DR-CV-0007 - CROSS SECTIONS

OSMAP REFERENCE

SE 20865 02510

REV	DATE	BY	DESCRIPTION	CHK	APP
P01	08/01/2018	MC	FIRST ISSUE	??	??

DRAWING STATUS:

S0 - WORK IN PROGRESS

wsp

1st Floor Station House, Exchange Station, Tithebarn Street, Liverpool, L2 2QP
TEL; +44(0) 0151 331 8100
wsp.com

CLIENT:

SITE/PROJECT:

BULLHOUSE HYDRAULIC CASCADE

TITLE:

PROPOSED CASCADE
GENERAL ARRANGEMENT
2 DOUBLE CASCADES

SCALE @ A1:	CHECKED:		APPROVED:
AS SHOWN	??		??
PROJECT NO:	DESIGNED:	DRAWN:	DATE:
70038851	KB	MC	February 18

DRAWING No: 70038851-WSP-00-XX-DR-CV-0006

REV: P01.3

© WSP UK Ltd

File name G:\CPG\CAD\CURRENT PROJECTS POST DEC 04\BULLHOUSE\CURRENT DRAWINGS\70038851-WSP-00-XX-DR-CV-0006 AND 0007.DWG, printed on 14 February 2018 12:17:06, by Chambers, Mike