



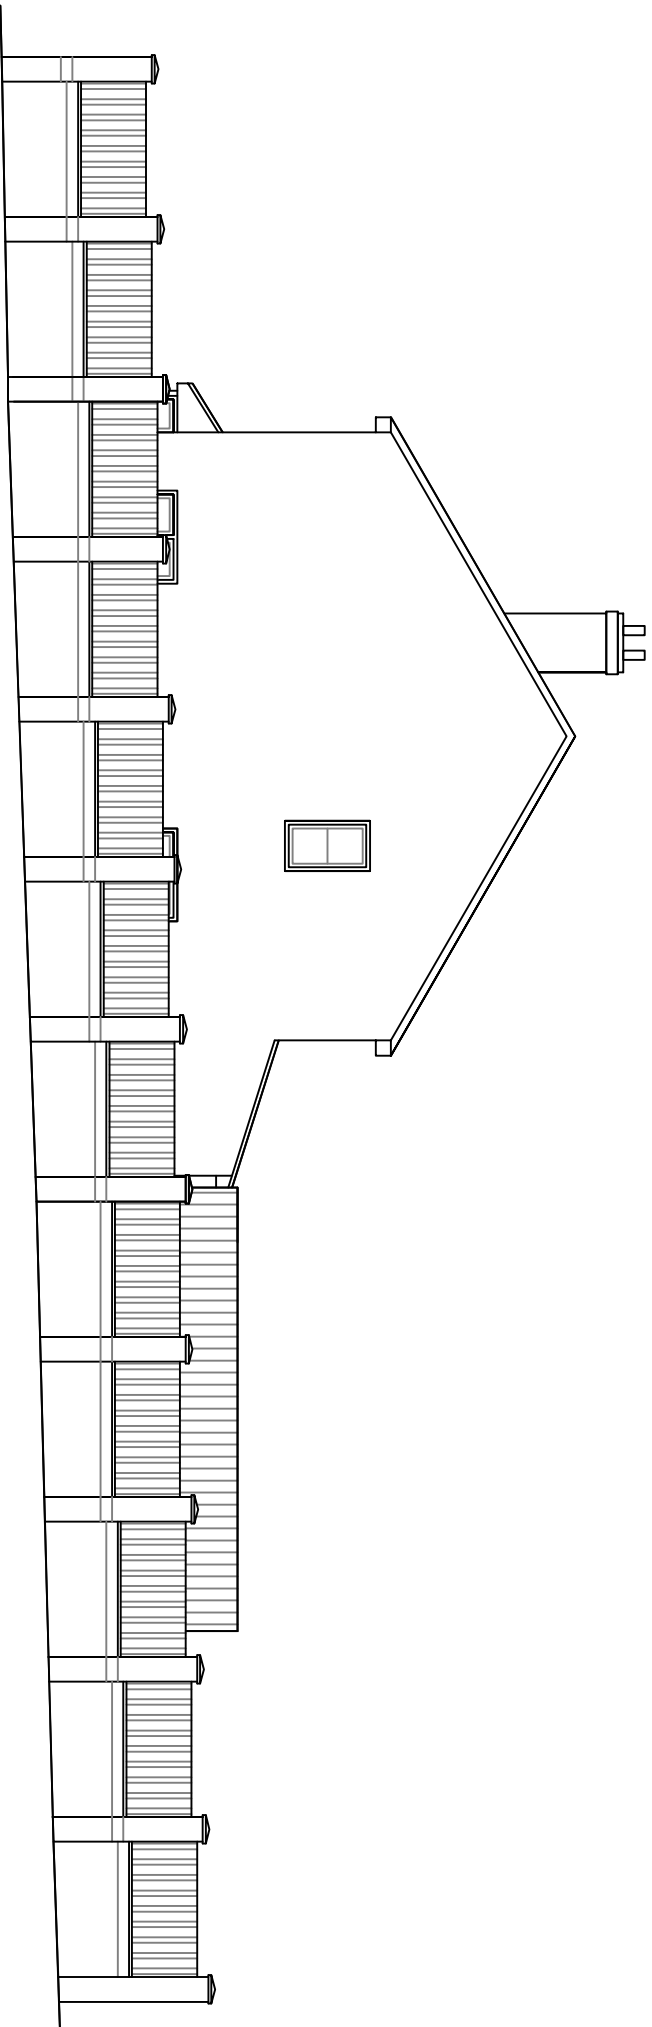

EXISTING STREET SCENE

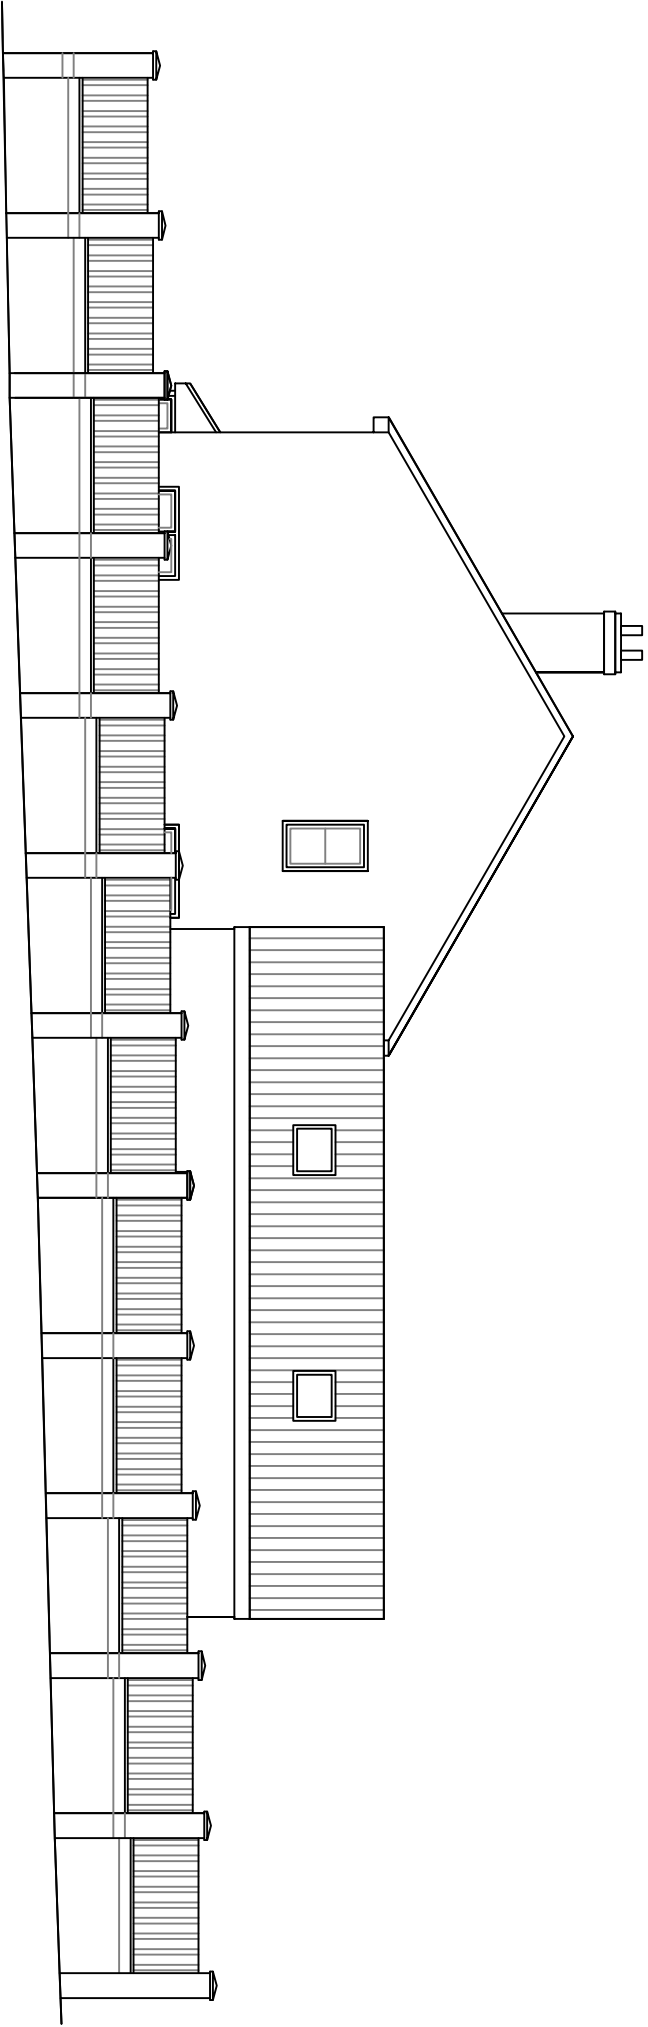

PROPOSED STREET SCENE

A3

Copyright. This drawing is the copyright of DRB and may not be copied or reproduced for use by a third party without the written consent of the Director, Mr D Birkinshaw.



Architecture & Design

2 Walden Avenue,
Scawthorpe,
Doncaster DN5 9DH
Telephone 0789376885
email dan@drb-architecture.co.uk

Project

22 STRAWBERRY GARDENS, ROYSTON, BARNSLEY S71 4PW

Drawing No	Date	Revised
DRB 3	13.03.19	
Scale 1=100	Drawn DJB	Client Mr R HEATON