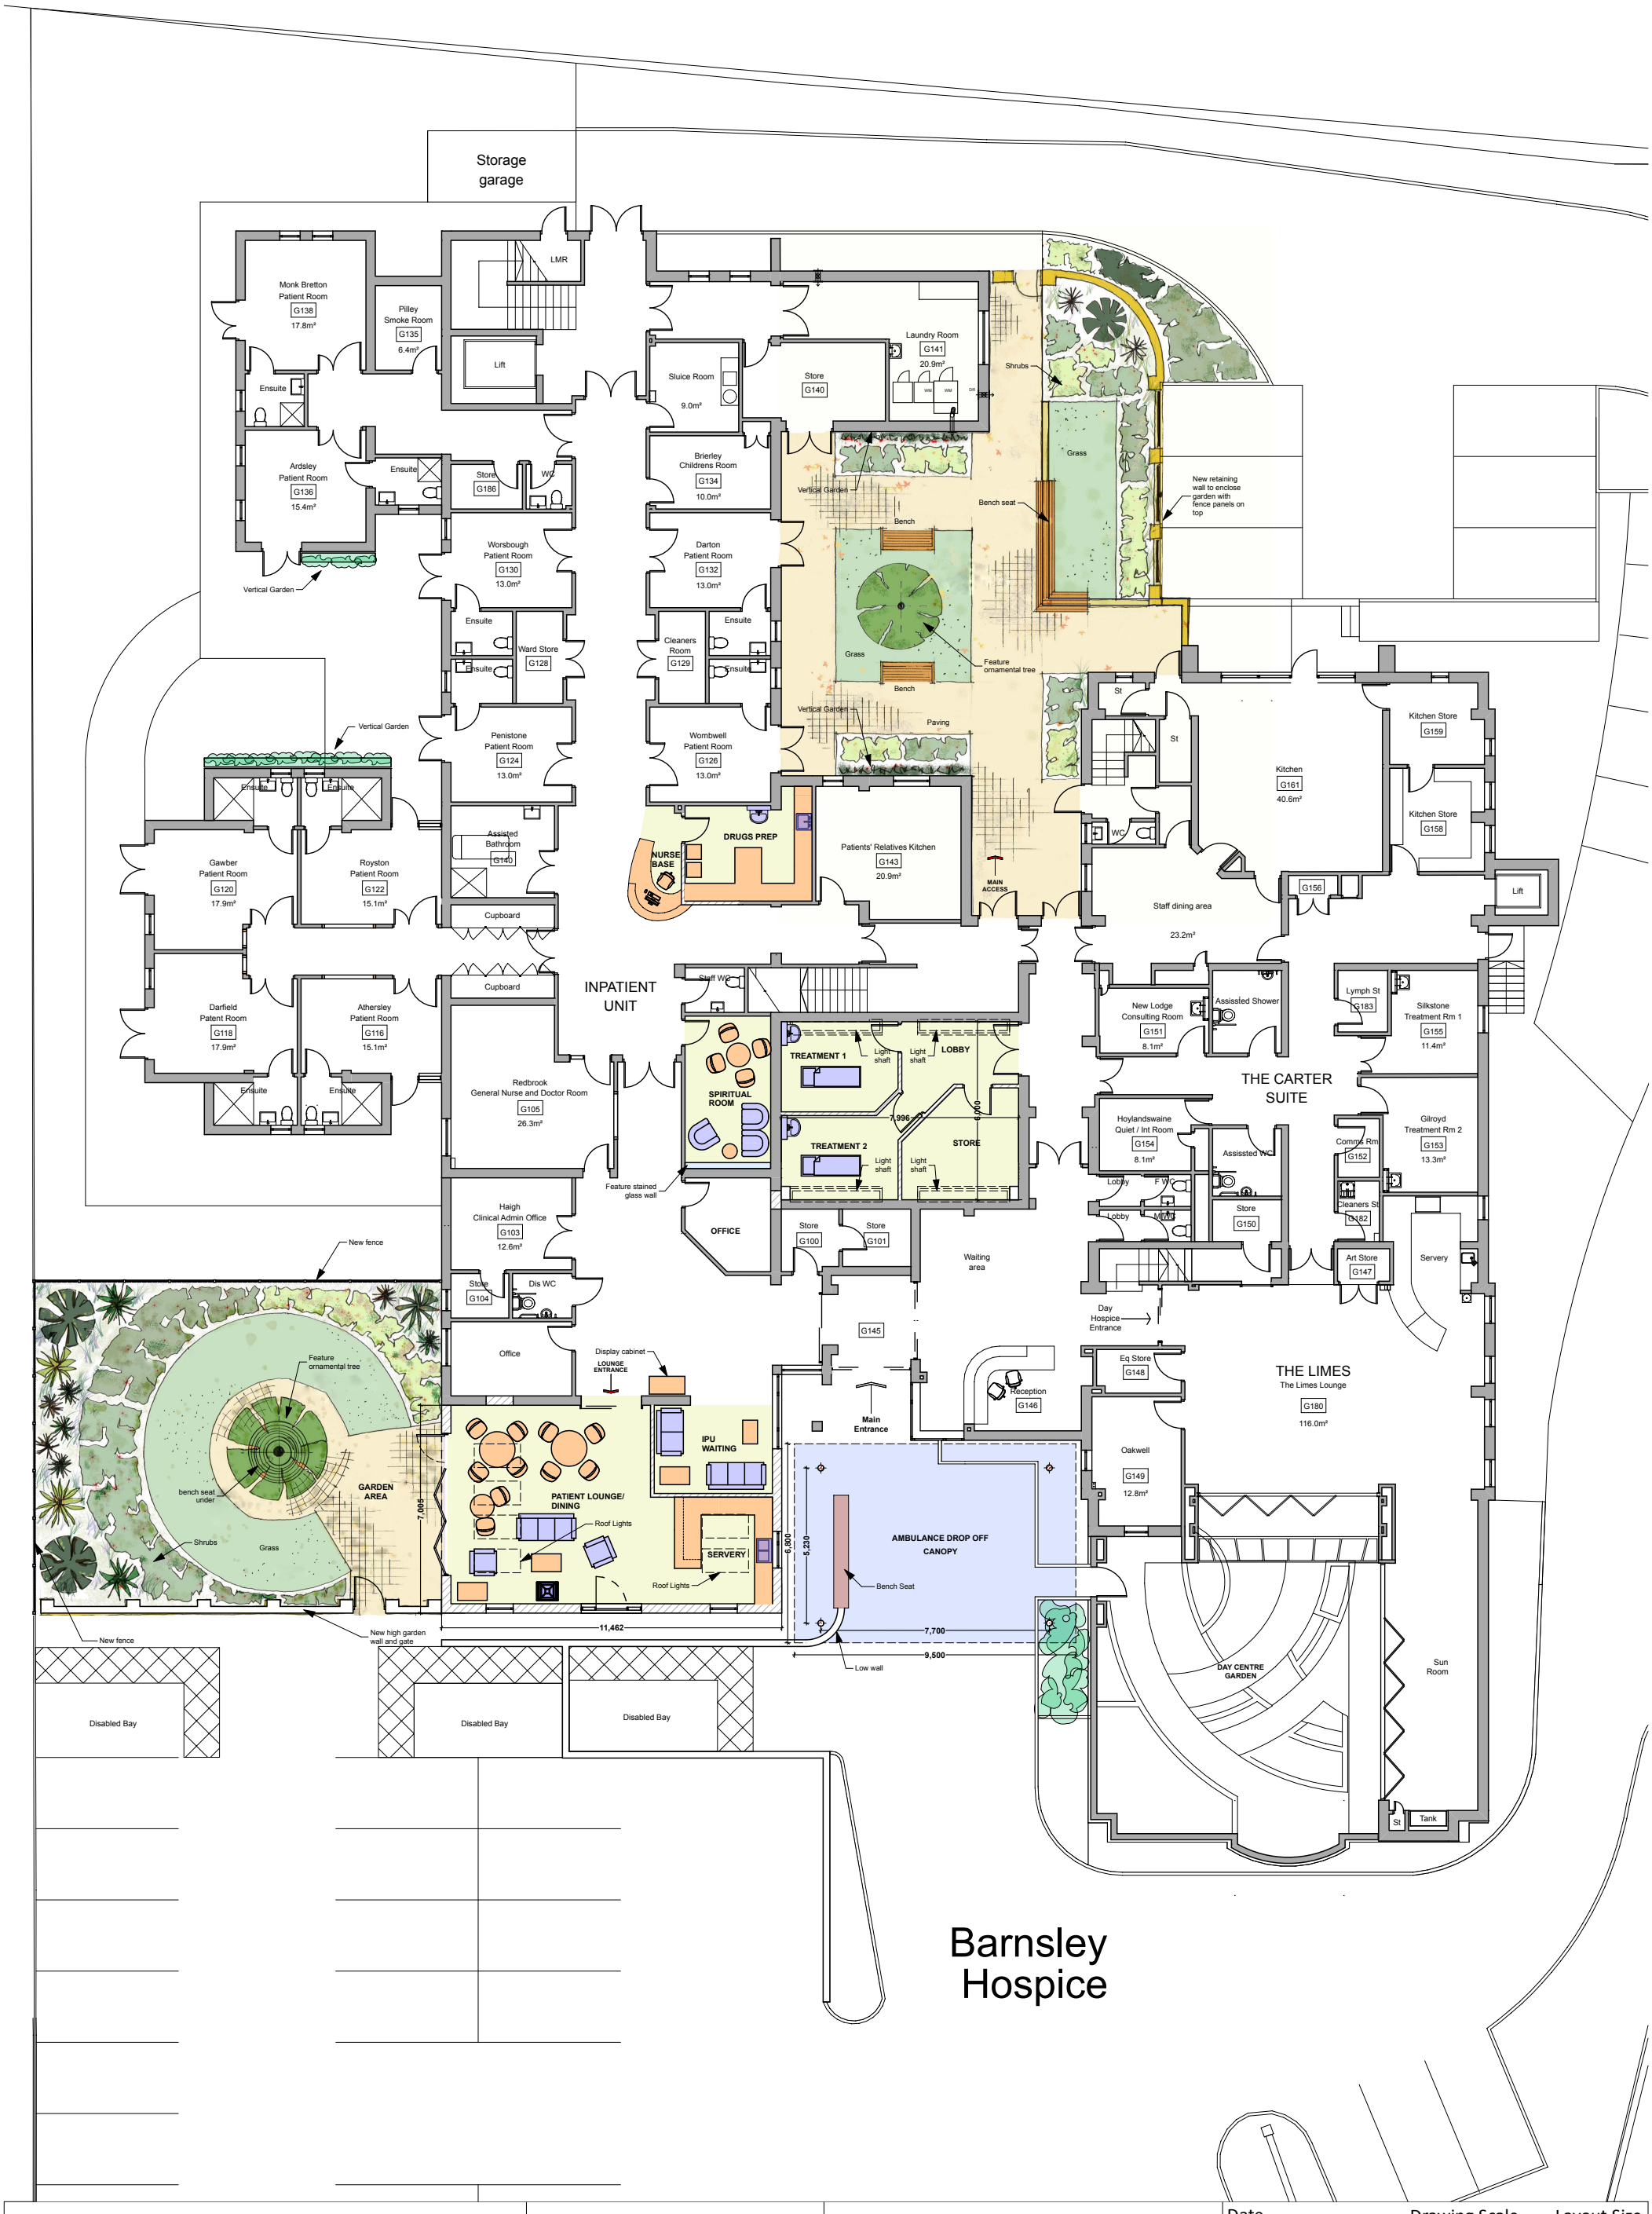


Barnsley Hospice

Redfern Architecture 4 Westminster Close | Bramley | Rotherham S66 1WJ info@redfernarchitecture.com www.redfernarchitecture.com T: 01709 546577	Barnsley Hospice Church Street, Gawber, Barnsley, S75 2RL, UK	IPU Alterations & Extension Proposed GA Layout	Date 13/11/2012 Drawing Scale 1:200 Layout Size A3 Do not scale from drawing, refer to Redfern Architecture for confirmation Layout ID 12/003/12 Revision **A**