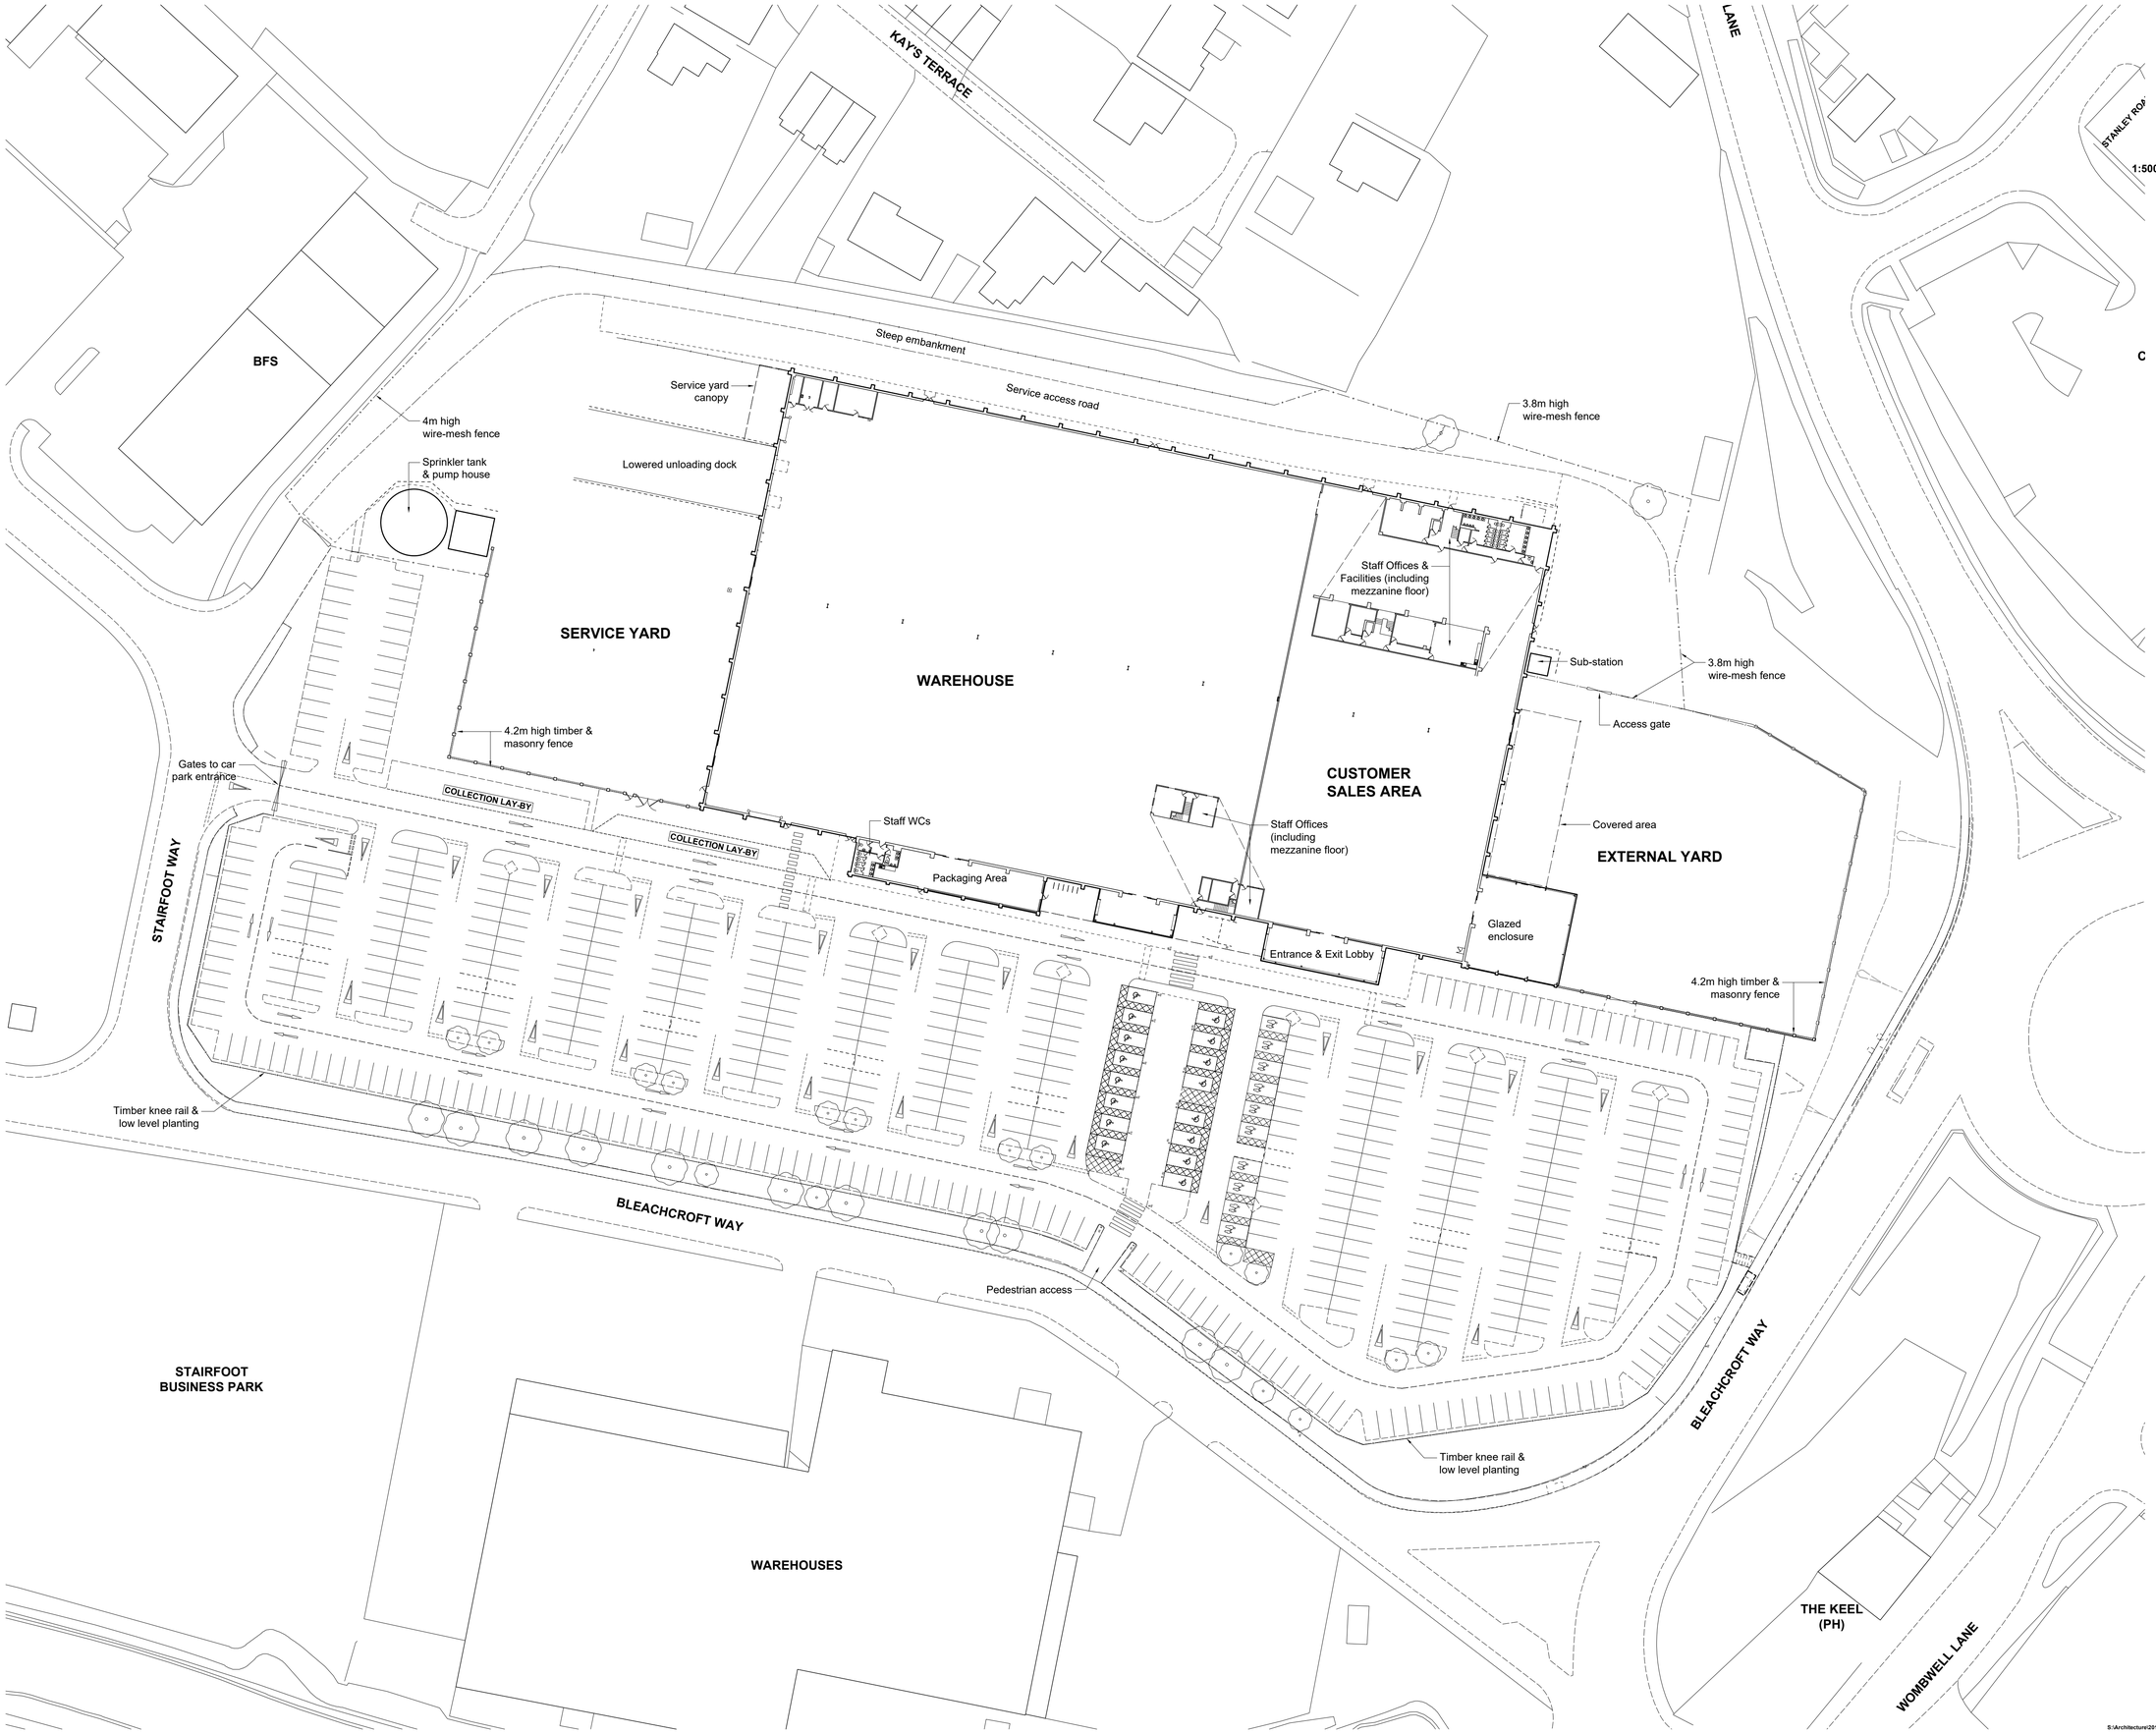


NOTE:

N

0 10 20 30 40 50

1:500 m

THIS DRAWING DERIVED FROM THE FOLLOWING DATA:

ORDNANCE SURVEY Crown Copyright, licence number 100020449.

GREENHATCH GROUP drg 191617 Rev 1 - Topographical Survey, dated 17/10/13

BUILDING AREAS

Building (GIA)	107,586 sq ft (9,995 sq m)
Building (GEA)	109,545 sq ft (10,177 sq m)
Service Yard	20,000 sq ft (1,858 sq m)
Garden Centre	27,300 sq ft (2,536 sq m)

PROPOSED CAR PARK NUMBERS

Standard Spaces	513
Parent & Child Spaces	10
Disabled Spaces	16
TOTAL PARKING SPACES	539

EXISTING CYCLE SPACES

6No 'Sheffield' hoops	12

OPEN TROLLEY SHELTERS

Refer to plan

REVISION: P01 BY: MJS CHECKED: JSP DATE: 02/08/2019
Initial issue

SUITABILITY

S4a | FOR PLANNING

CLIENT

PROJECT

ARGOS CLEARANCE BARGAINS STAIRFOOT ROUNDABOUT BARNSLEY

TITLE

PROPOSED SITE PLAN

Hadfield Cawkwell Davidson
Broomgrove Lodge, 13 Broomgrove Rd, Sheffield, S10 2LZ T 0114 266 8181 www.hcd.co.uk

HCD PROJECT NO.	SCALE	REV.
2019-035	1:500 @ A1	P01

PROJECT NO.	ORIGINATOR	VOLUME	LEVEL	TYPE	ROLE + NUMBER
	HCD	A0	00	DR	A-PL-003

S:\Architecture\2019-035\Drawings\DR - Plotsheets\A-PL_Planning\A-PL-003_Proposed Site Plan\A-PL-003_Proposed Site Plan.dwg © HCD