



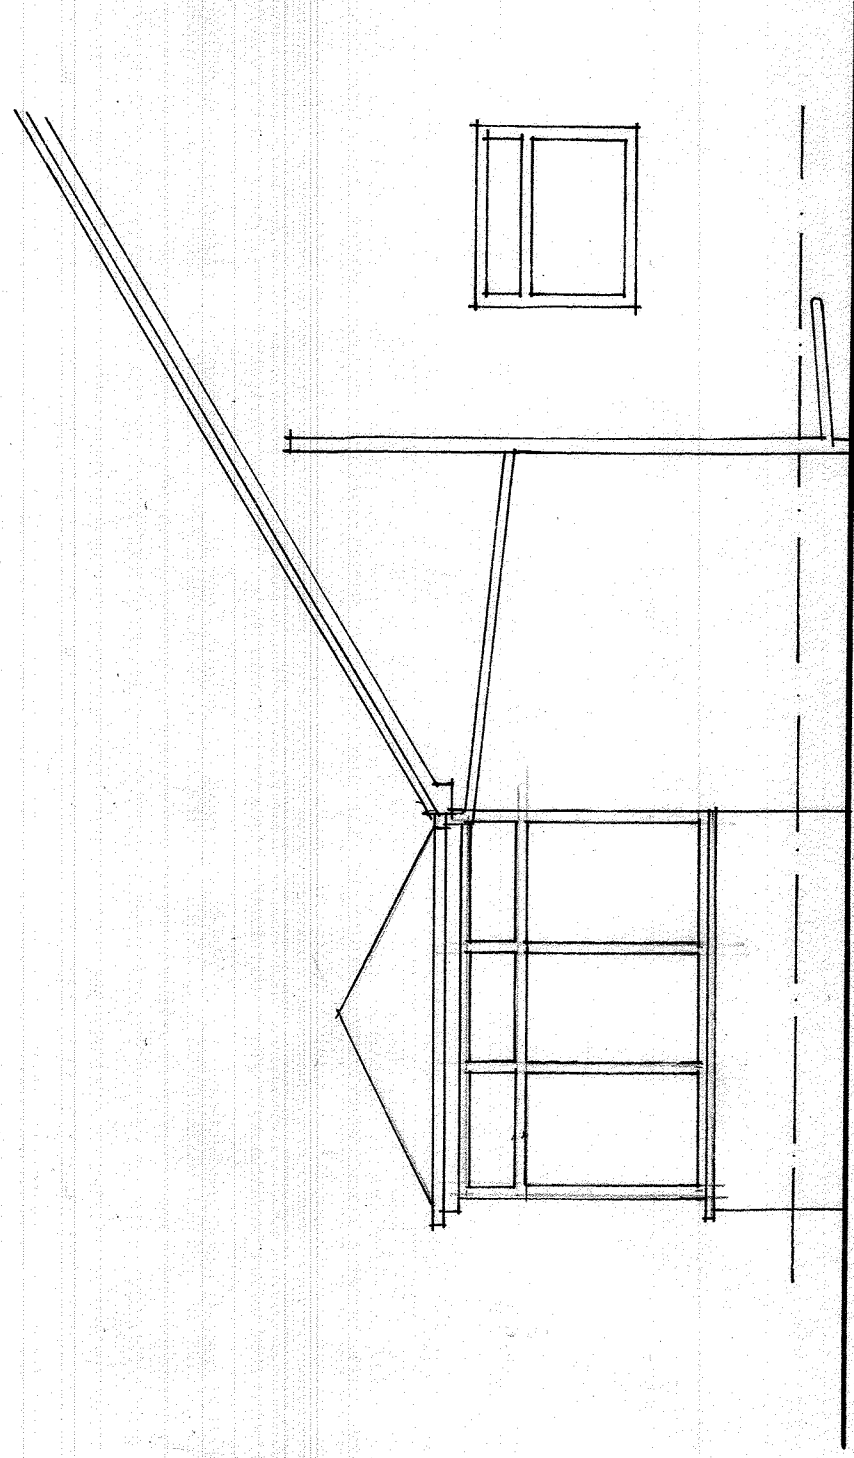

EXISTING WEST ELEVATION 1:50

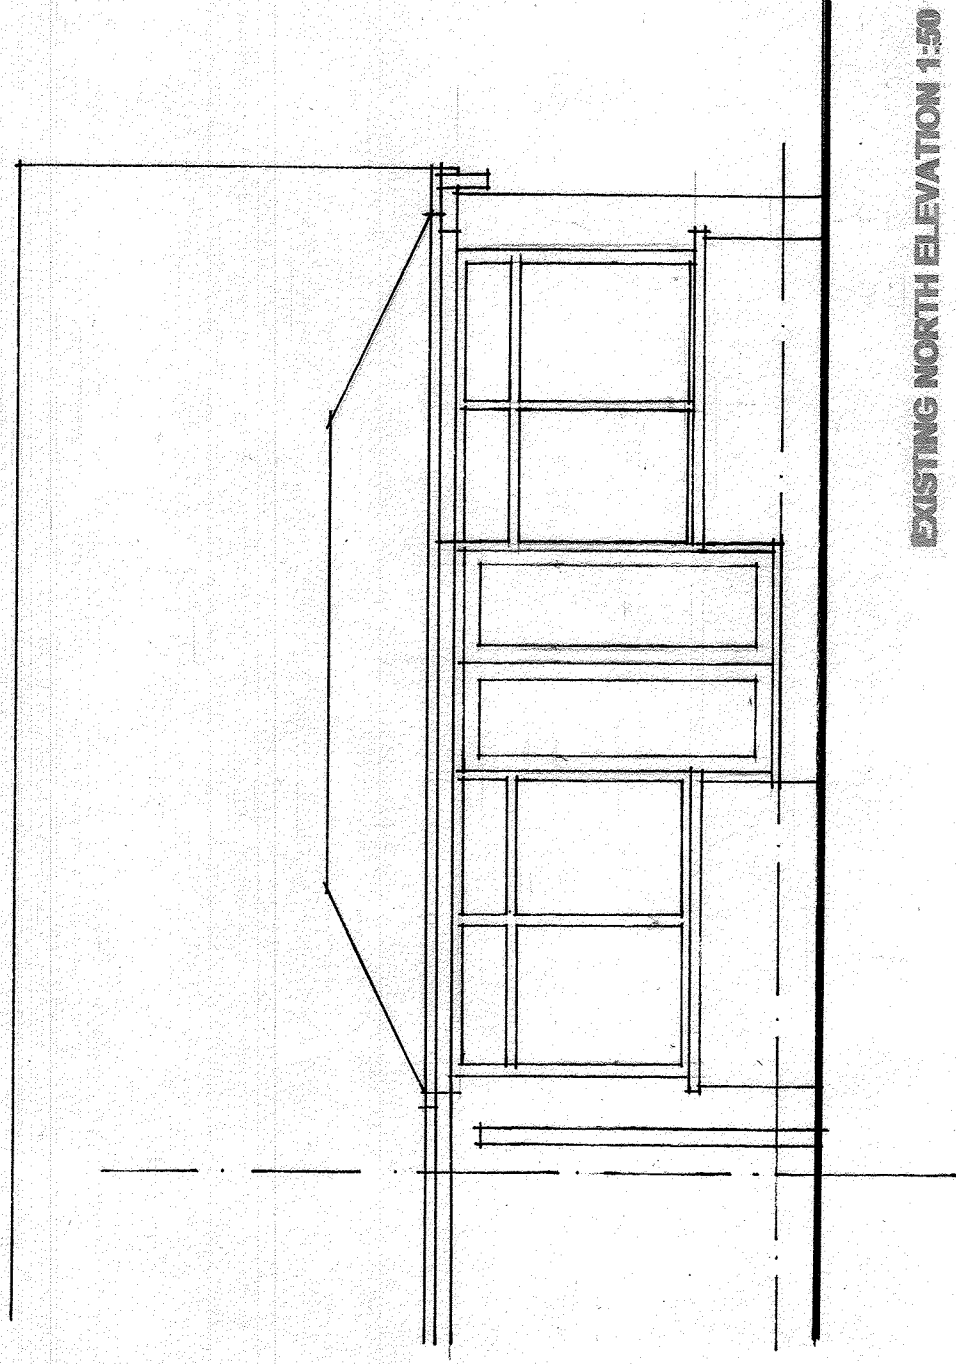

EXISTING NORTH ELEVATION 1:50