

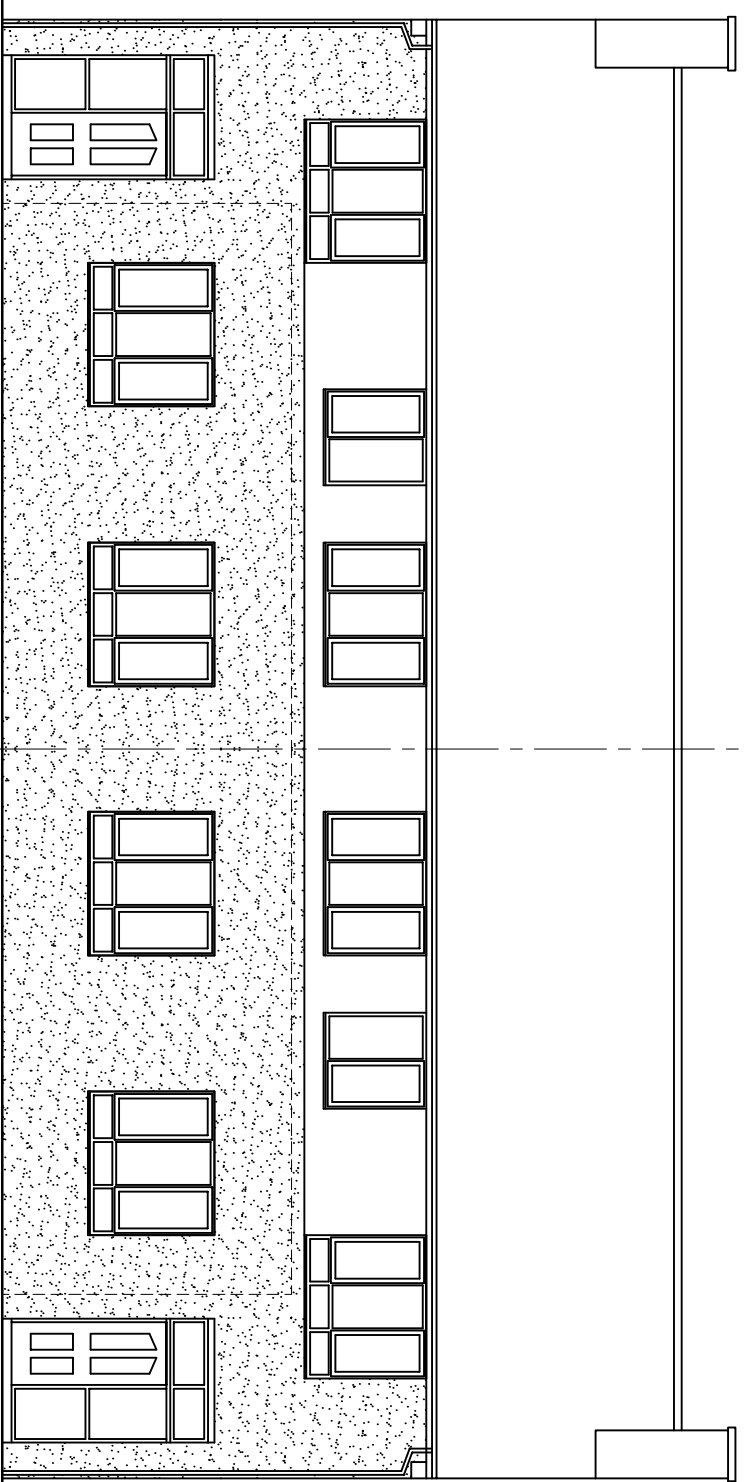
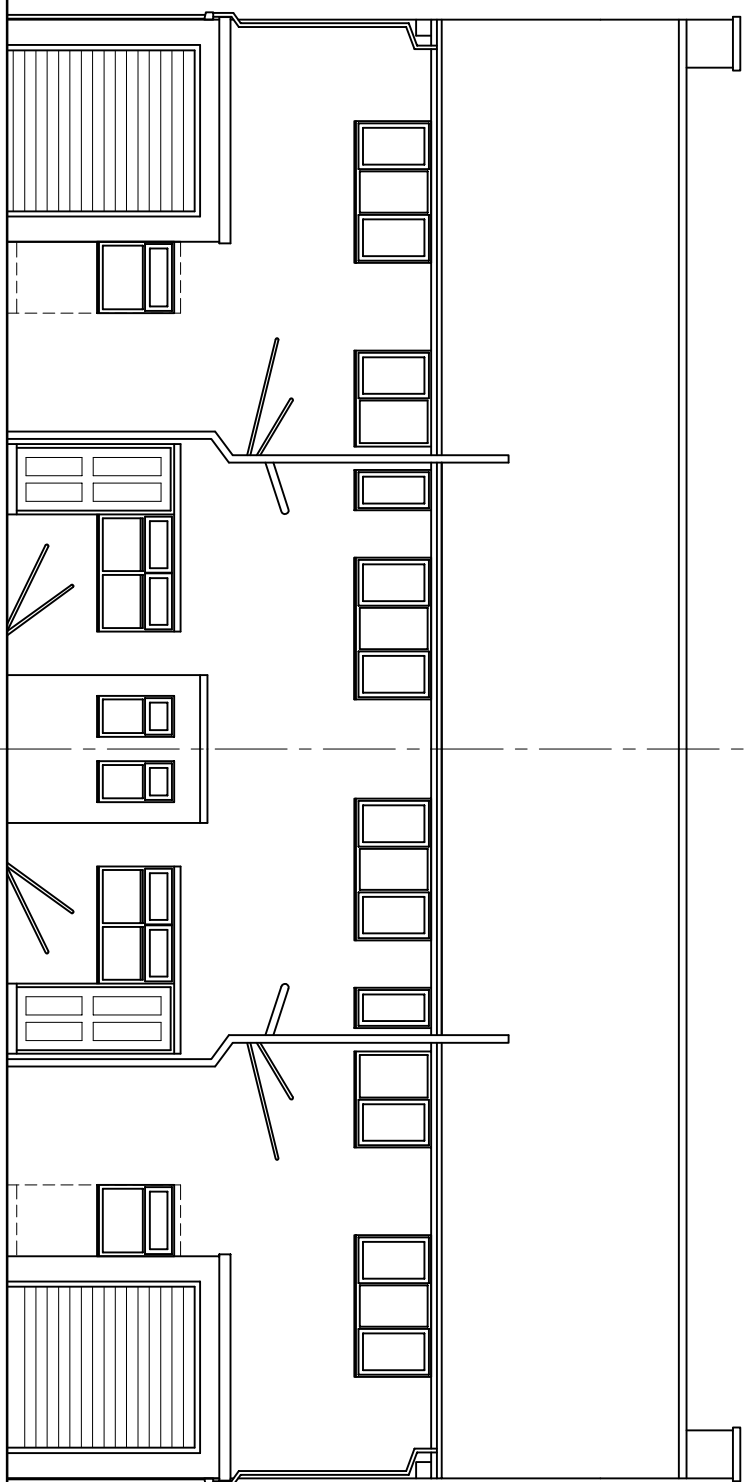
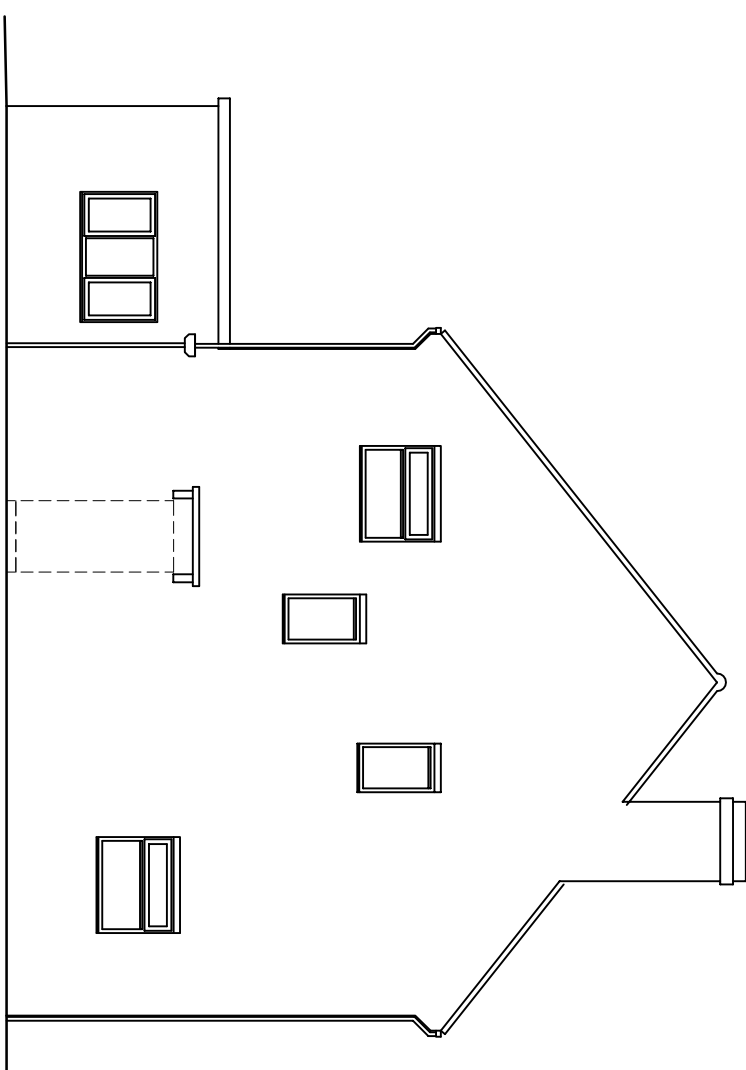


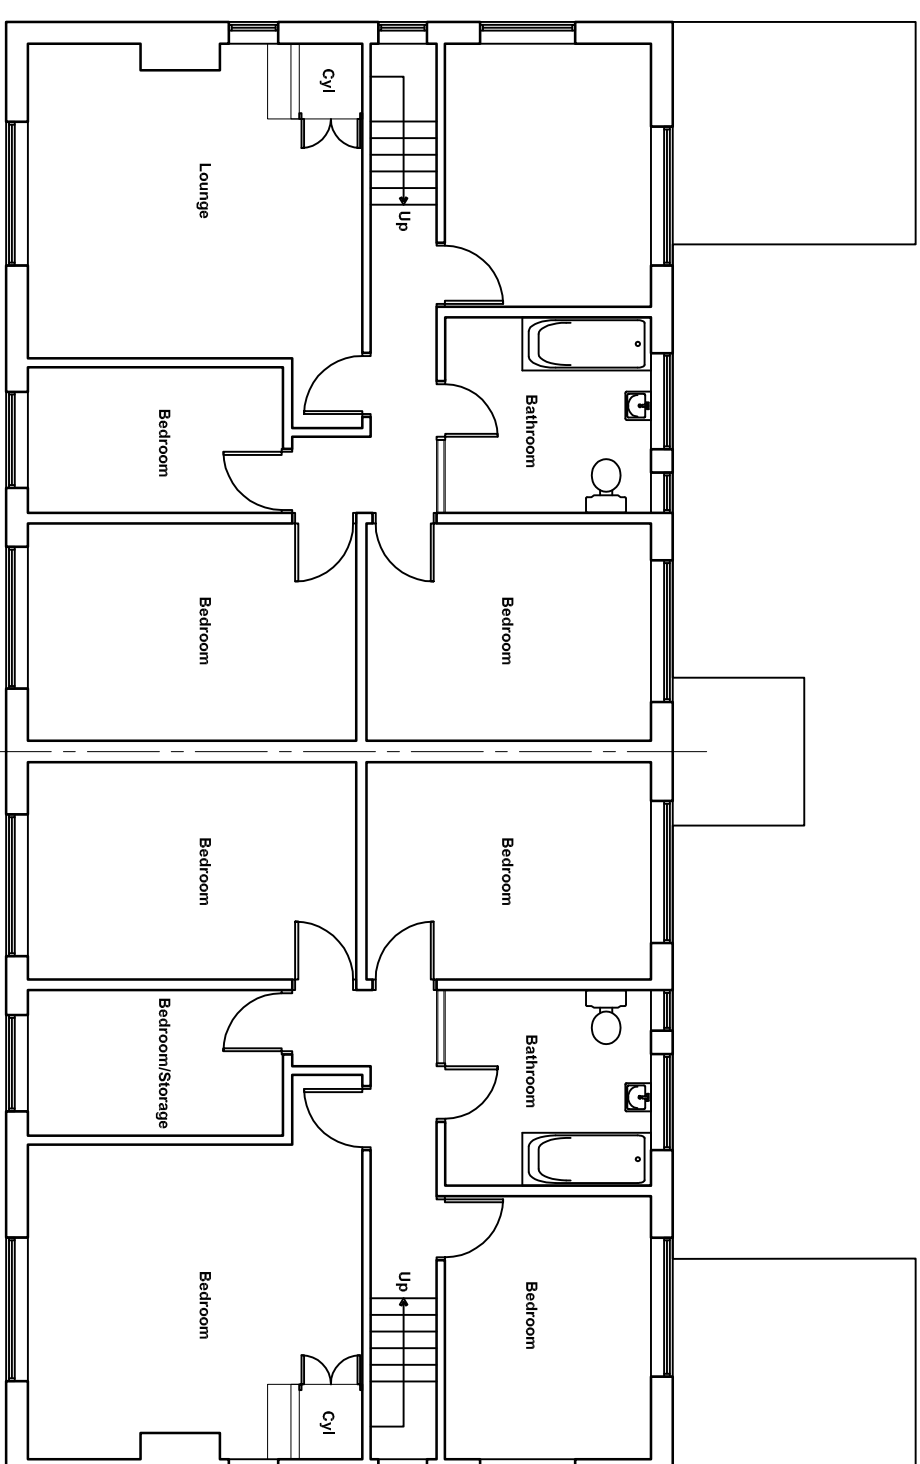

4 St Andrews Square (assumed layout), Proposed First Floor Plan

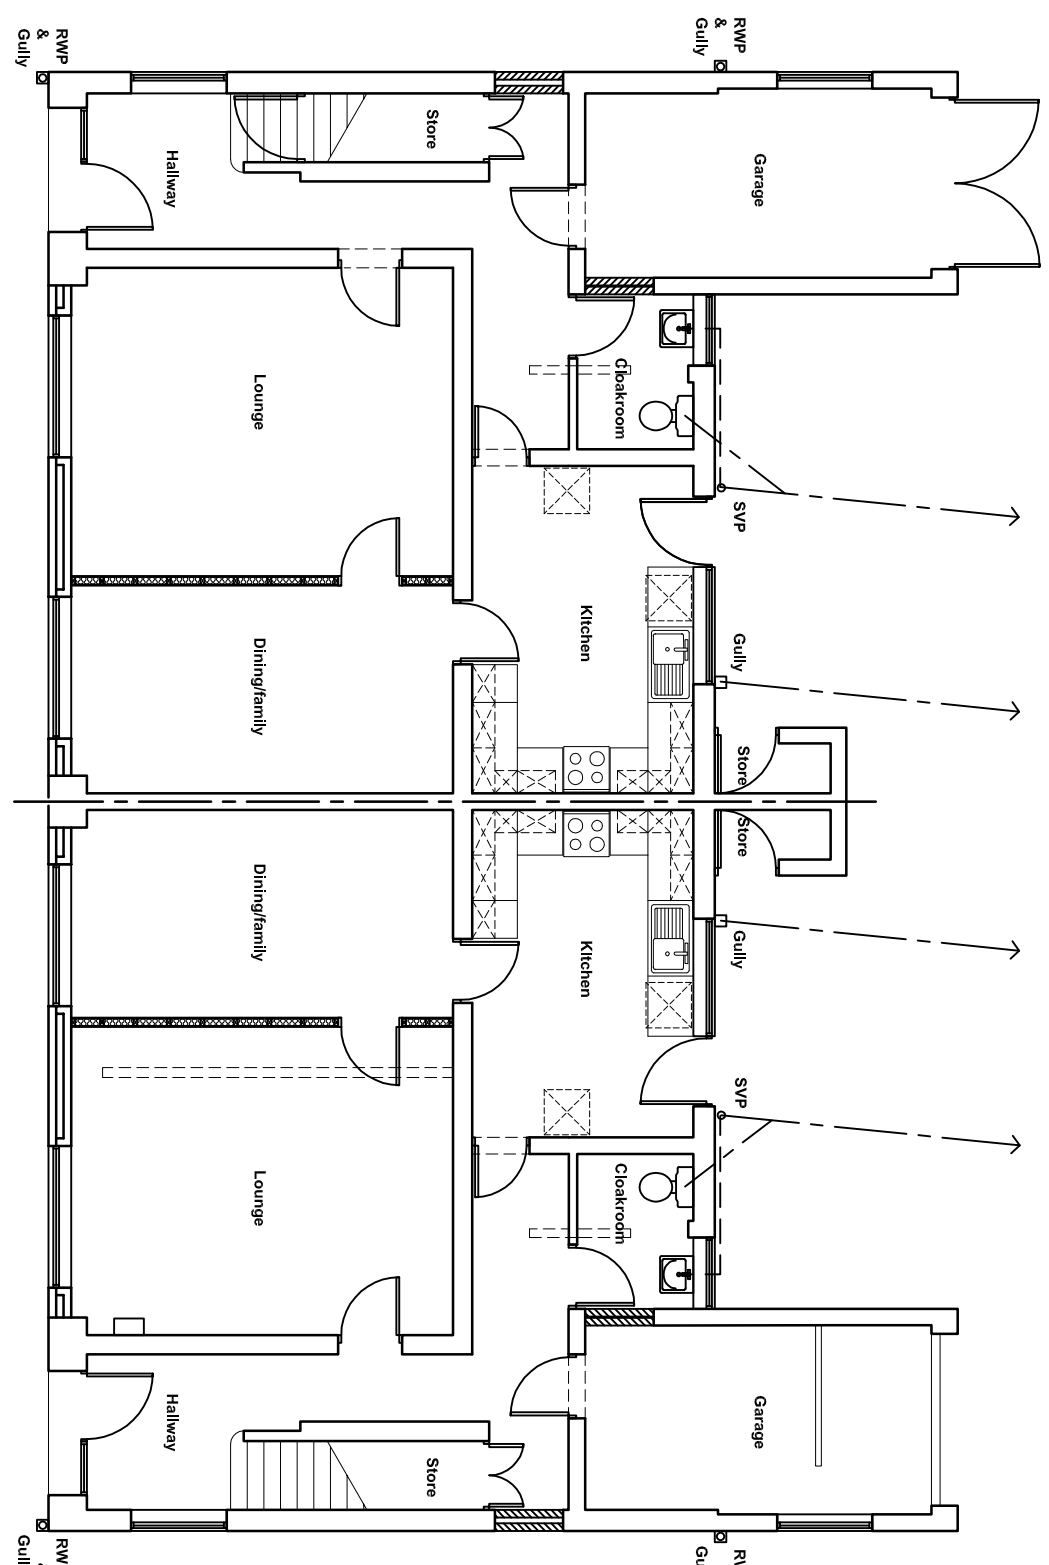

4 St Andrews Square (assumed layout) Proposed Ground Floor Plan

REV	DATE	DESCRIPTION

The contractor is to comply with all aspects with the current Building Regulations and is to check all site dimensions and levels. Do not scale from the drawing. To be read in conjunction with Pre-Tender Health & Safety Plan. (Particulars Section (Section A34 etc) Maps are reproduced from Ordnance Survey material with the permission of Ordnance Survey on behalf of Her Majesty's Stationery Office © Crown copyright. Unauthorised reproduction infringes Crown copyright and may lead to prosecution or civil proceedings. 1000222824 (2011)



NPS BARNESLEY LTD
PO BOX 639
BARNESLEY
SOUTH YORKSHIRE, S70 9QG
TEL: 01226 774605 FAX: 01226 774399
EMAIL: enquiries@nps.co.uk

Head Office:
Unit 10, 16 Central Avenue, St Andrews Business Park,
Newbold, NBT 04H Tel: 01603 709501 Fax: 01603 756001

Other Office locations can be found on website: www.nps.co.uk

PROJECT SHOP CONVERSIONS 2, 2A, 4 & 4A ST. ANDREWS SQ BOLTON-UPON-DEARNE	CLIENT	Bemethel Homes
	CAD FILE REF	DATE
SUBJECT PROPOSED FL OOR PLANS & ELEVATIONS	REV	DRAWN
	CHECKED	DRAWING NR
	PROJECT NR	HSC 4290 05