SITE PLAN
SCALE 1:200

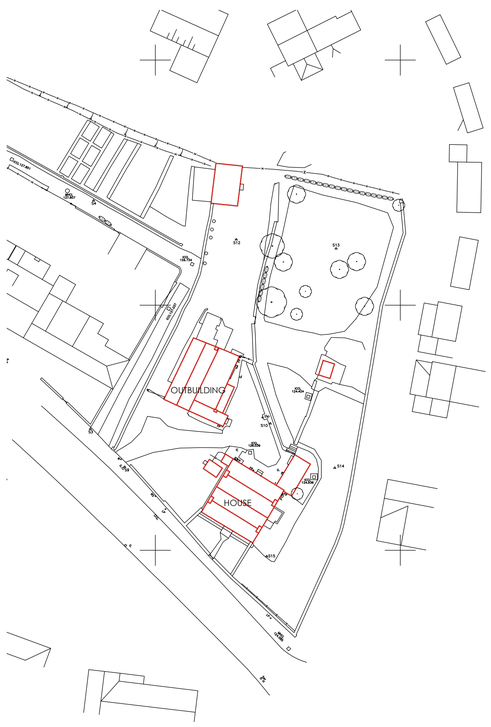

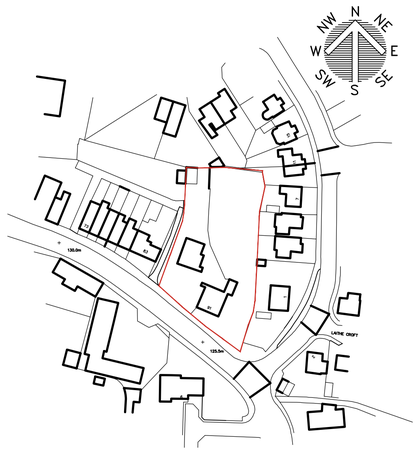

STRUCTURES TO BE DEMOLISHED
SCALE 1:500

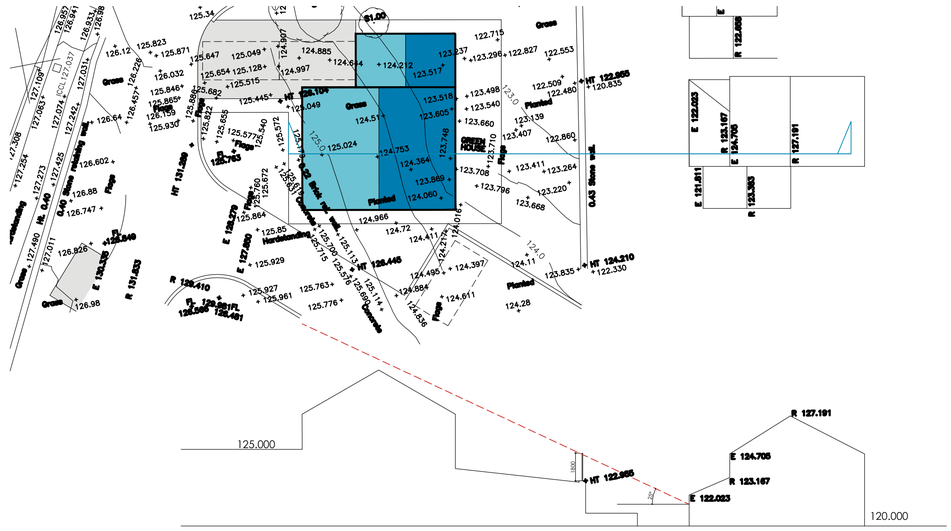

White Agus
Architectural Services

OFFICE ONE,
34 VICTORIA ROAD,
BARNSLEY,
S70 2BU

Phone: 01226 208482
Email: info@whiteagus.co.uk
Web: www.whiteagus.co.uk

Project.	Client.		
RESIDENTIAL DEVELOPMENT 91A HIGH STREET, DODWORTH BARNSLEY, S75 3RQ	MR M. PASHLEY		
Drawing Title. PLANS	Date. JUNE 2024	Scale. @ A1	
	Ref. 23–097	Dwg. No. 01	Rev. A

Date	Suffix	Description	Date	Suffix	Description
15/11/2024	A	REVISED FOR PLANNING			