


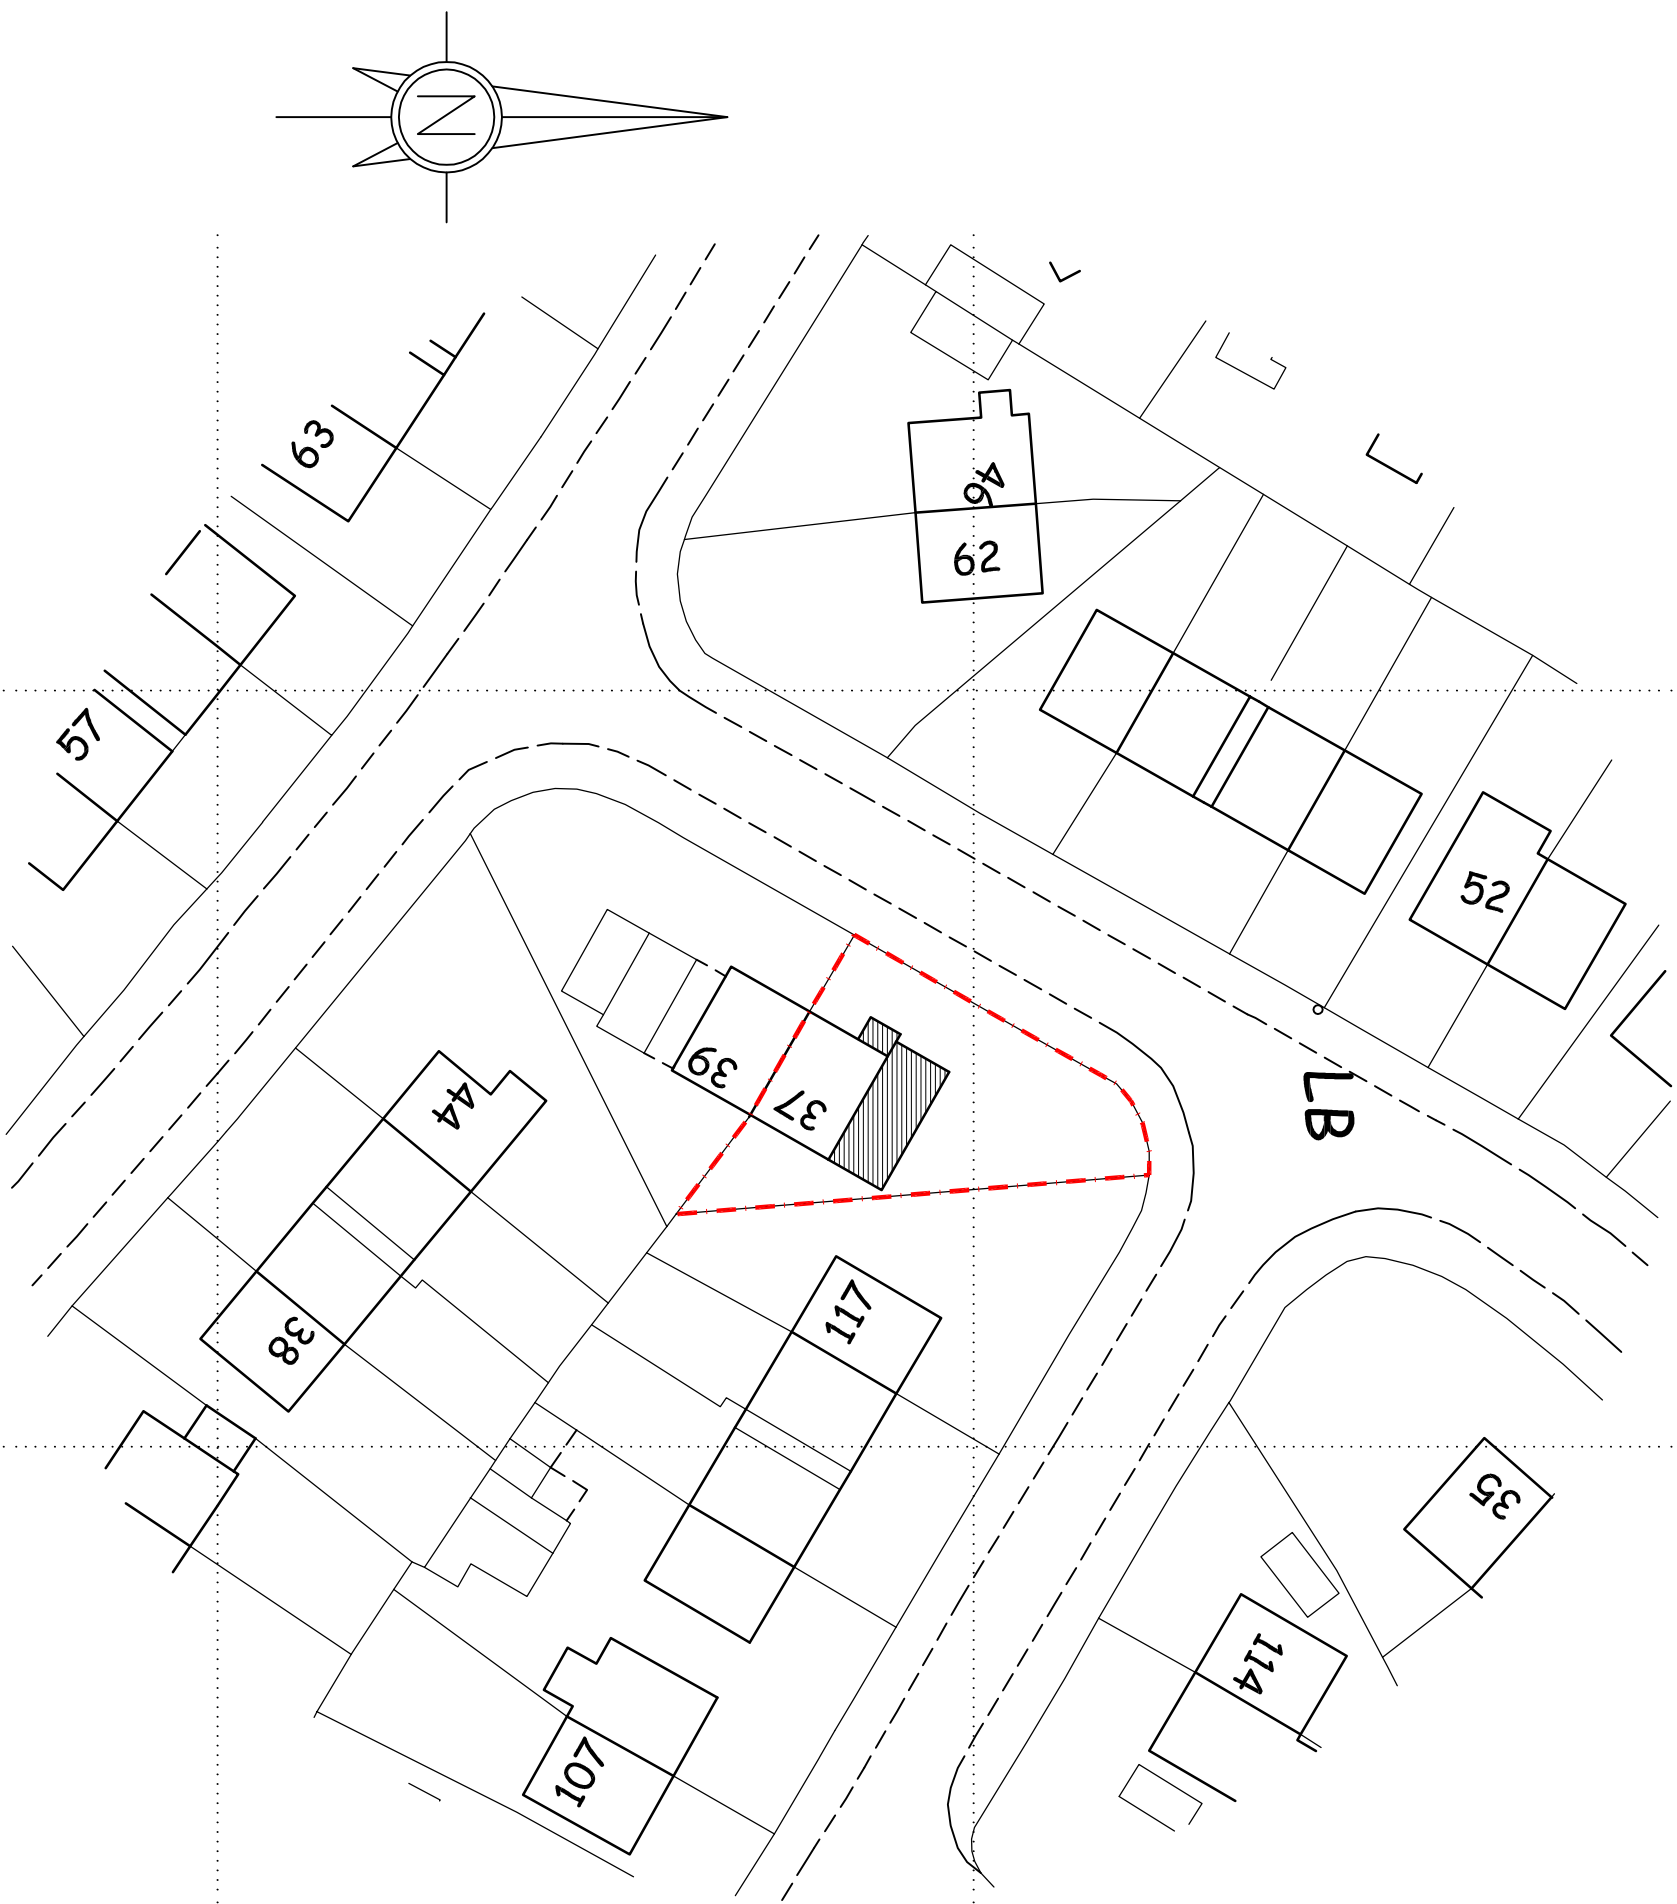

Ordnance Survey (c) Crown Copyright 2010. All rights reserved. Licence number 100020449

SITE LOCATION PLAN 1:500

Andromeda
ARCHITECTURE
686 STANNINGTON ROAD
SHEFFIELD S6 6AJ
Tel: (0114) 2854 207

MS. A LITTLER & MR. N. WOOLLEY, 37 SCHOLE AV., PENISTONE, S36 6DW
EXTENSIONS & ALTERATIONS TO DWELLINGHOUSE

SITE & LOCATION PLAN

1/500

NOV.'10

01/1110/OS1