
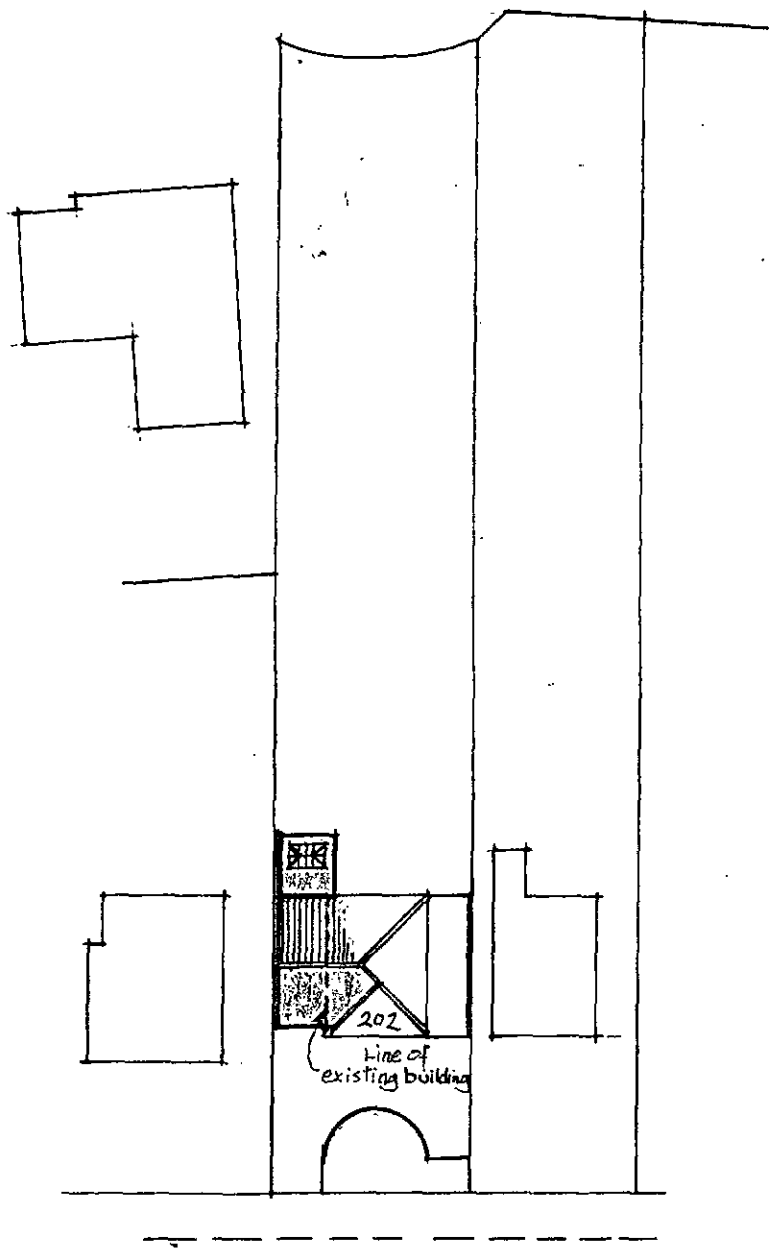


HIGHAM COMMON ROAD.

SITE PLAN (1:500)


PROPOSED 2 STOREY SIDE AND SINGLE STOREY REAR EXTENSION TO:
202 HIGHAM ROAD HIGHAM BARNSLEY

DWG Nº 100/HR/07
FEB 2015.

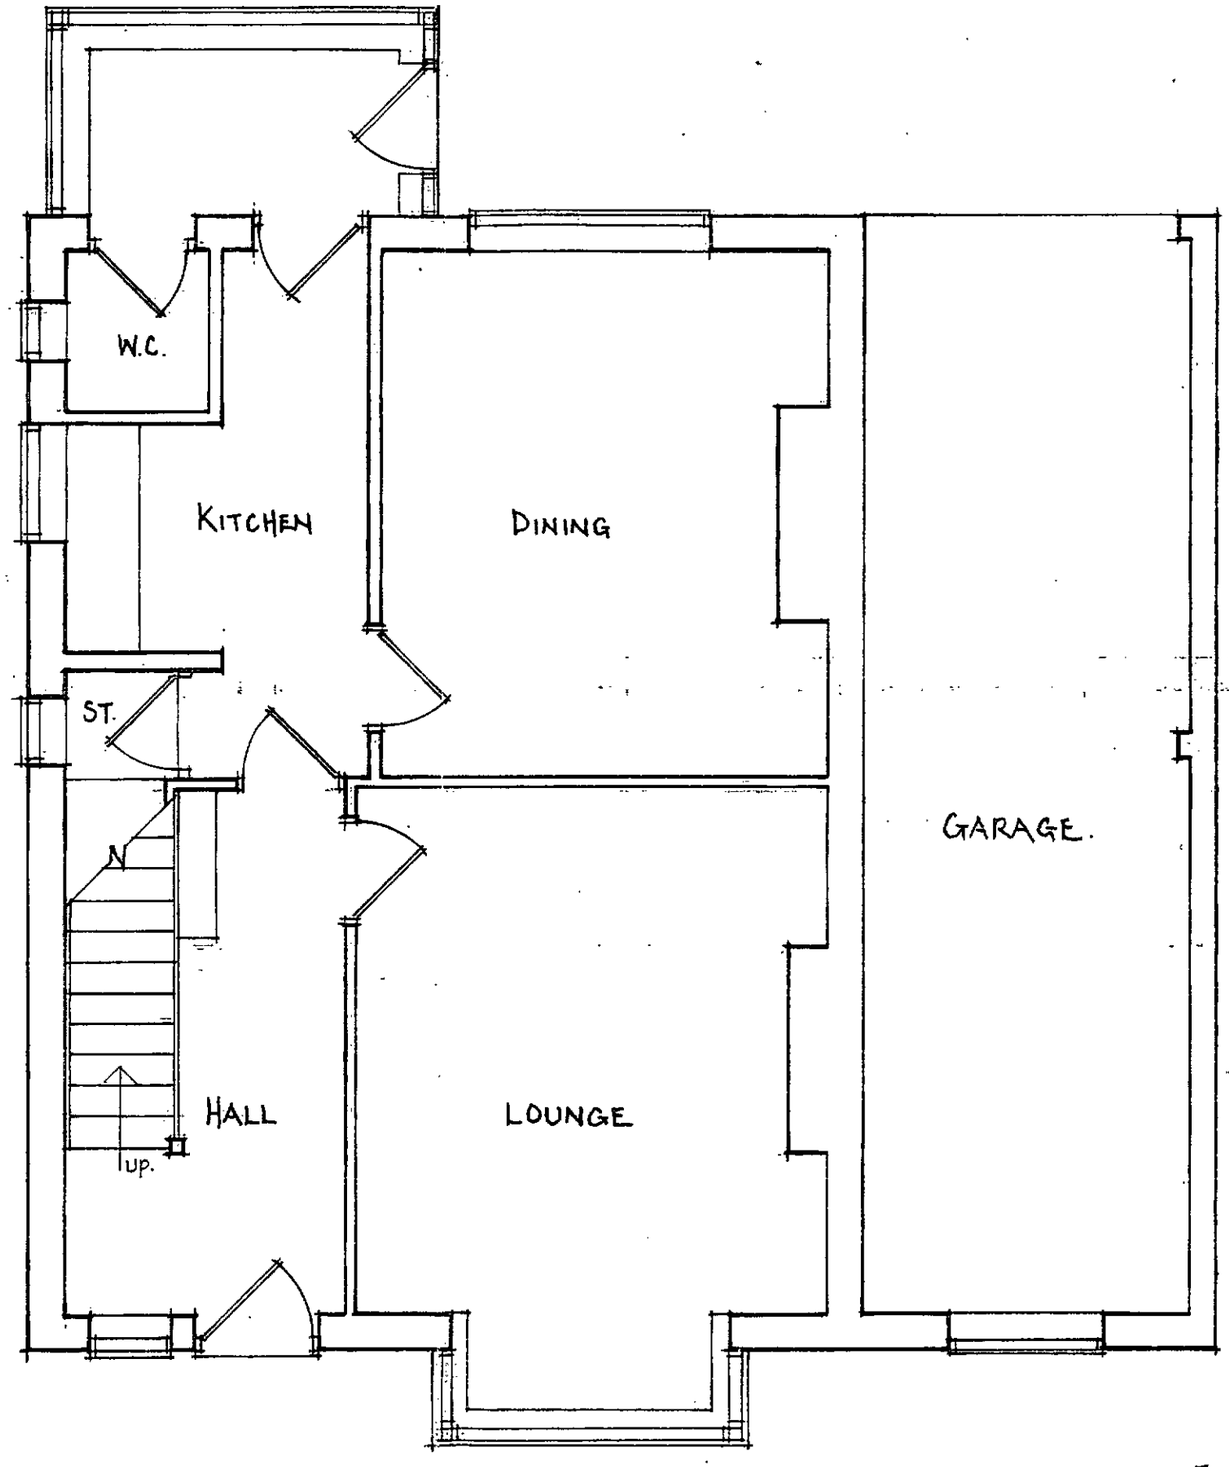


GROUND FLOOR PLAN. (1:50)

EXISTING GROUND FLOOR PLAN TO:
202 HIGHAM ROAD, HIGHAM, BARNSLEY
DWG Nº 100/HR/001 FEB 2015.

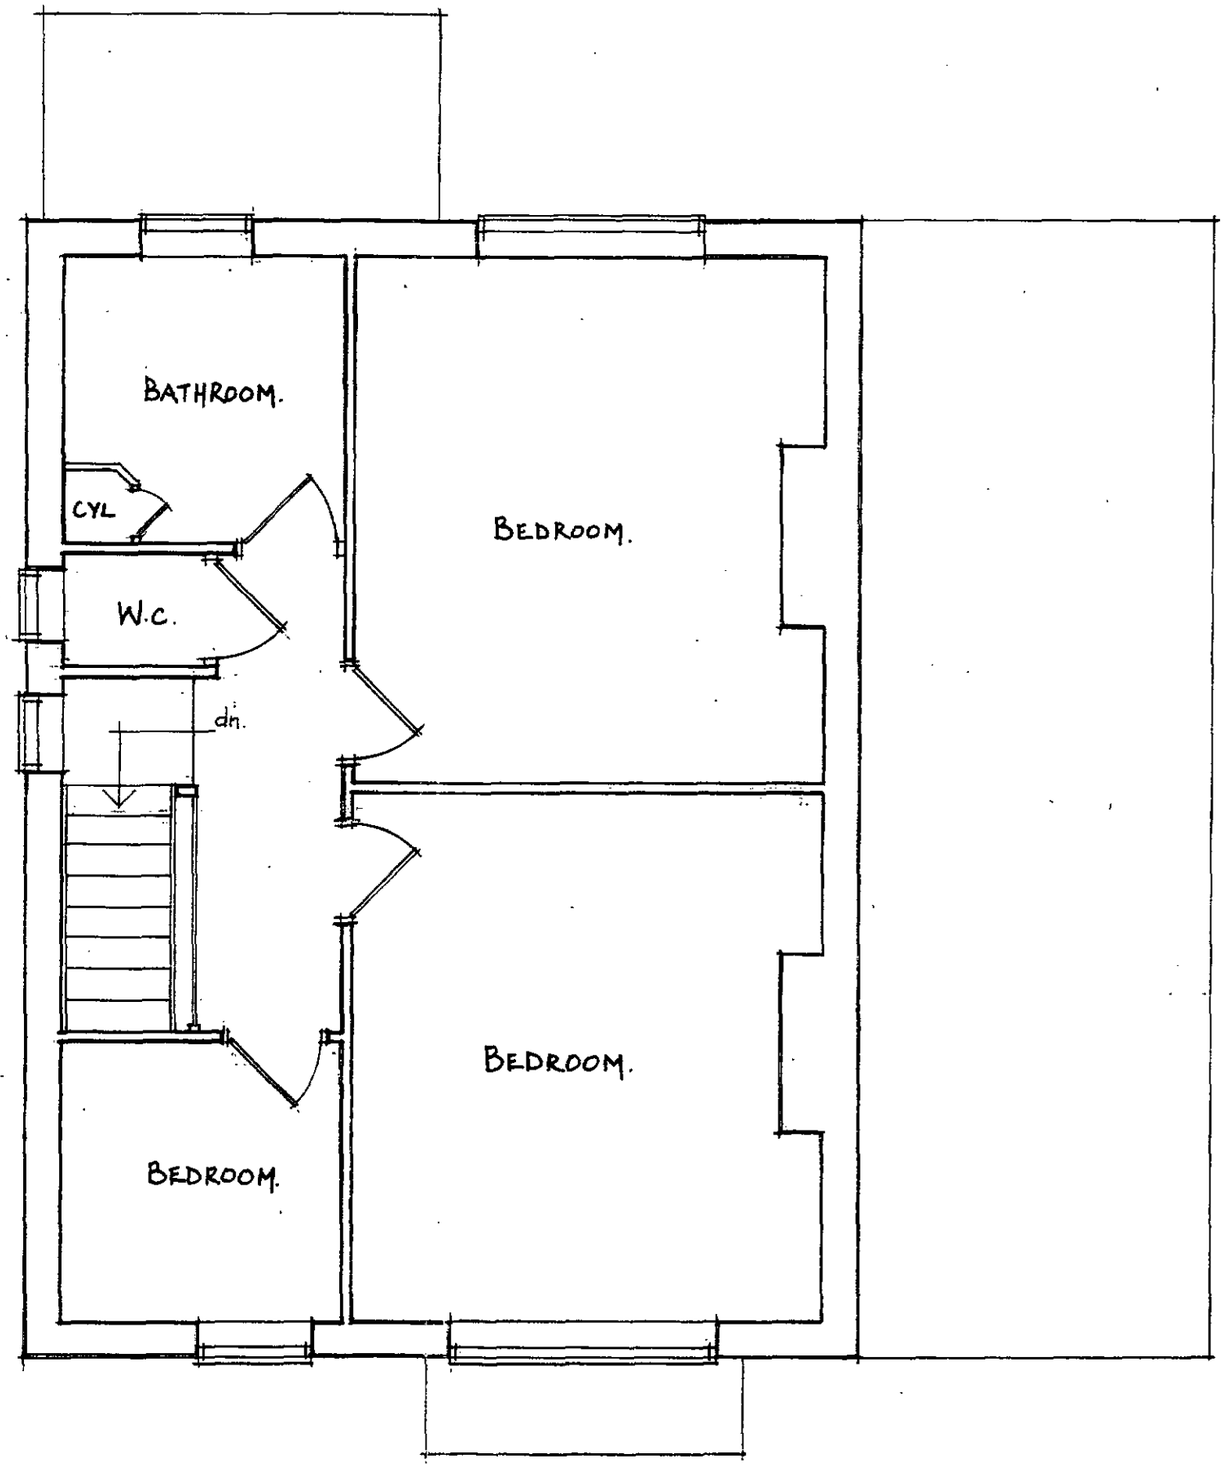


FIRST FLOOR PLAN. (1:50)


EXISTING FIRST FLOOR PLAN TO:
202 HIGHAM ROAD, HIGHAM, BARNSLEY
DWG Nº 100/HR/002 FEB 2015

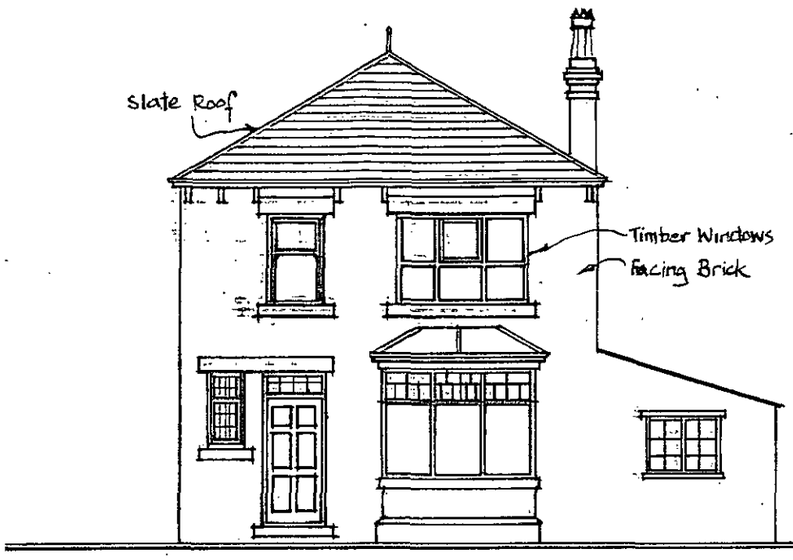


FRONT ELEVATION. (1:100)

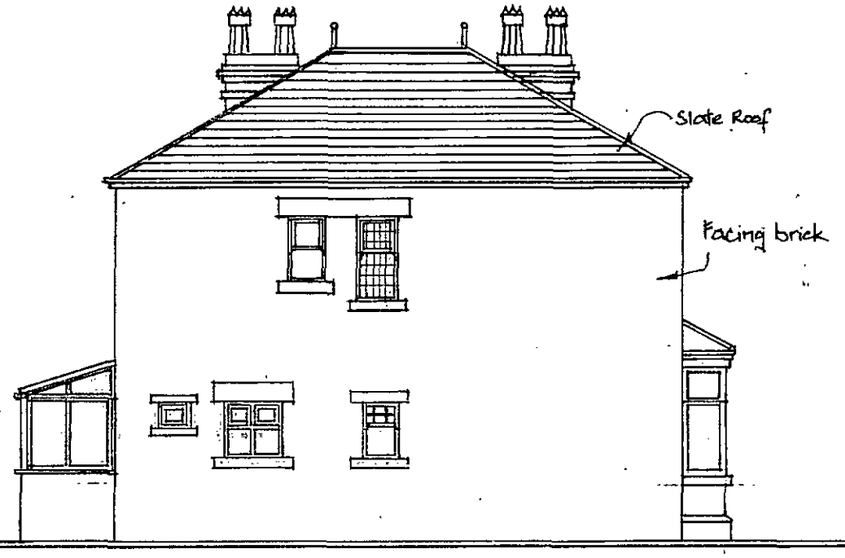

SIDE ELEVATION.

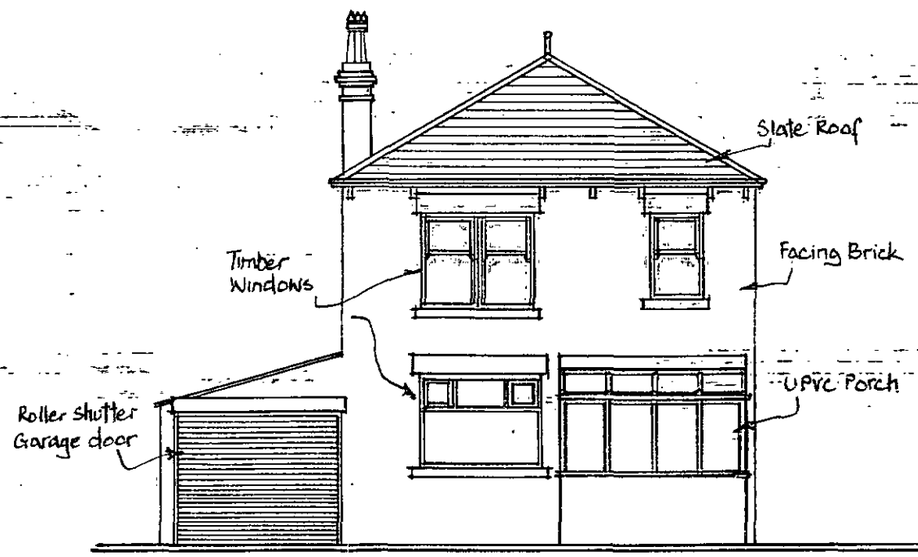

REAR ELEVATION.

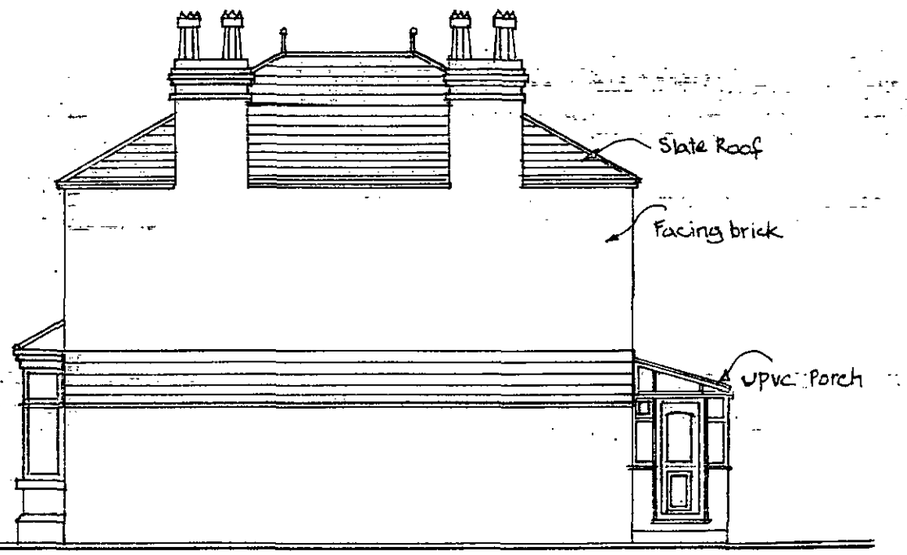


SIDE ELEVATION.

EXISTING ELEVATIONS TO:
202 HIGHAM ROAD, HIGHAM, BARNSLEY
DWG Nº 100/HR/003. FEB 2015

PROPOSED 2 STOREY SIDE & SINGLE STOREY REAR EXTENSION TO:
202 HIGHAM ROAD HIGHAM BARNSLEY

DWG Nº 100/HR/004.
FEB 2015

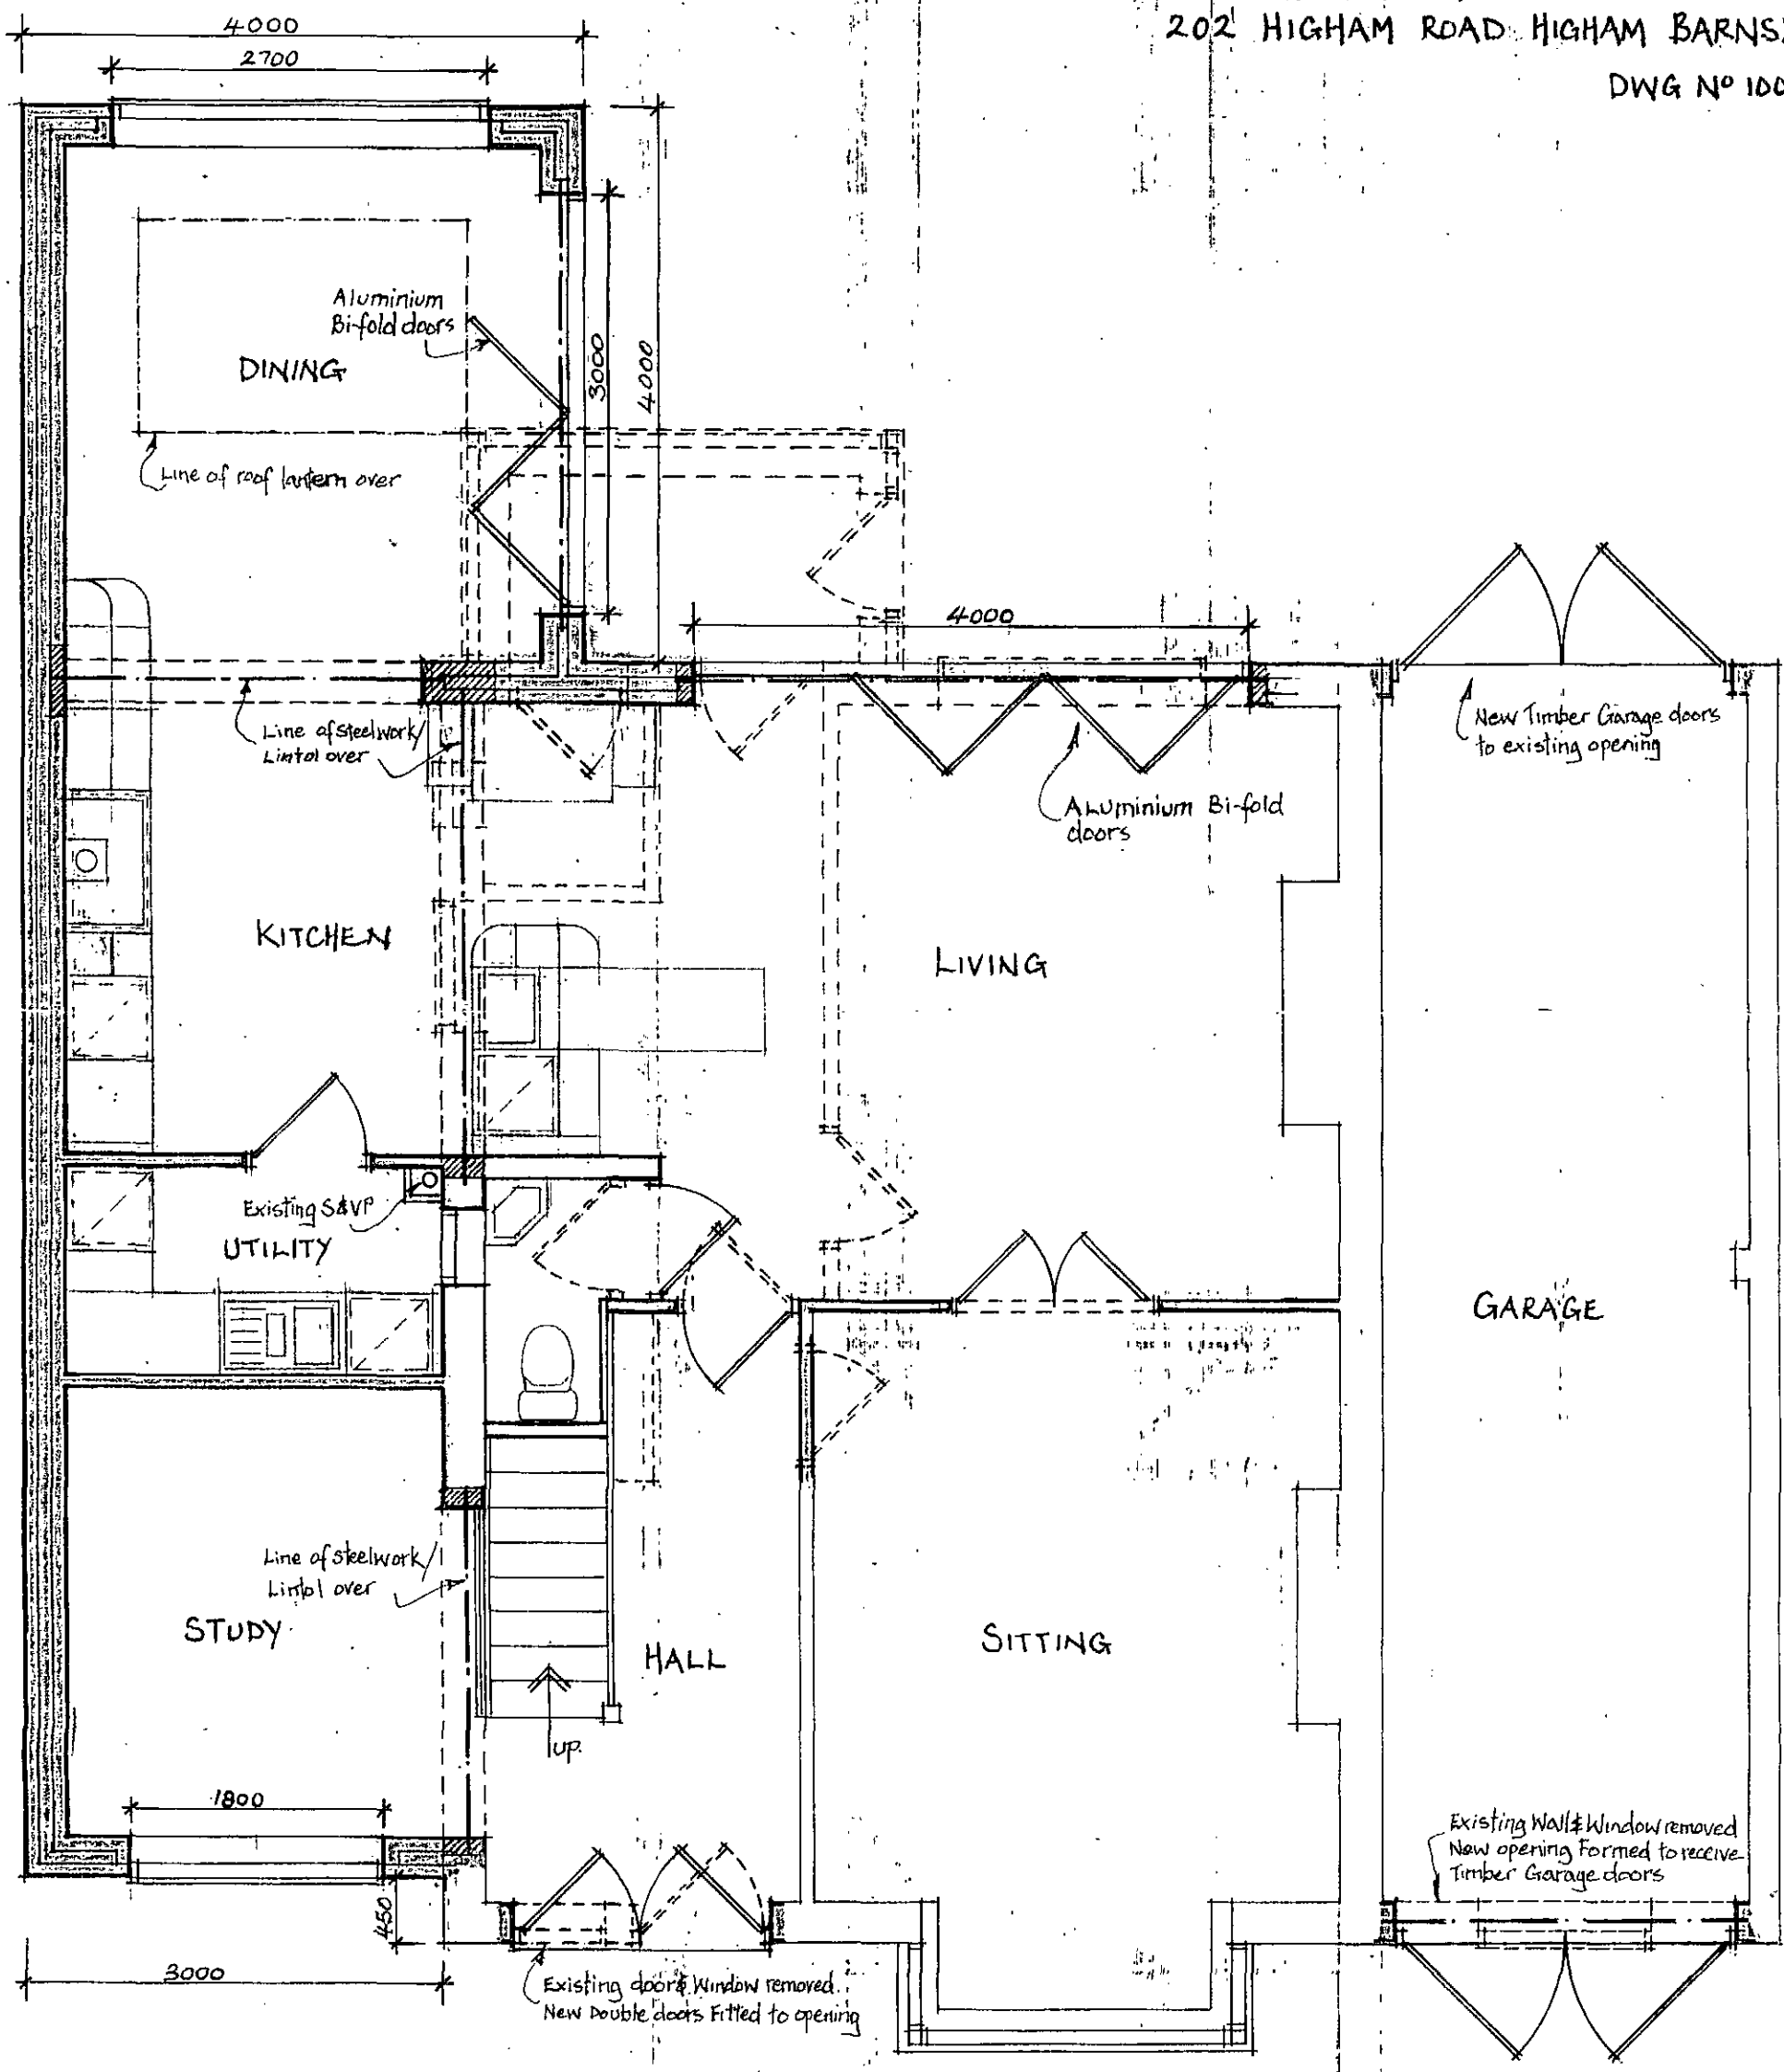


PROPOSED GROUND FLOOR PLAN (1:50)

PROPOSED 2 STOREY SIDE & SINGLE STOREY
REAR EXTENSION TO:
202 HIGHAM ROAD HIGHAM BARNSLEY

DWG Nº 100/HR/005


FEB 2015

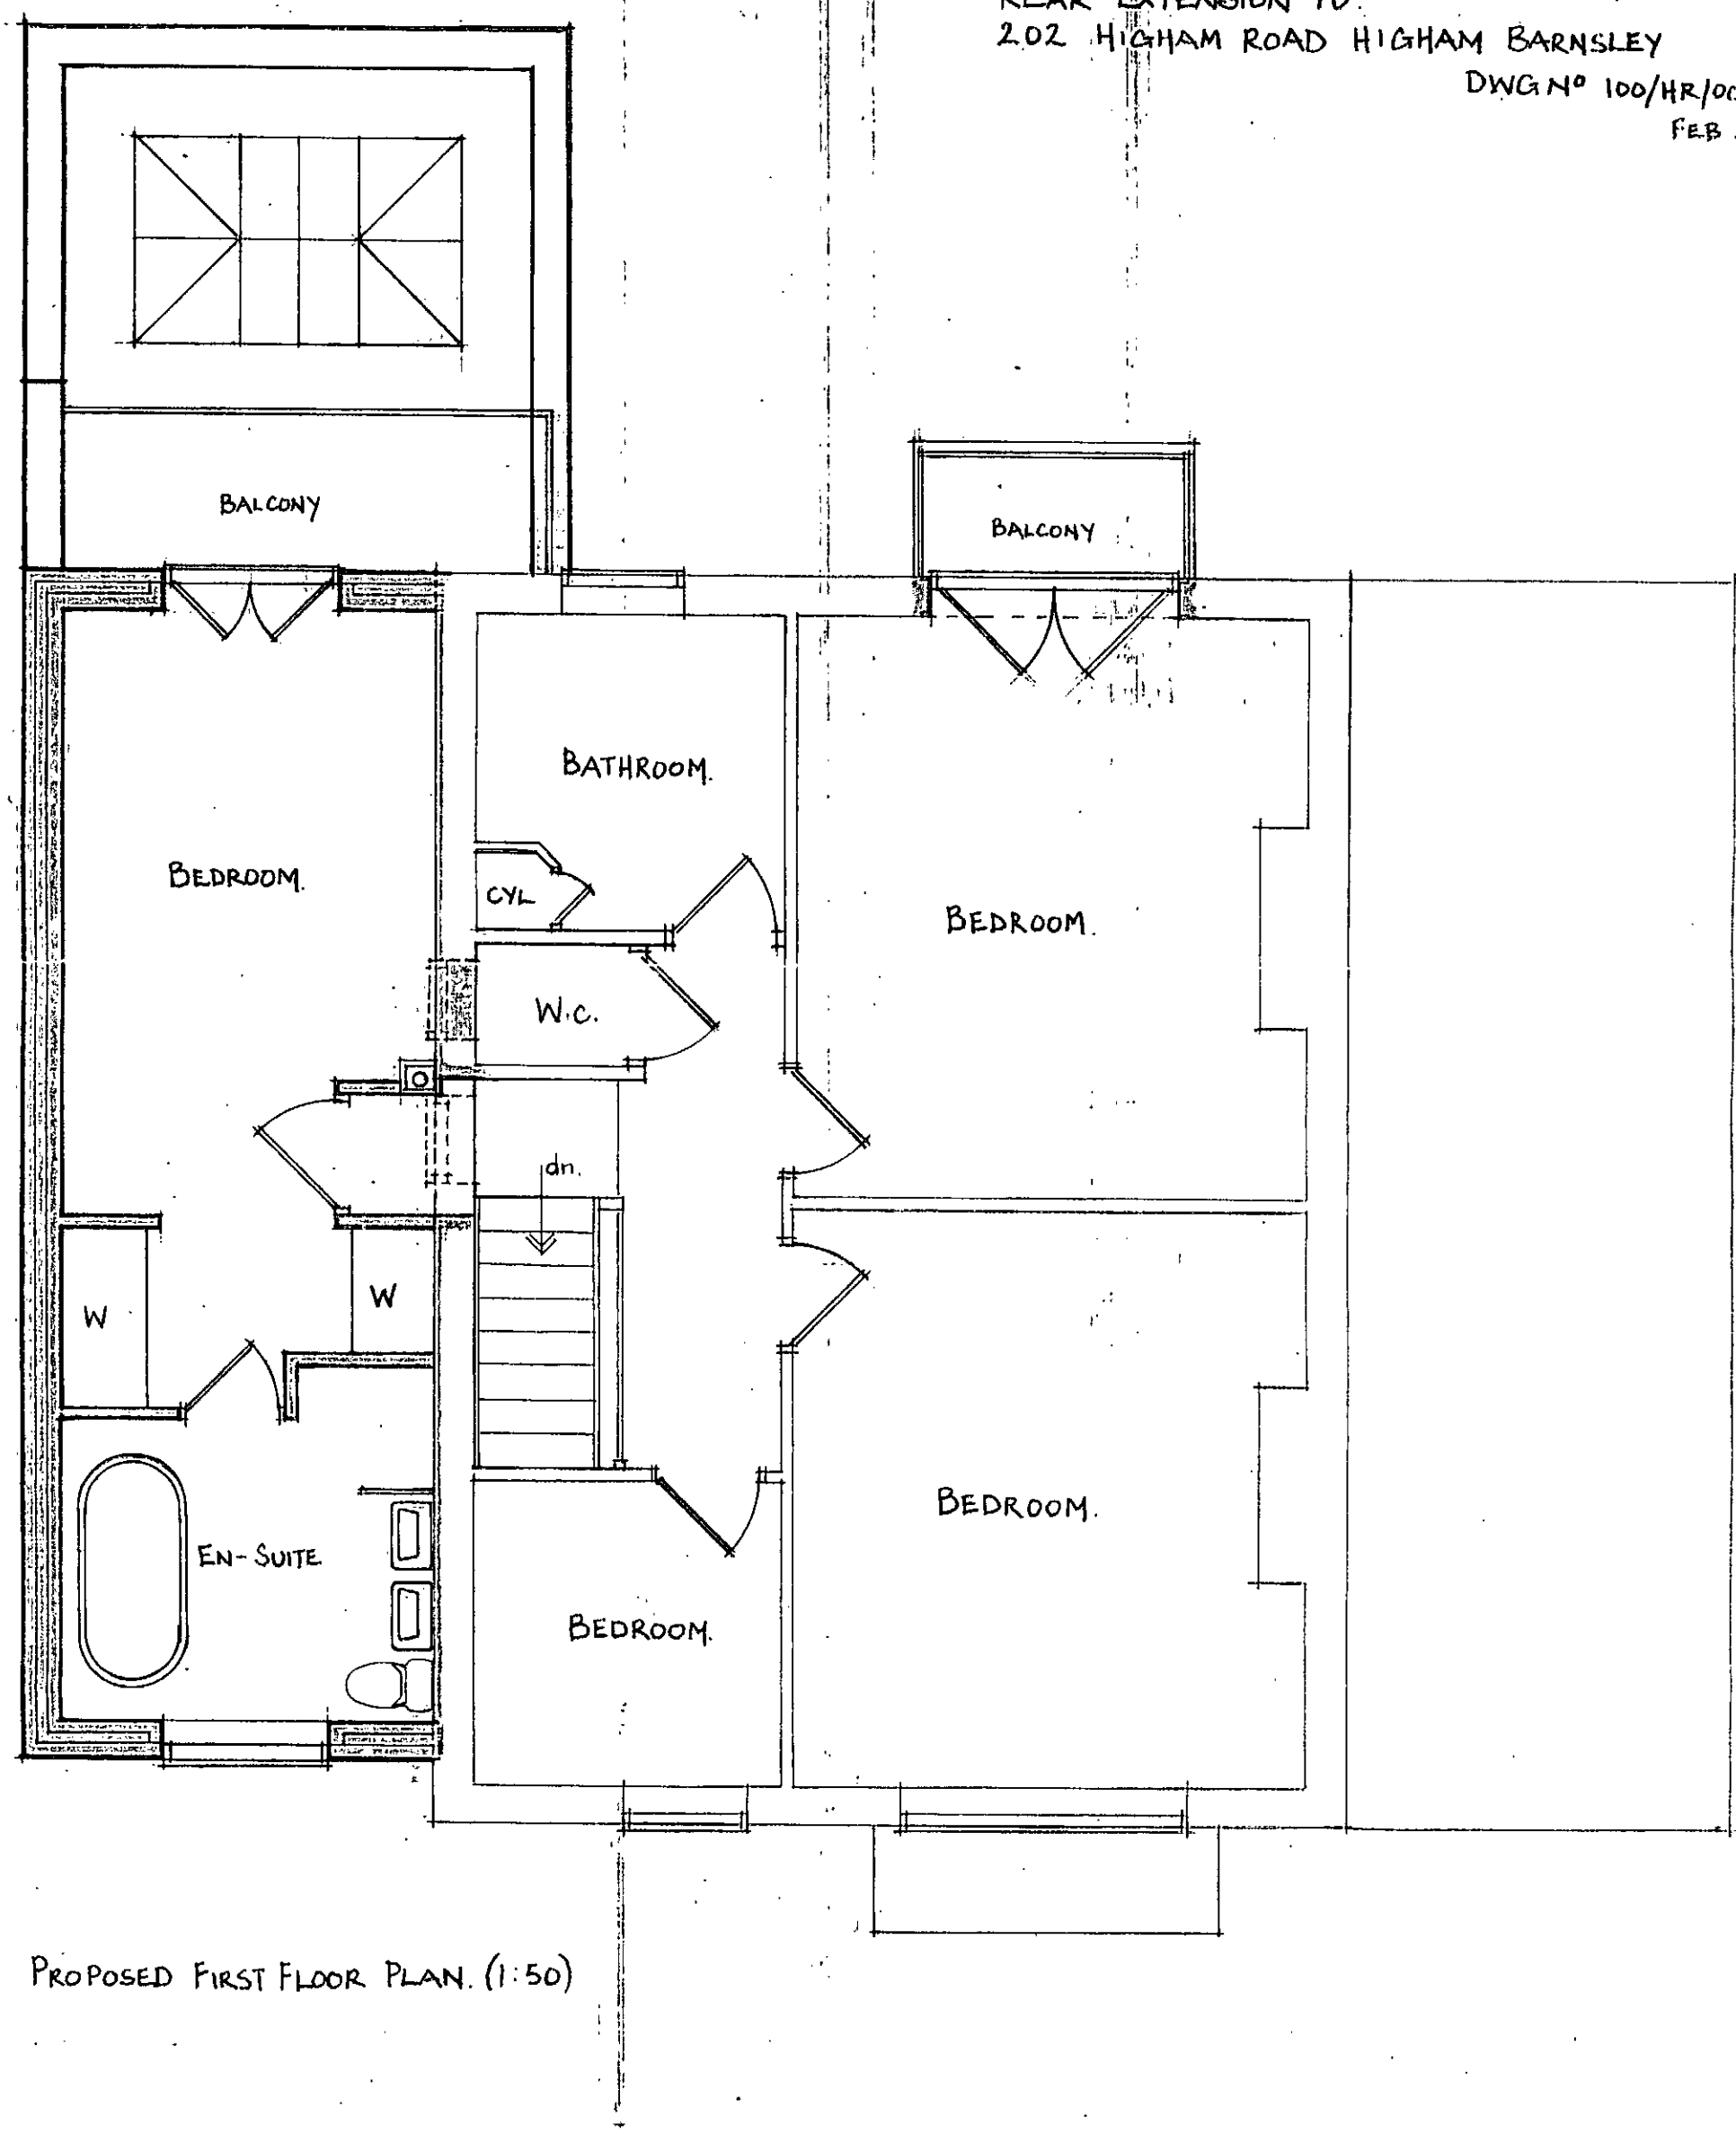


PROPOSED FIRST FLOOR PLAN. (1:50)




PROPOSED FRONT ELEVATION (1:100)

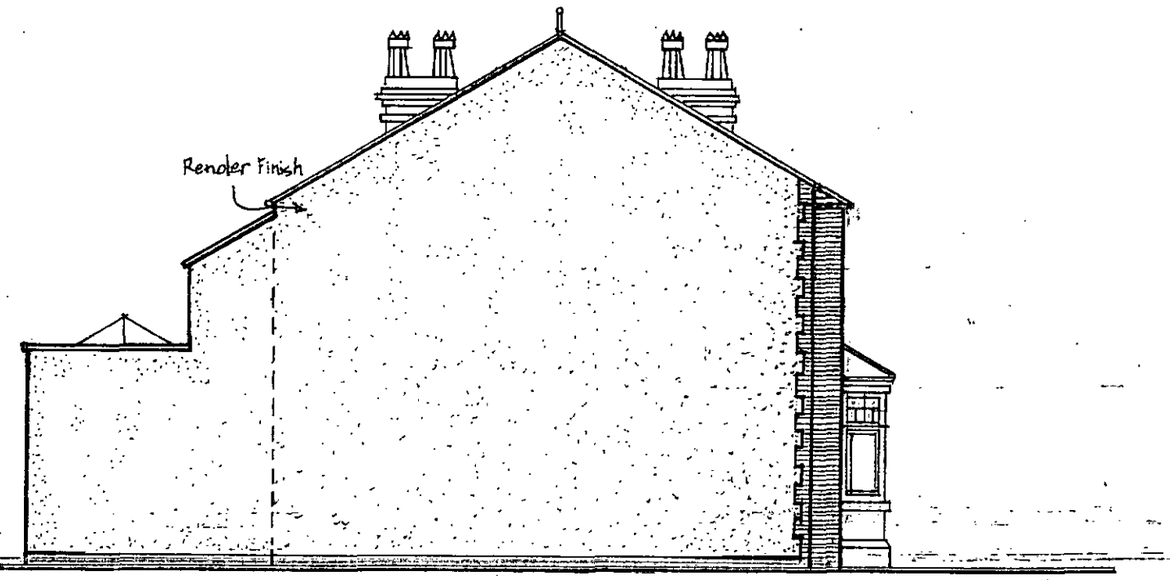

PROPOSED SIDE ELEVATION.

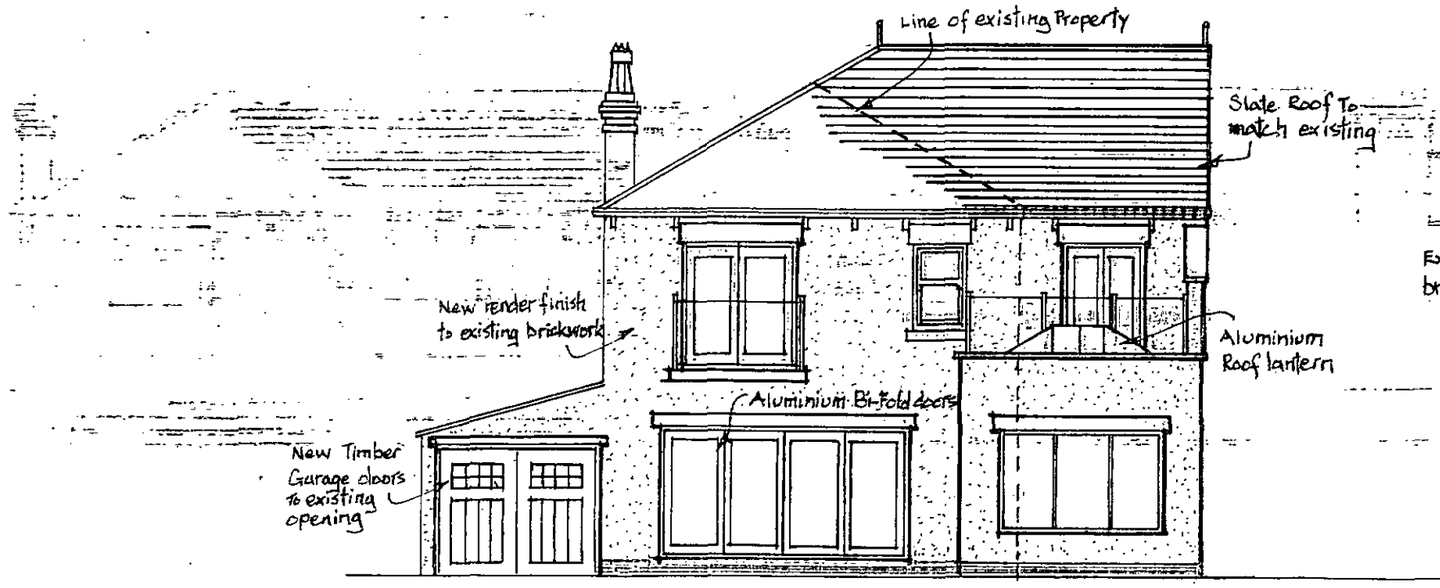

PROPOSED REAR ELEVATION

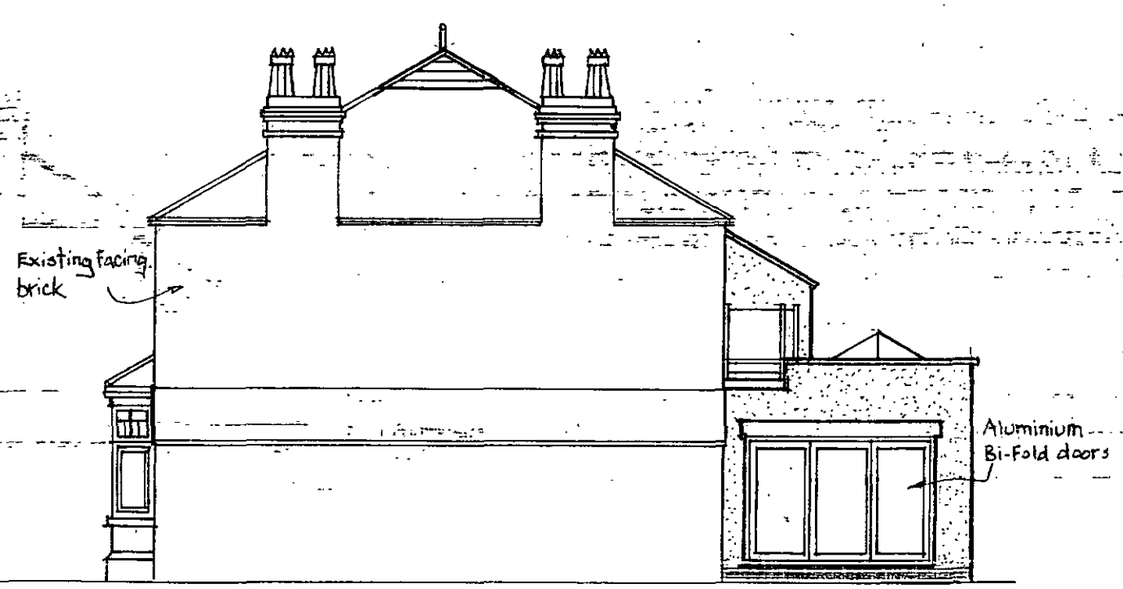

PROPOSED SIDE ELEVATION

PROPOSED 2 STOREY SIDE & SINGLE STOREY REAR EXTENSION TO:
202 HIGHAM ROAD HIGHAM BARNSLEY. DWG N°100/HR/05
FEB 2015