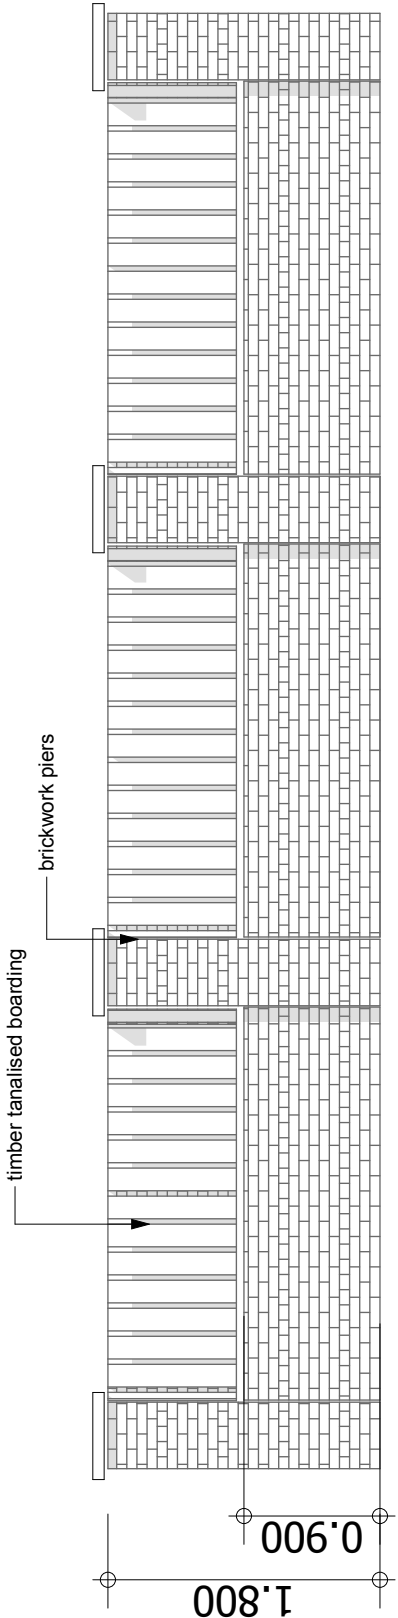


	S-30 Building Section 1:50	New Fencing detail Ground Floor 0. 1:50
Alan Robinson Chartered Architect BA Dip Arch RIBA, BSc (Hons)PM 2 Gawber Road, Barnsley S75 2AF Tel/Fax 01226 286066 Mob 07947808933 Client Mr B Wilson Project: Proposed fencing detail to Bungalow Land Rear of 8 Back Lane West, Royston	Drawing Nr: S-30, 0. Drawing By: AR	Building Section, Ground Floor Drawing Status #Project Status Drawing Scale 1:50 Drawing date: 23rd Jan 2014 Rev: