


N

Proposed extensions at 107 Goldthorpe Green
Goldthorpe, Rotherham, S63 9EL

Scale 1:500

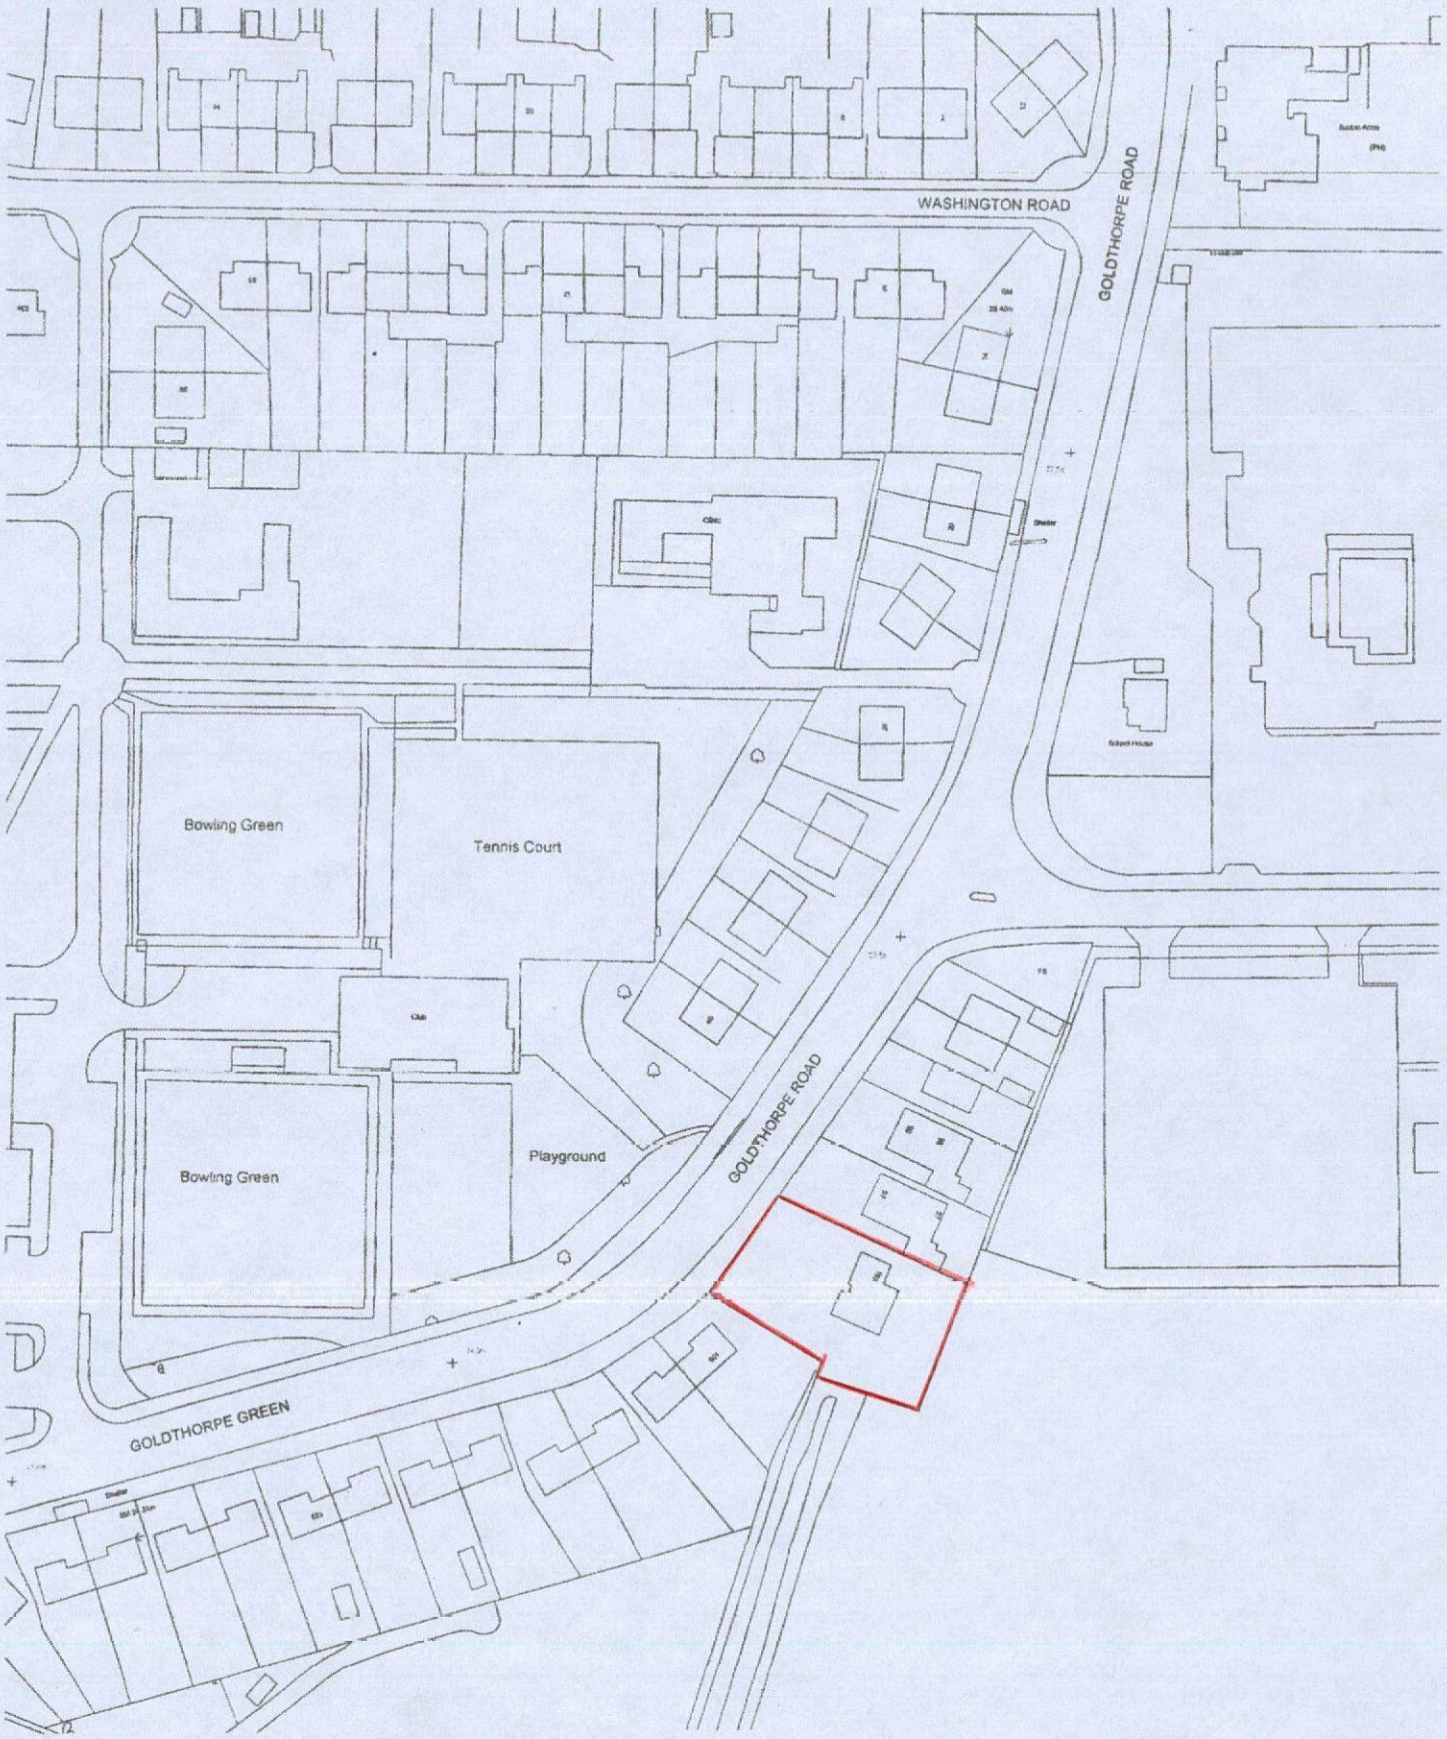

N

Proposed extensions at 107 Goldthorpe Green
Goldthorpe, Rotherham, S63 9EL

Location Plan Scale 1:1250