
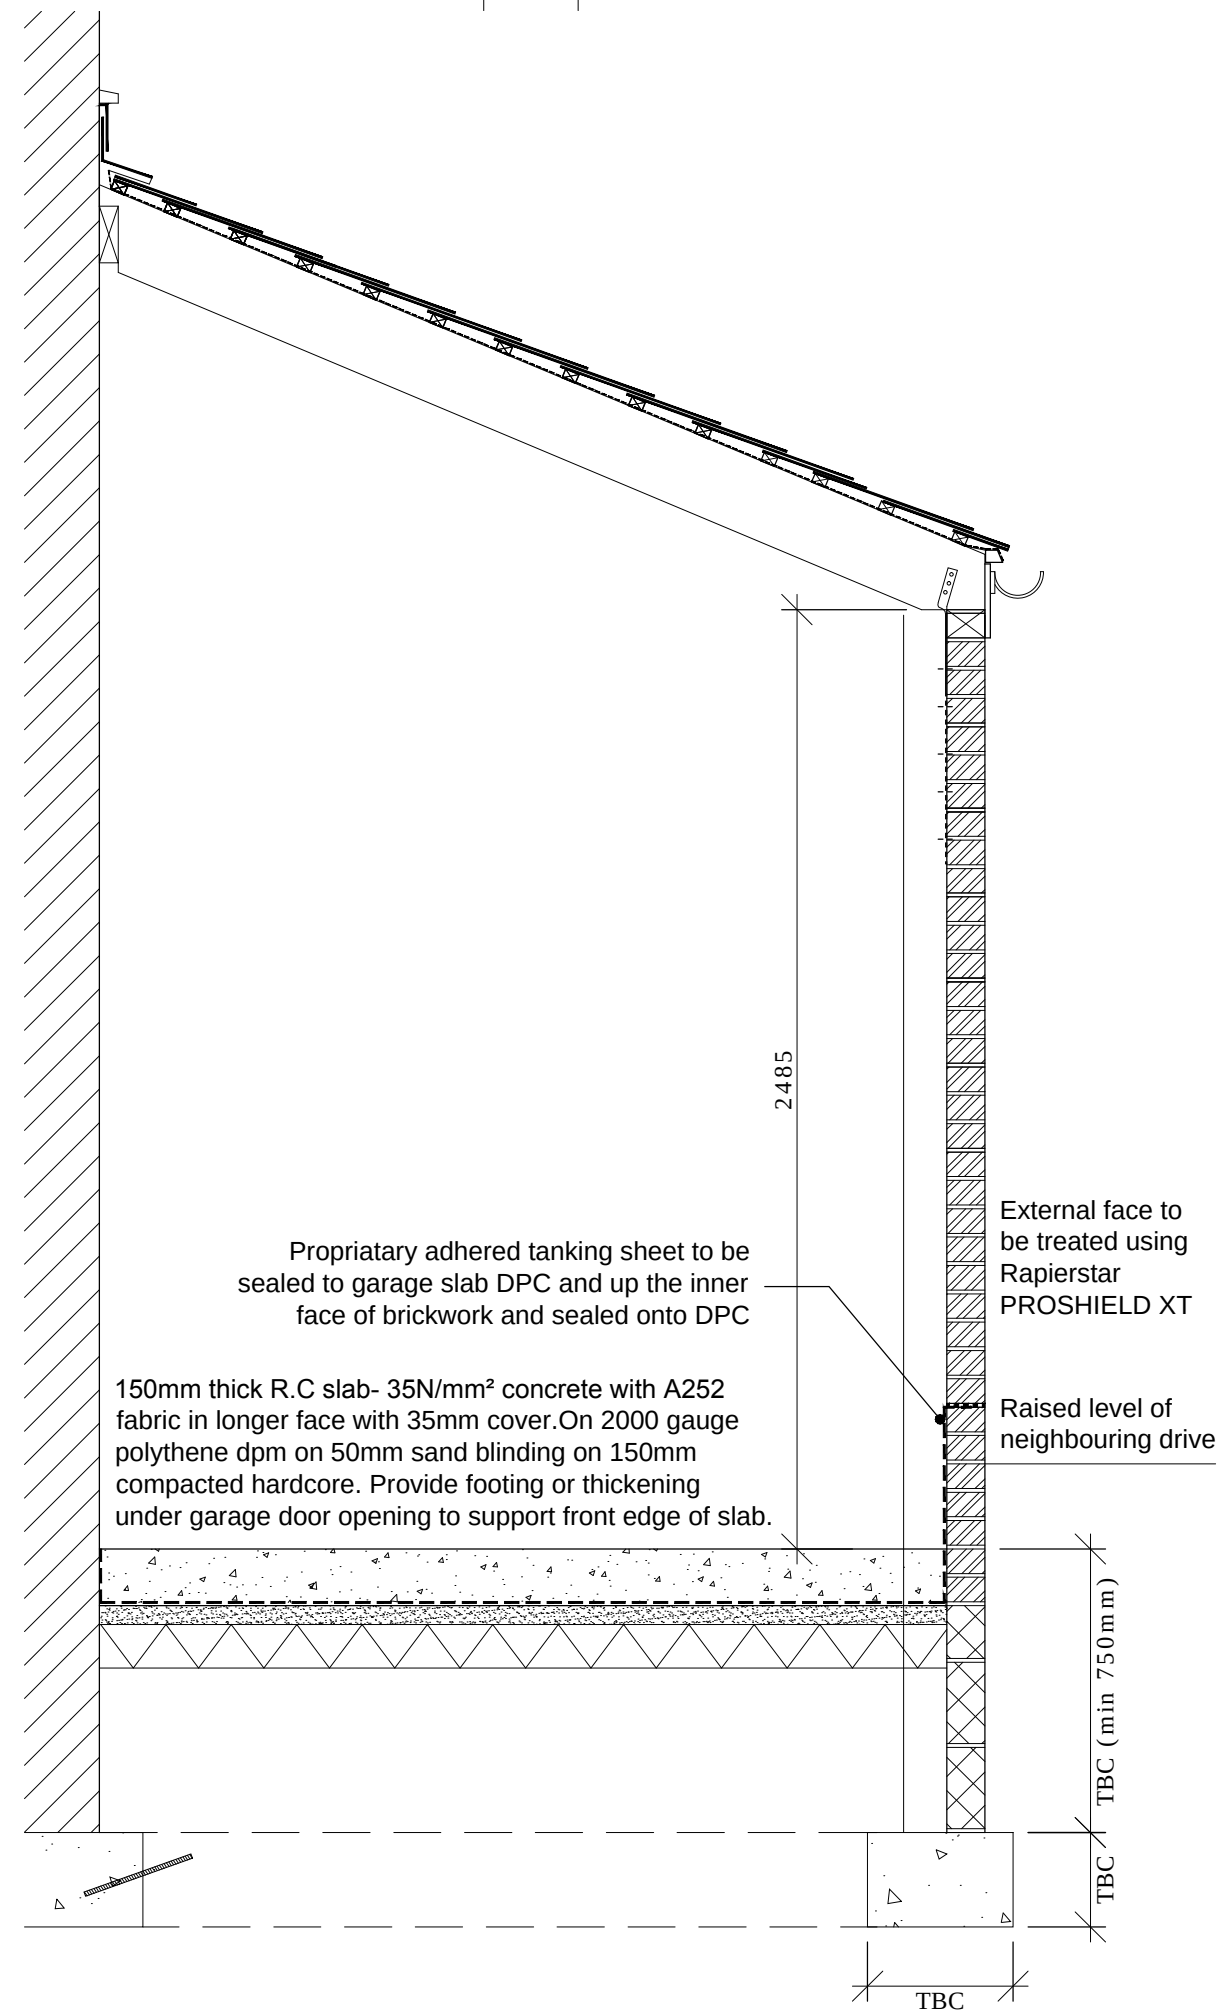
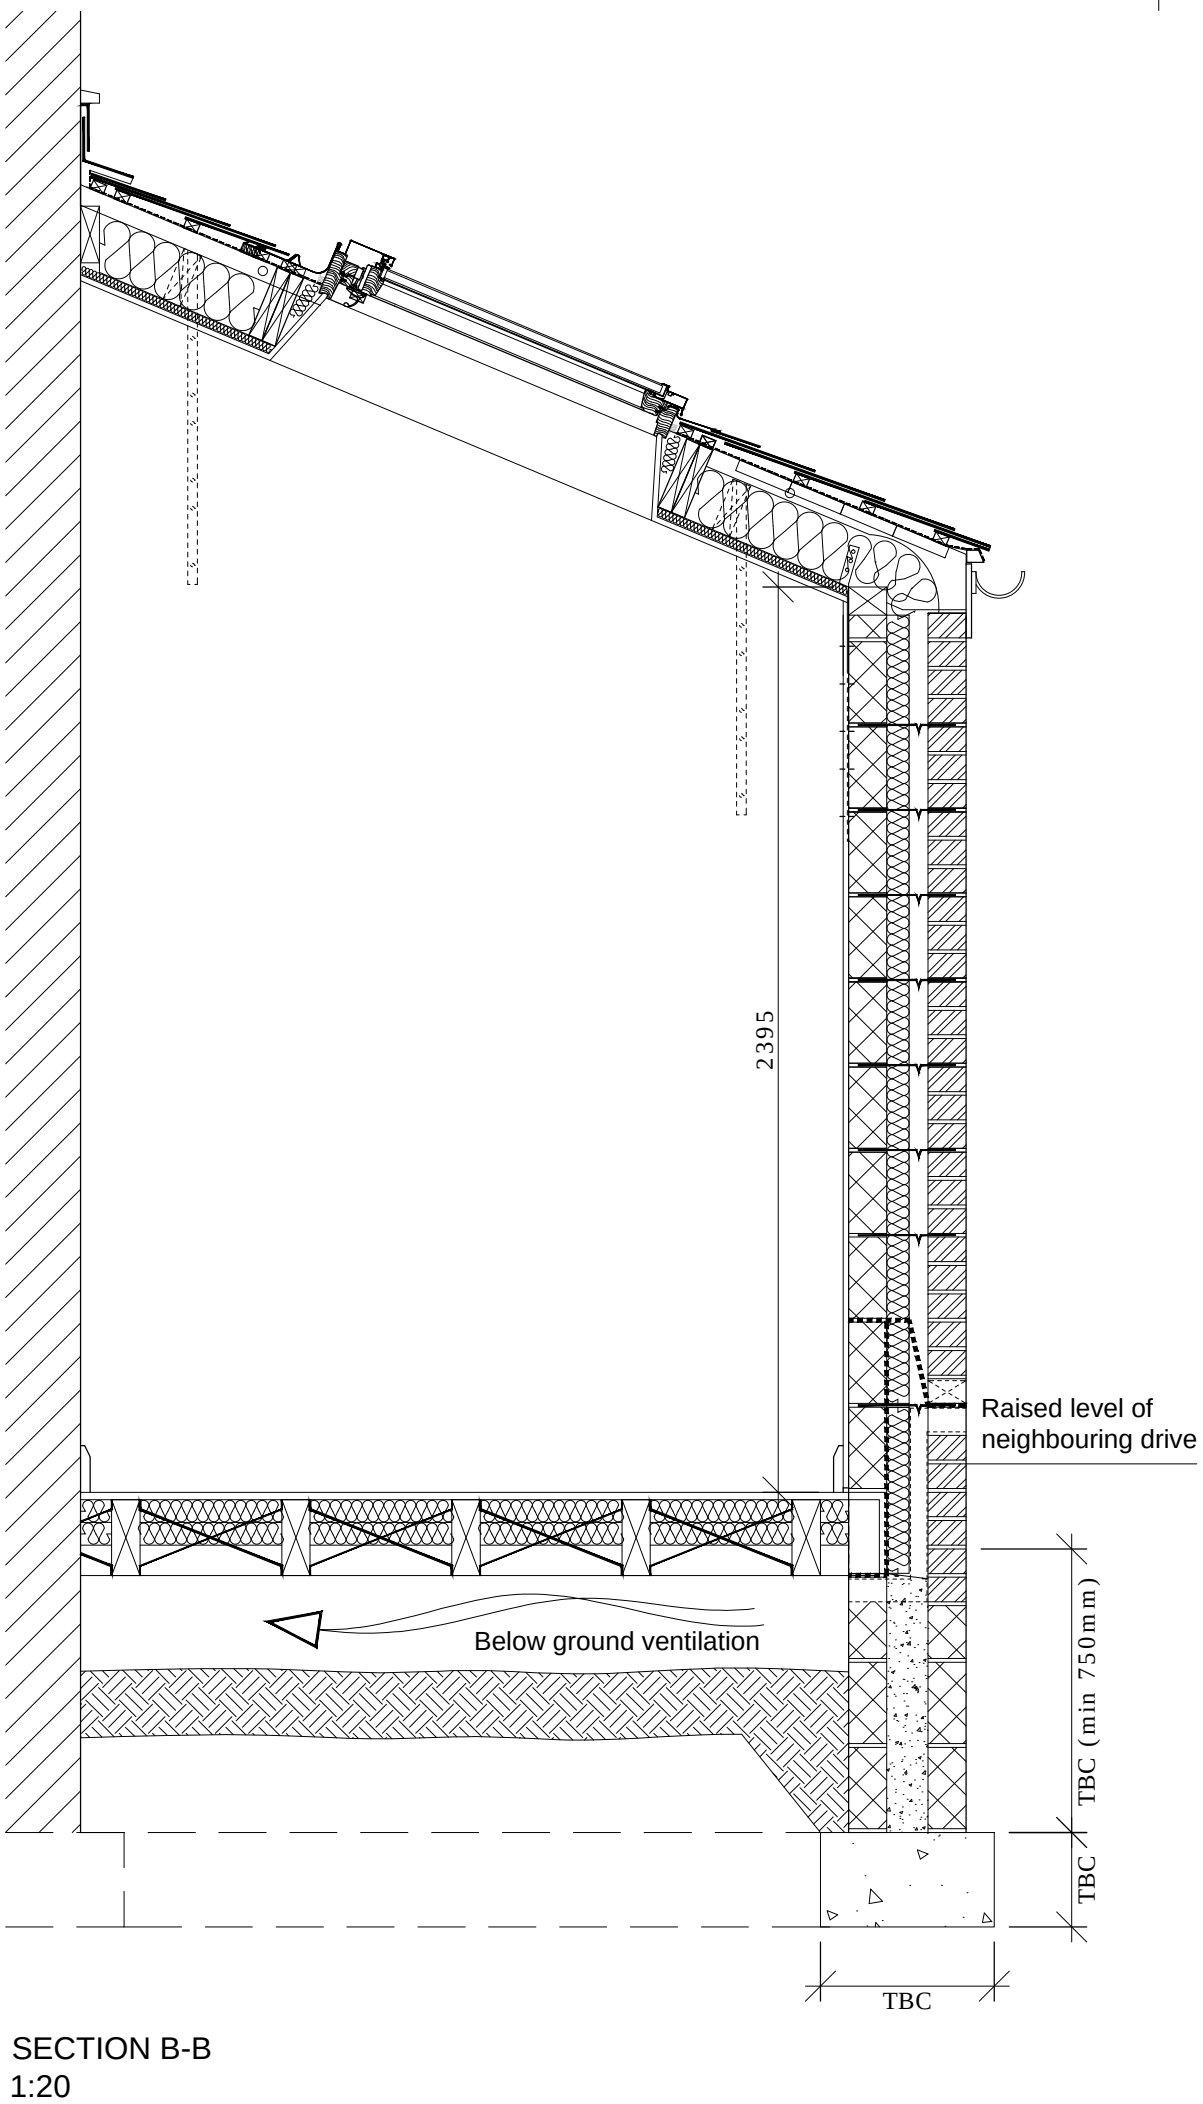
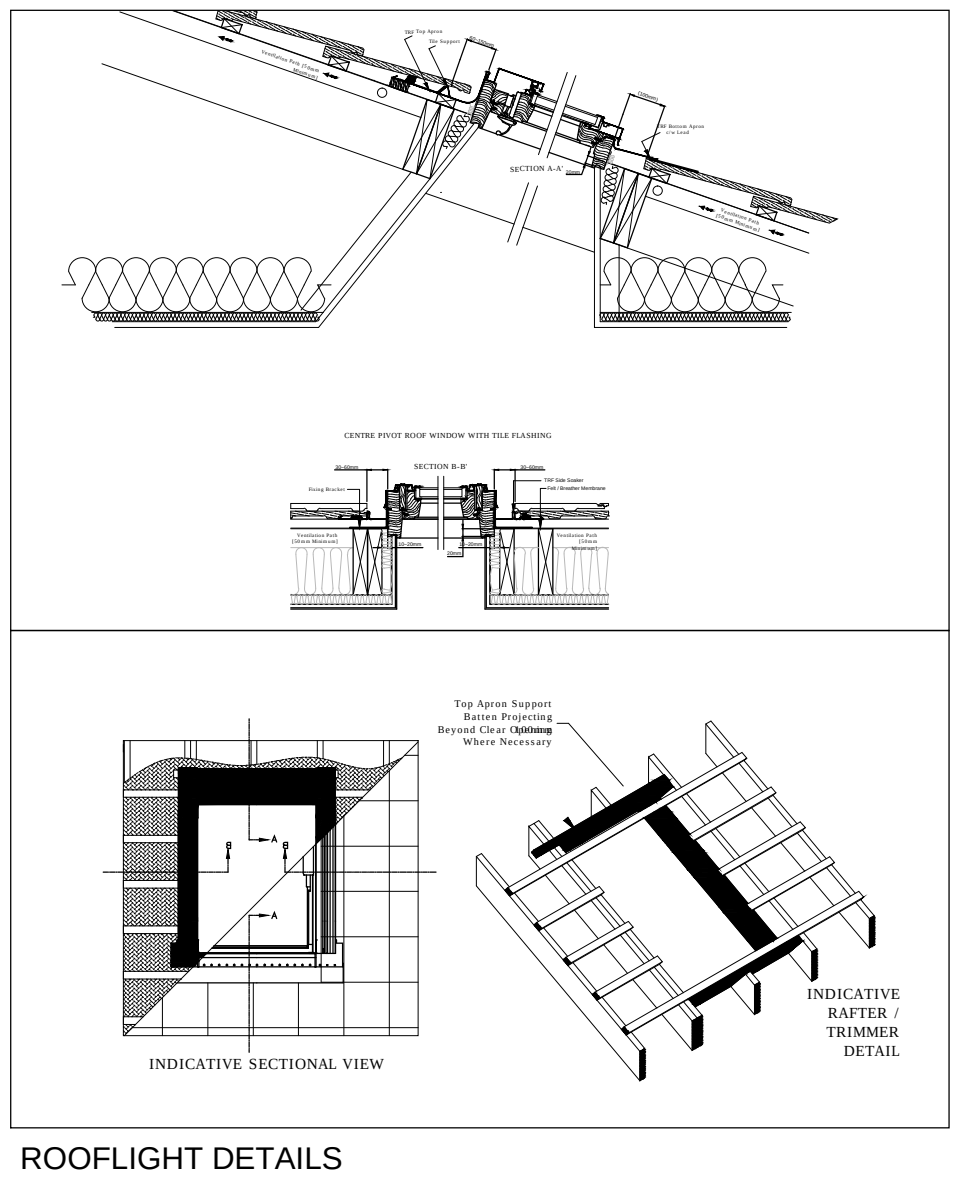
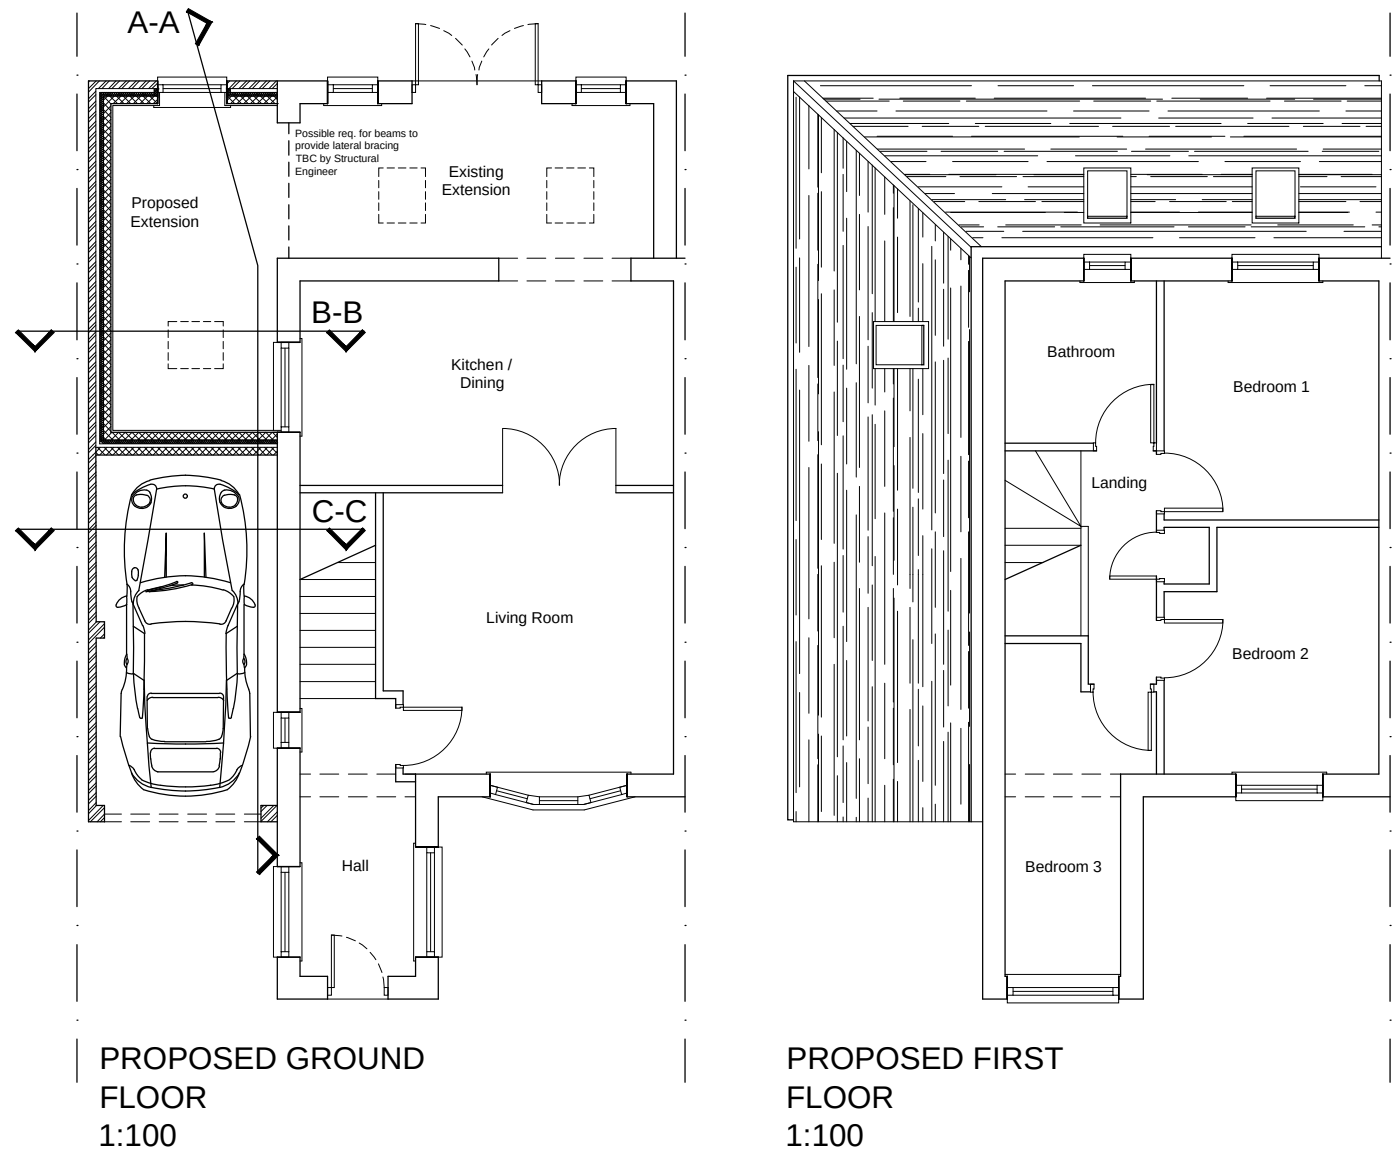
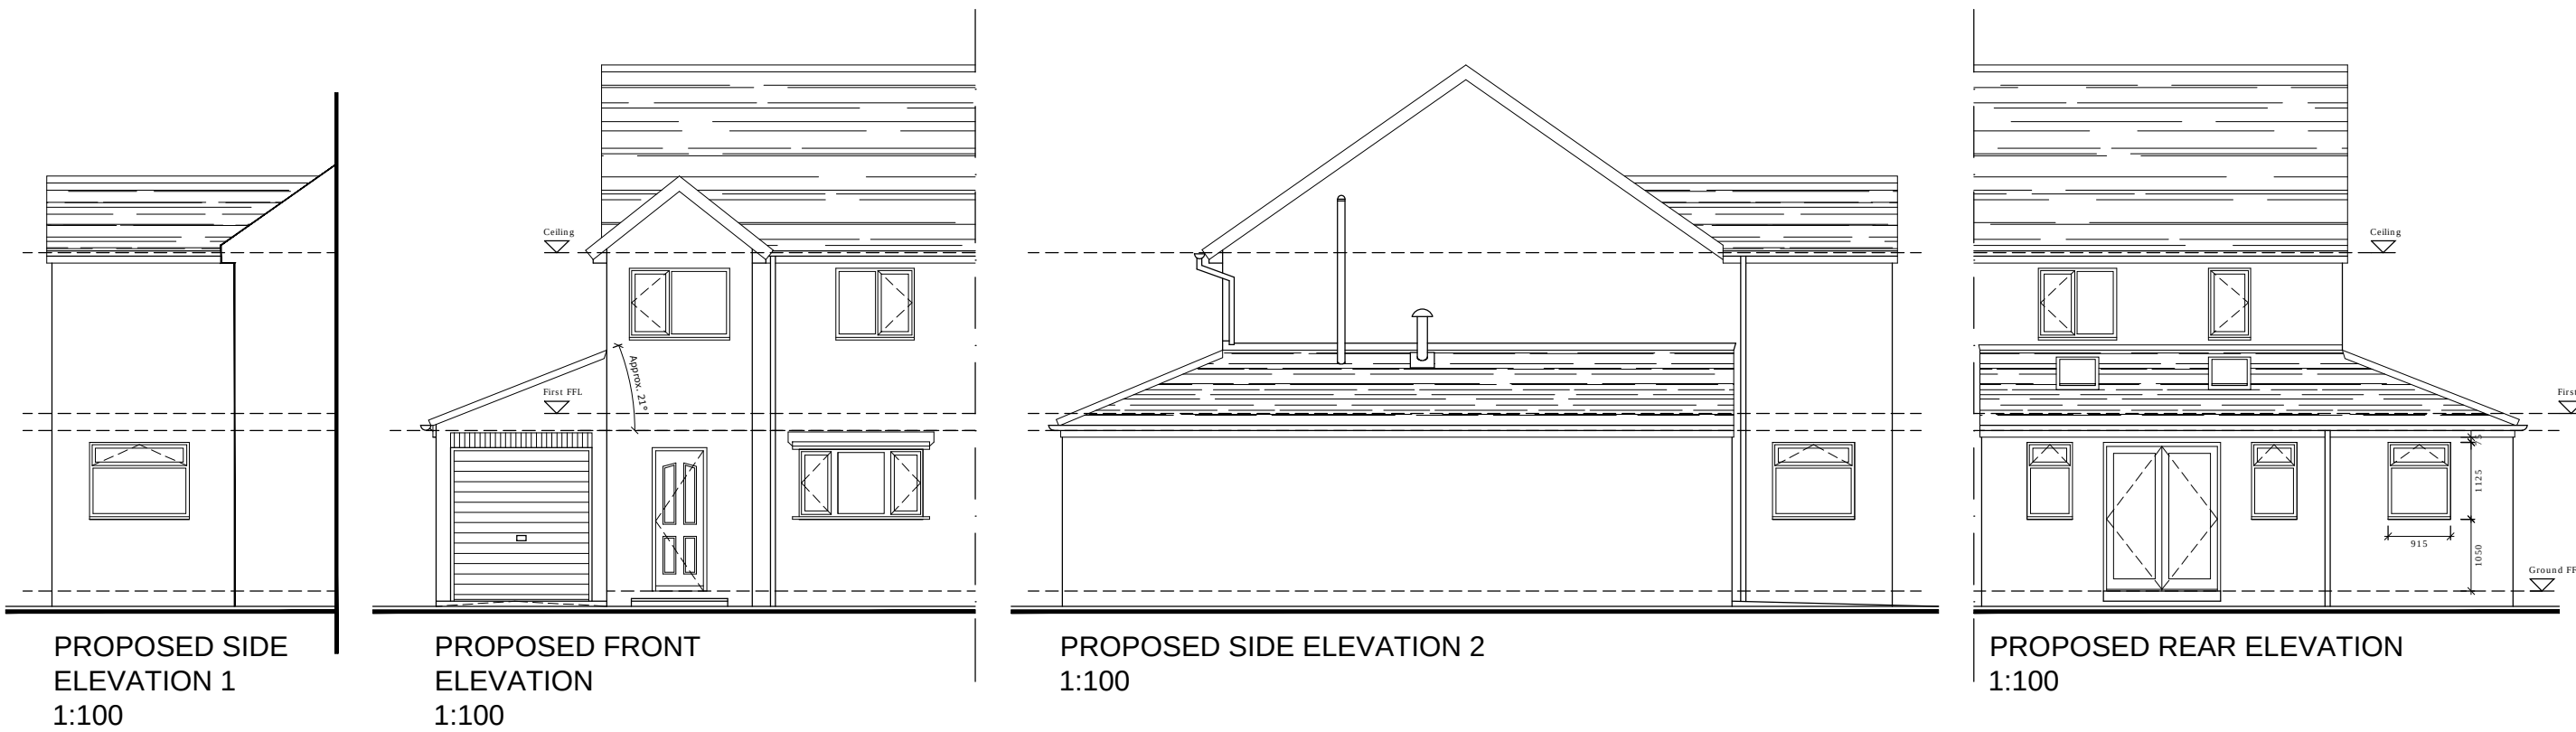
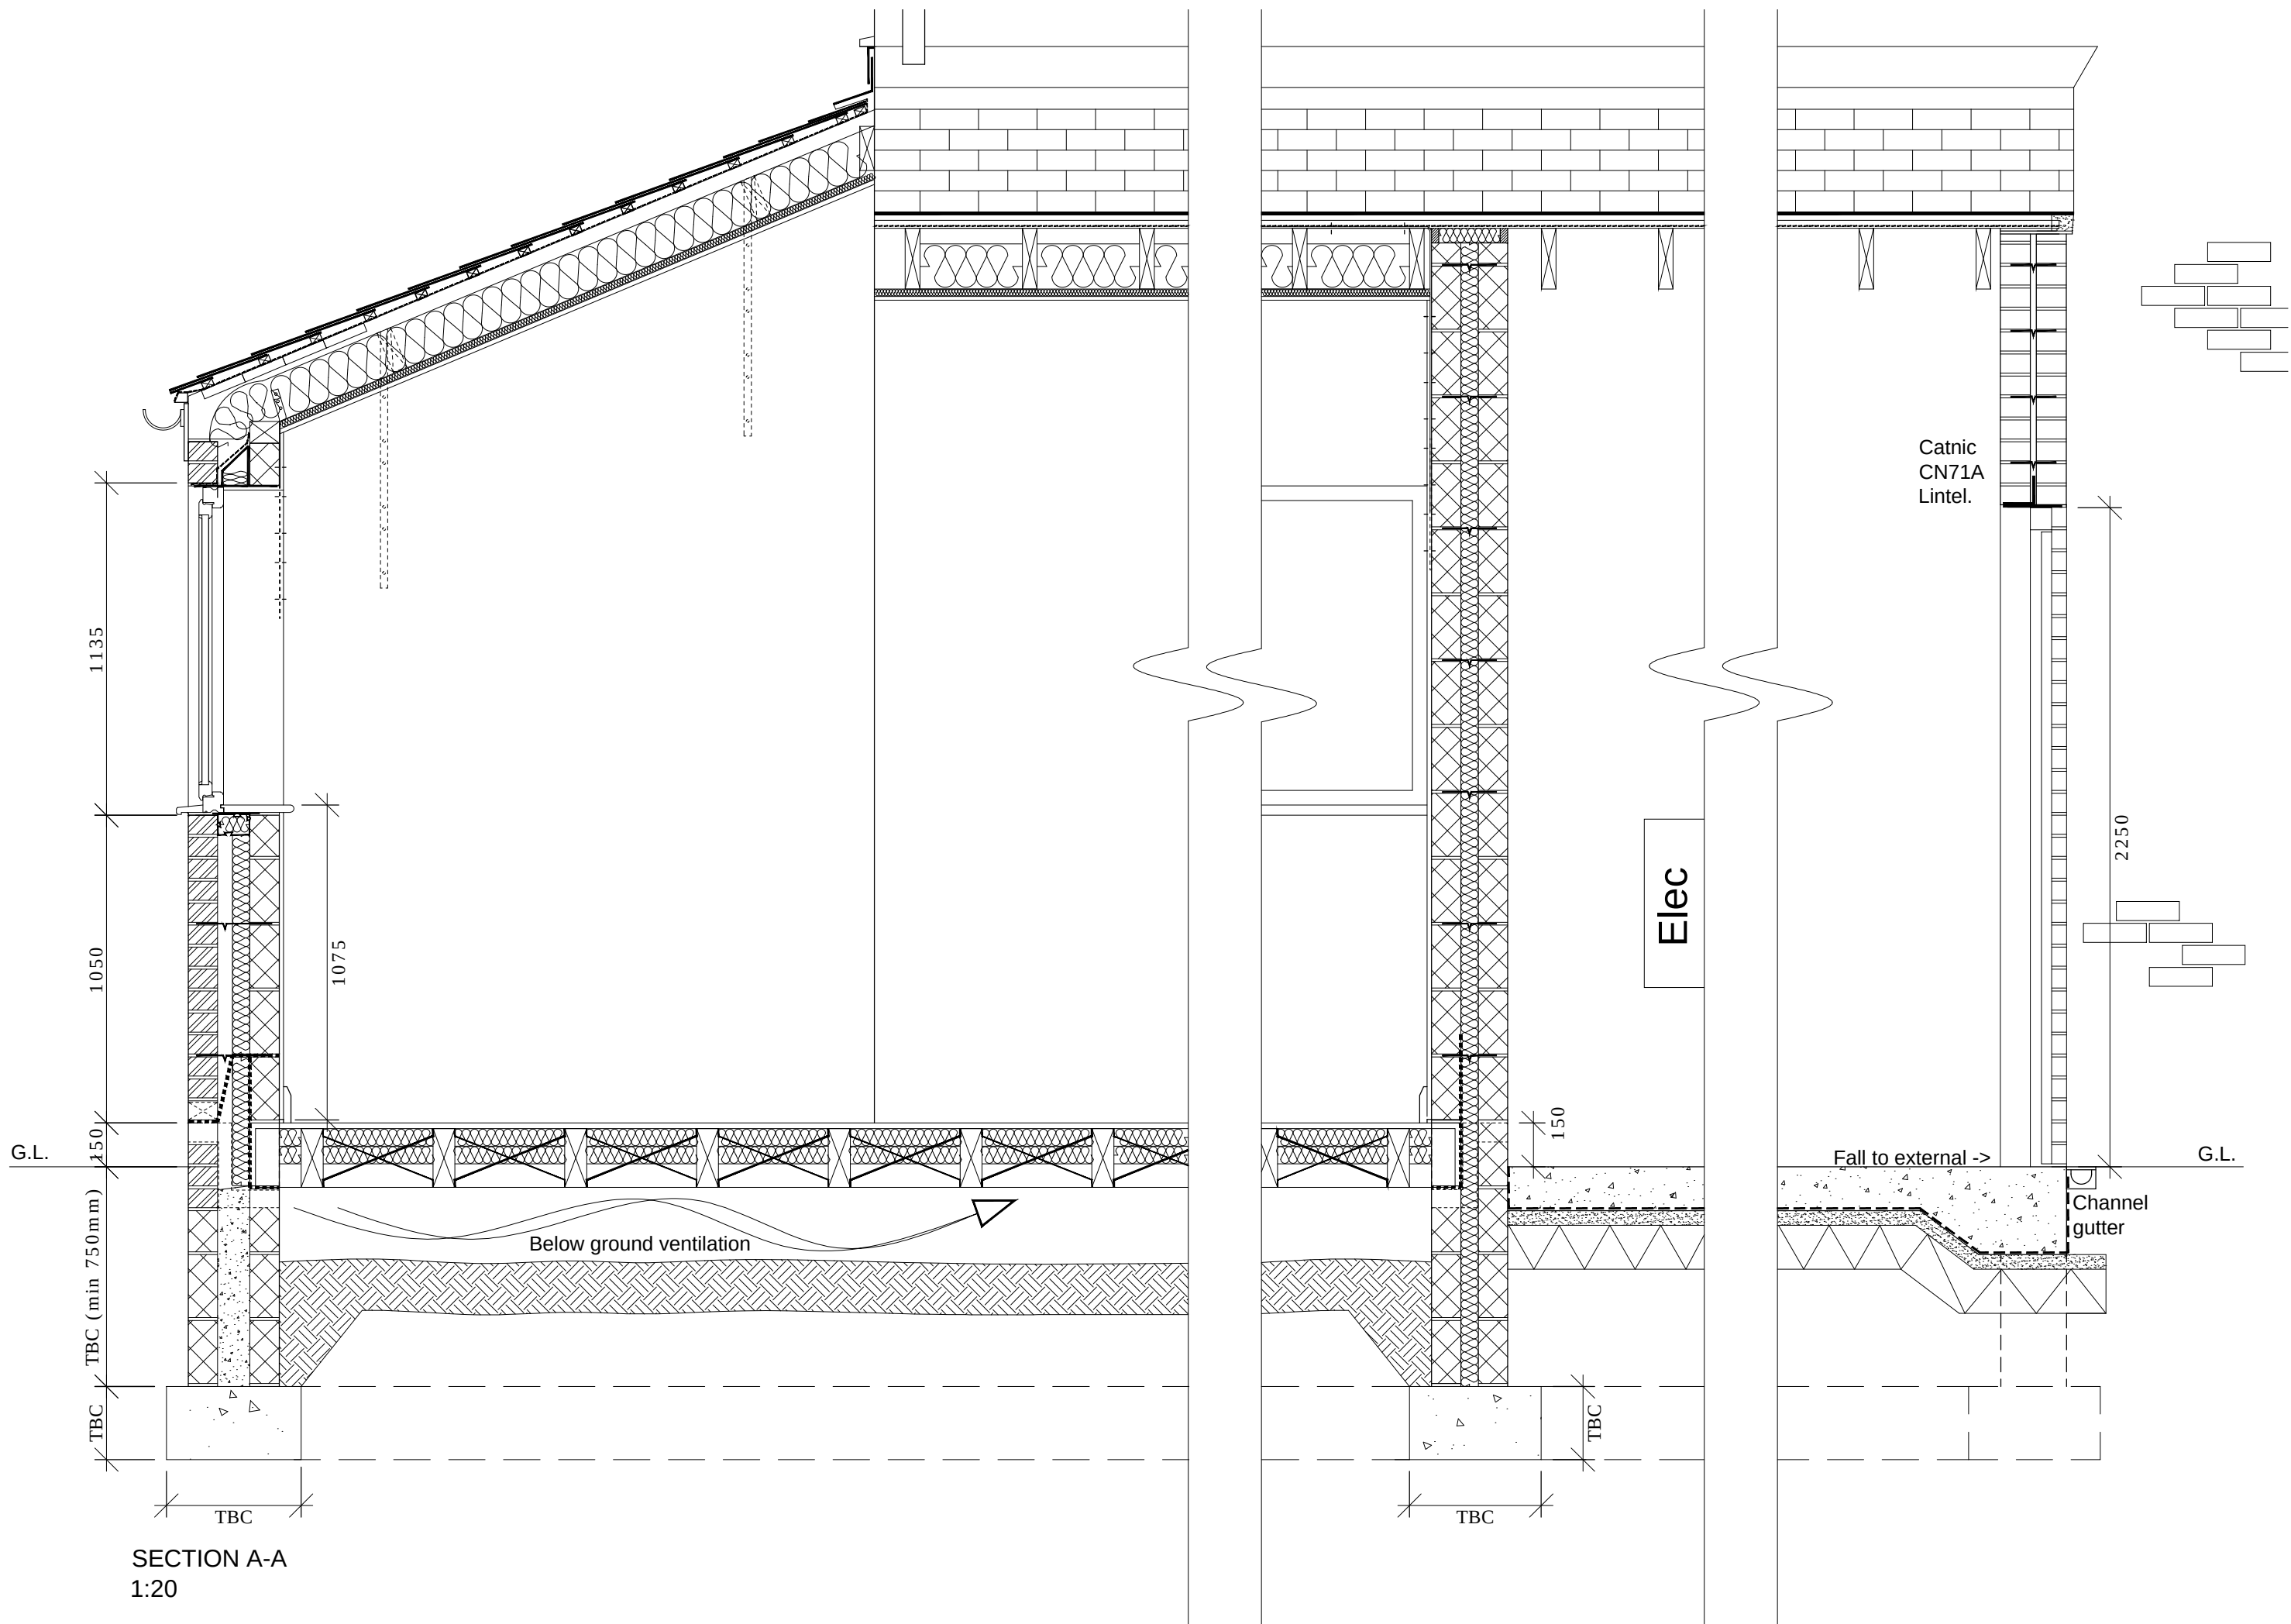
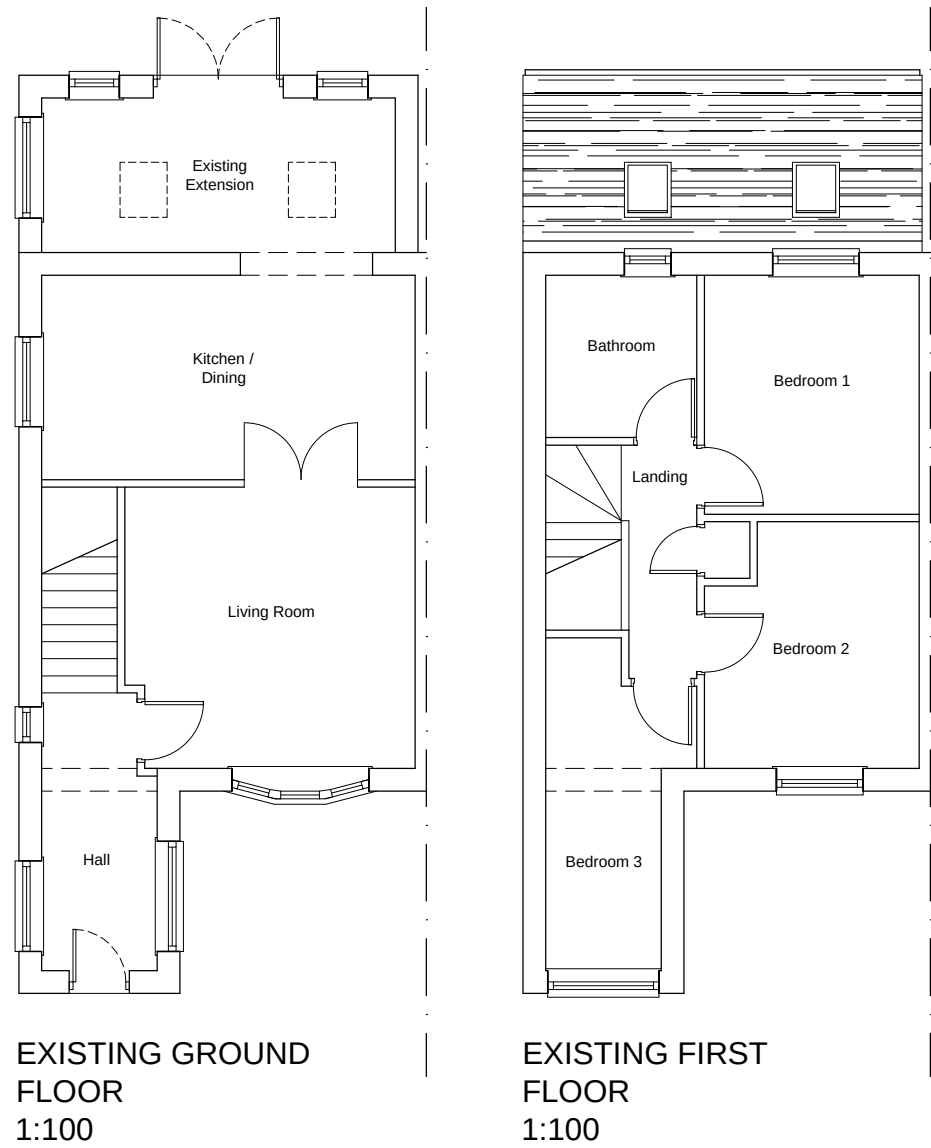


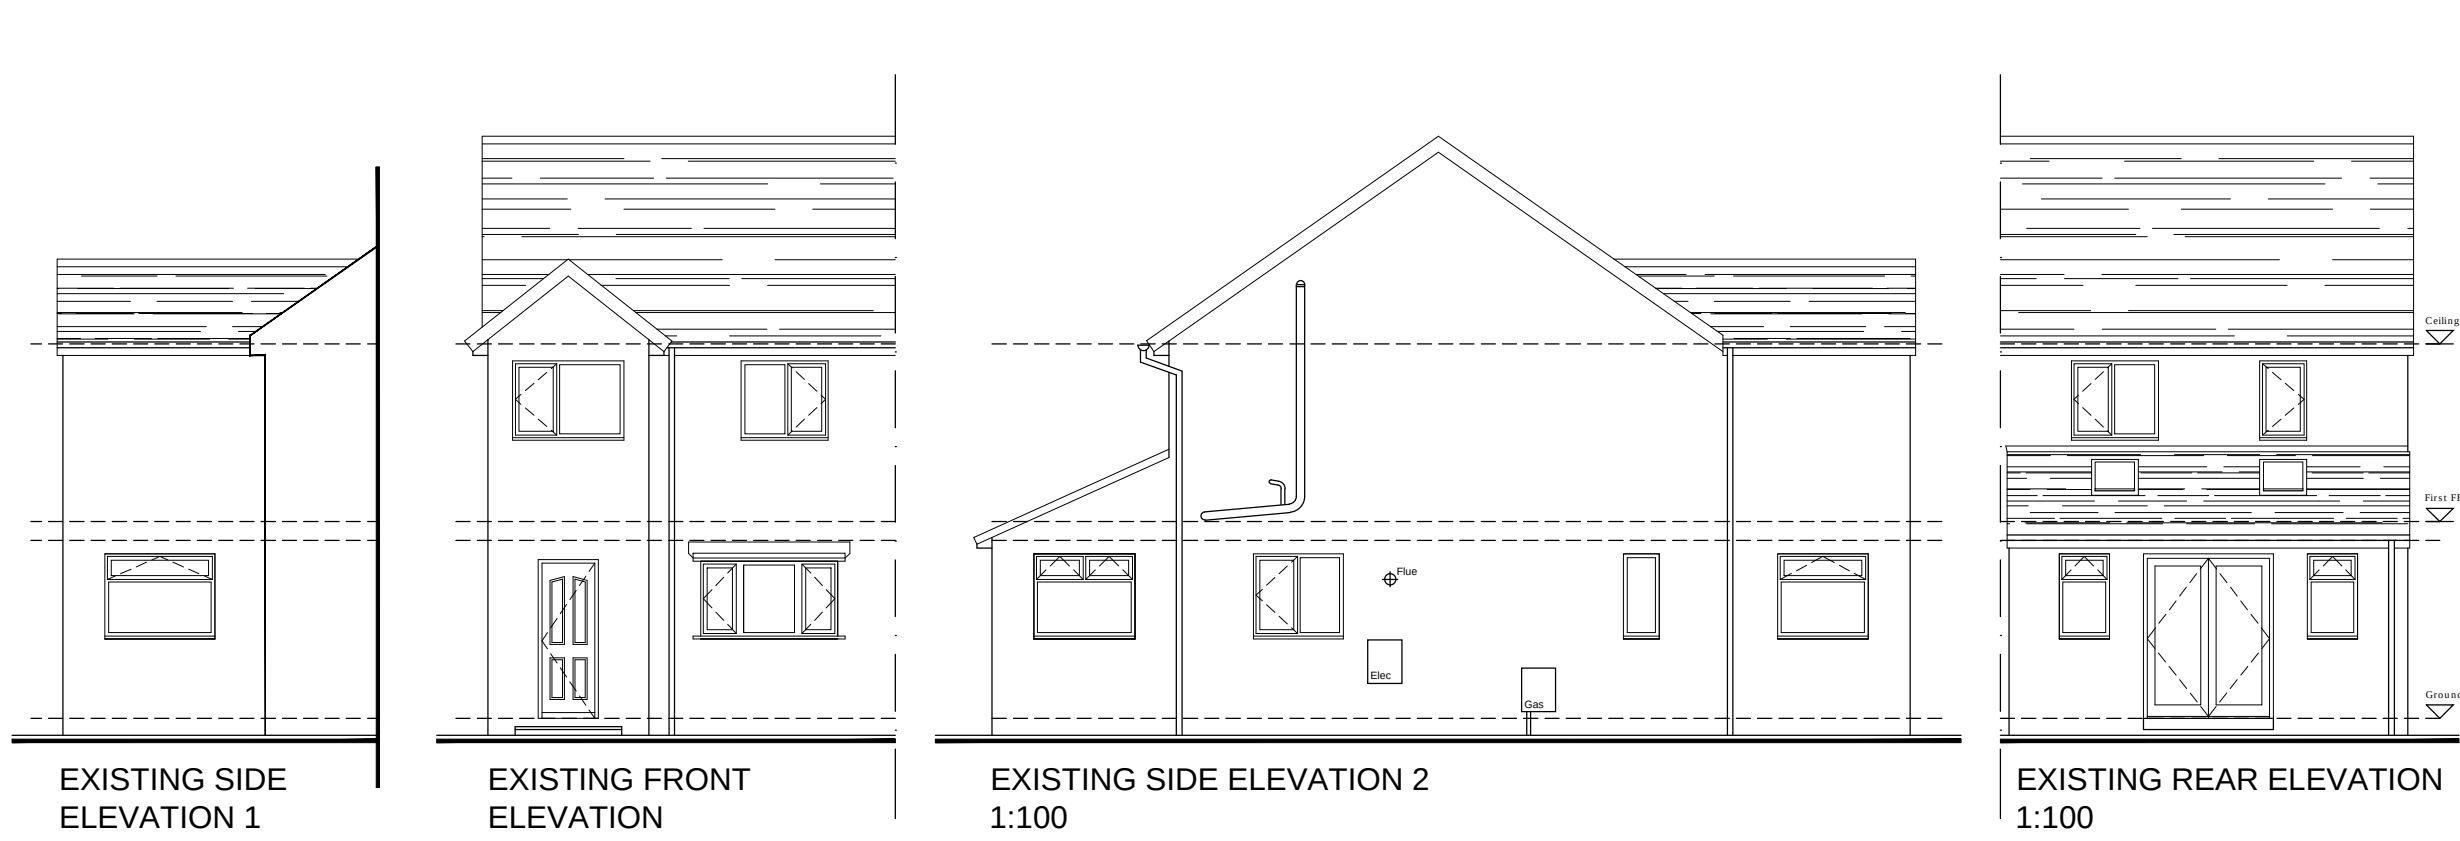

The drawing is copyright © M-twelve developments Ltd. If in doubt... ASK. Drawing measurements shall not be obtained from scaling from the drawing. All dimensions are to be size verified prior to construction. Any discrepancies are to be reported to M-twelve developments Ltd immediately. This drawing is to be read in conjunction with all associated drawings and specifications including all relevant sub-consultants information.

NOTES

DRAWINGS ARE STAMPED AS TO THEIR ISSUE STATUS (BELOW) AND THEIR USE IS LIMITED AS SUCH:

PLANNING & BUILDING REGULATIONS

Additional Foundation Notes

All works must be in compliance with Structural Engineers details and calculations which must be approved by Building Control PRIOR to commencement of said works on site. Trial holes must be dug and measurements of existing foundation sizes and depths along with information regarding existing ground conditions must be passed to a Structural Engineer for review to enable a suitable design of the proposed Foundations.

Existing External wall on strip foundation. Exact dimensions and depth to be investigated on site. Proposed Foundations to be fixed to existing using Re-bar 14mm diameter mild steel threaded anchor bars, 300mm long, bedded in 16mm diameter x 150mm deep holes; bars at 400mm centres, achieving 125mm embedment into existing foundations; grout anchor bars with Hilti HY150 resin system

REV	DATE	AMENDMENTS	BY	APRD
-----	------	------------	----	------



22 Wellbourn Avenue
Ingcliffe
Sheffield
South Yorkshire
S36 7QH
0842 289 435 (t)
0872 135 7184 (f)
info@m-twelve.co.uk
www.m-twelve.co.uk

Registered Company: 7141399

CLIENT :

Mr and Mrs Marples
22 Copster Close, Thurgoland
Sheffield, S35 7BQ

PROJECT :

Proposed Single Storey
Extension to Rear / Side
of Existing Property with
attached Garage

TITLE :

Existing and Proposed
Plans, Elevations, Sections
and Details

DRAWN BY :	WH	APPROVED BY :	
DATE :	11/12/15	DATE :	11/12/15
SCALE :	As Shown	ORIGINAL DRAWING SIZE :	B41 x 594 - A1
DRAWING No :	15-205 (0) 002	REV.	/

DO NOT SCALE - All Dimensions to be checked on site

CAD FILE REF: 15-205/CAD