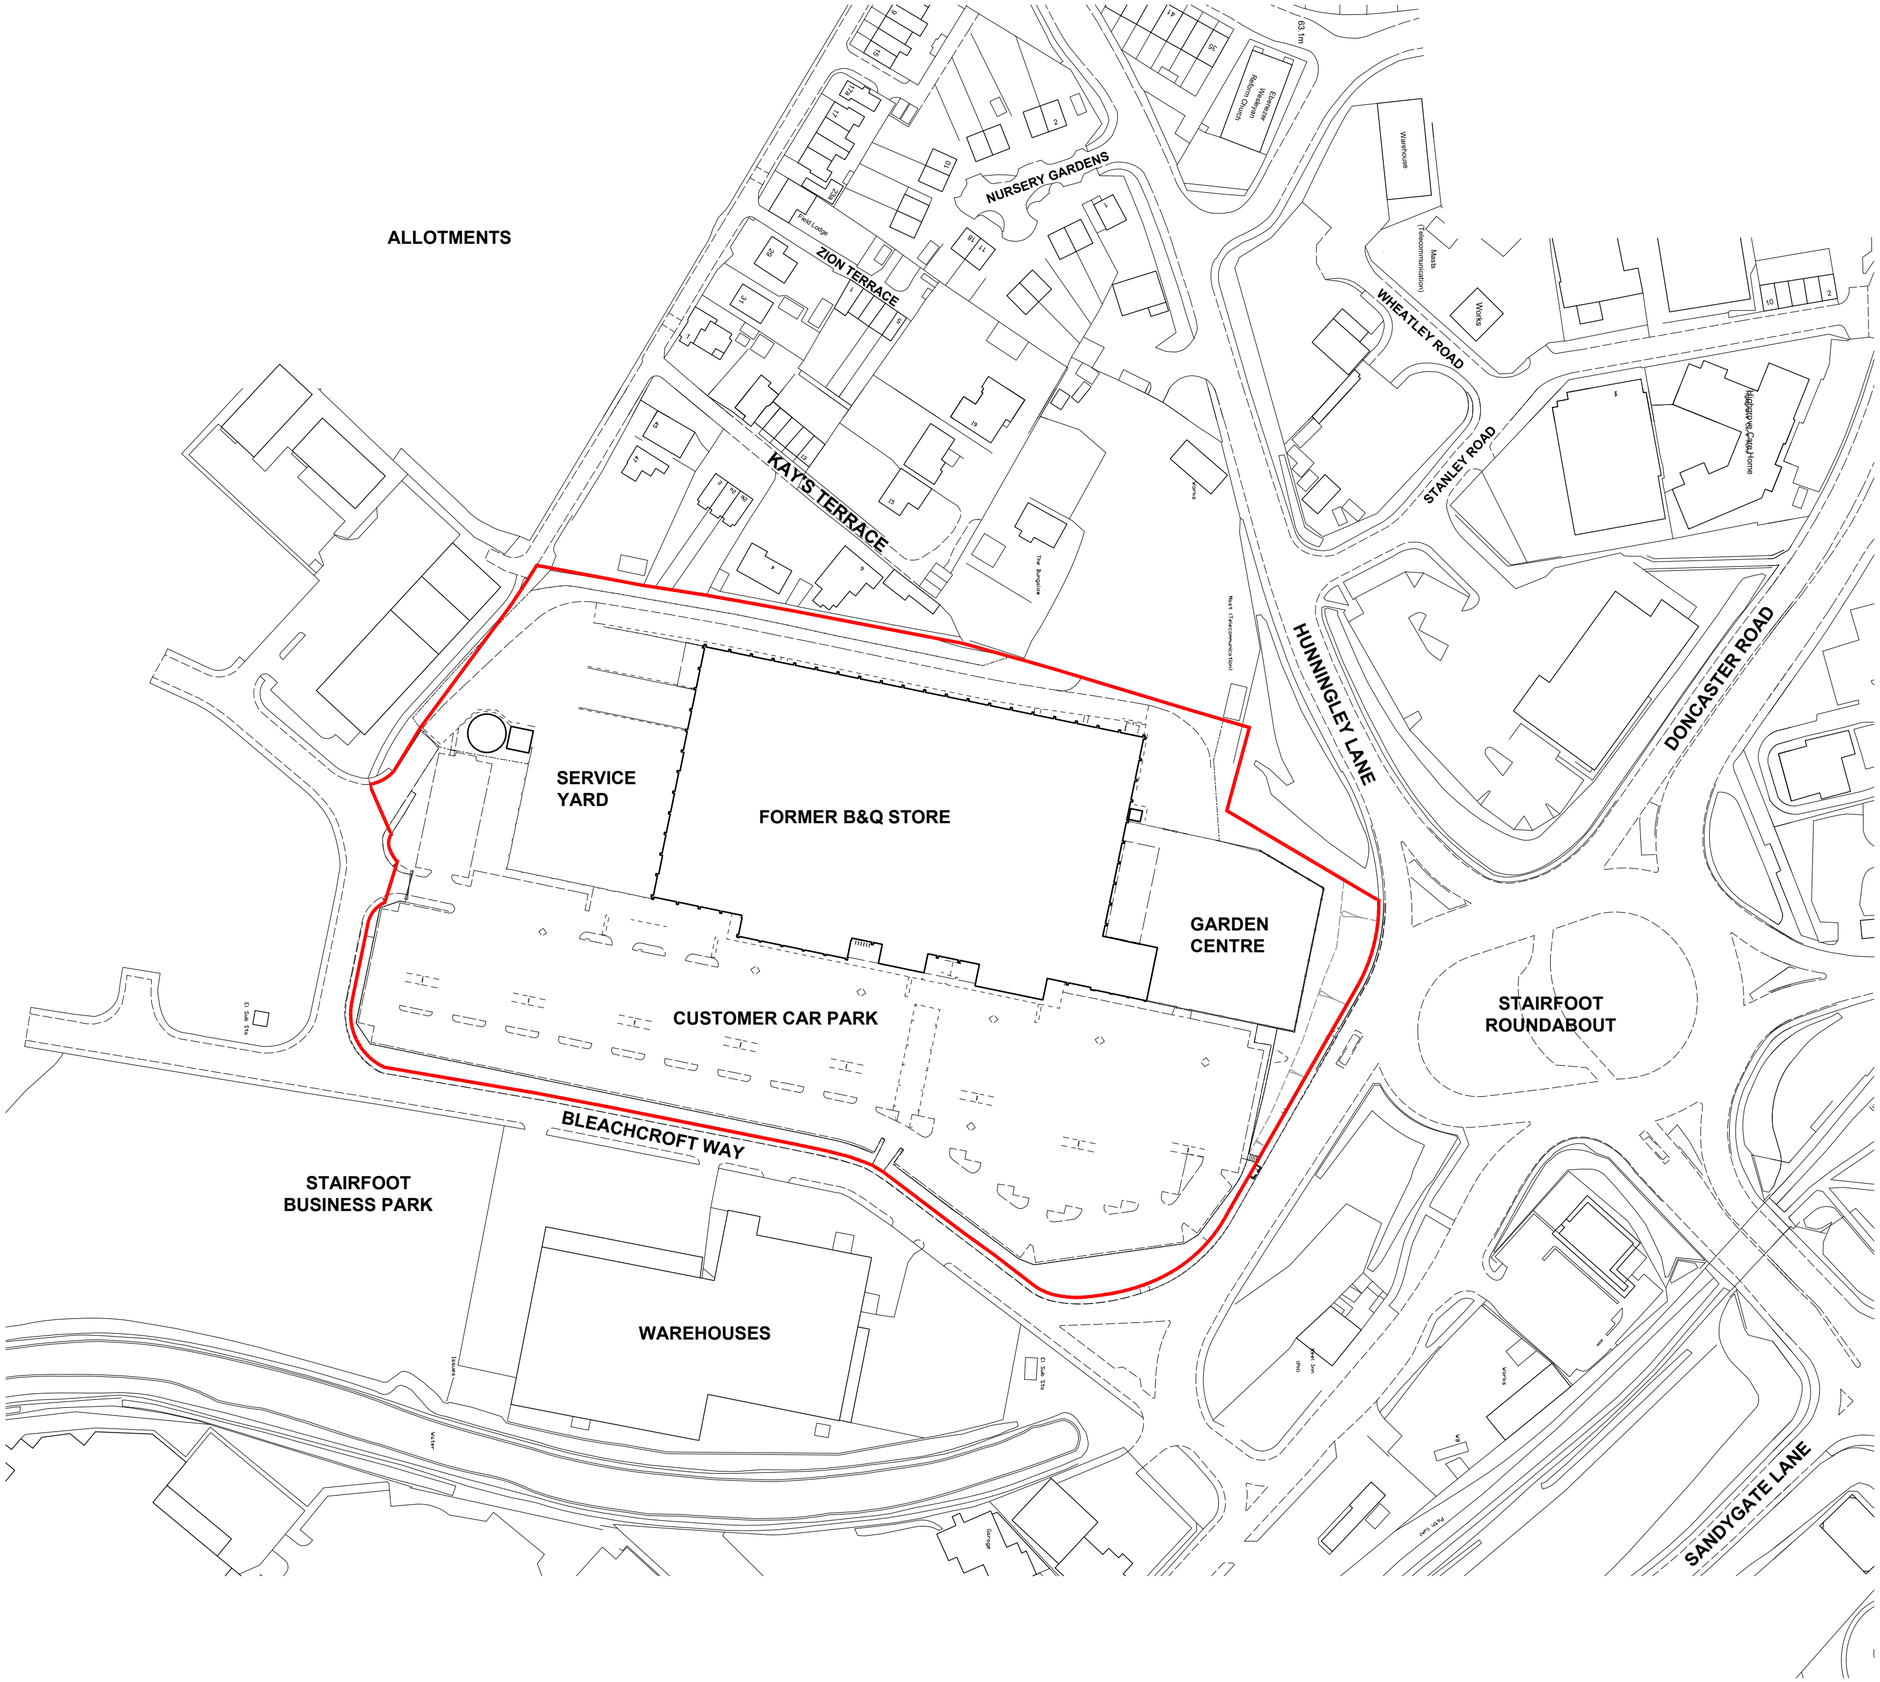


NOTES:

N

1:1250 0 25 50 m

THIS DRAWING DERIVED FROM THE FOLLOWING DATA:

ORDNANCE SURVEY Crown Copyright, licence number 100020449.

GREENHATCH GROUP drg 191617 Rev 1 - Topographical Survey, dated 17/10/13

- indicates Planning Application boundary

SITE AREA 10.02 acres / 4.06 hectares

REVISION:	BY:	CHECKED:	DATE:
P01	MJS	JSP	02/08/2019

Initial issue

SUITABILITY

S4a | FOR PLANNING

CLIENT

PROJECT

ARGOS CLEARANCE BARGAINS STAIRFOOT ROUNDABOUT BARNSLEY

TITLE

SITE LOCATION PLAN

Hadfield Cawkwell Davidson

Broomgrove Lodge, 13 Broomgrove Rd, Sheffield, S10 2LZ T 0114 266 8181 www.hcd.co.uk

HCD PROJECT NO.	SCALE	REV.
2019-035	1:1250 @ A2	P01

PROJECT NO.	ORIGINATOR	VOLUME	LEVEL	TYPE	ROLE + NUMBER
	HCD	A0	00	DR	A-PL-001

S:\Architecture\2019-035\Drawings\DR - Plotsheets\A-PL_Planning\A-PL-001_Site Location Plan\A-PL-001_Site Location Plan.dwg © HCD