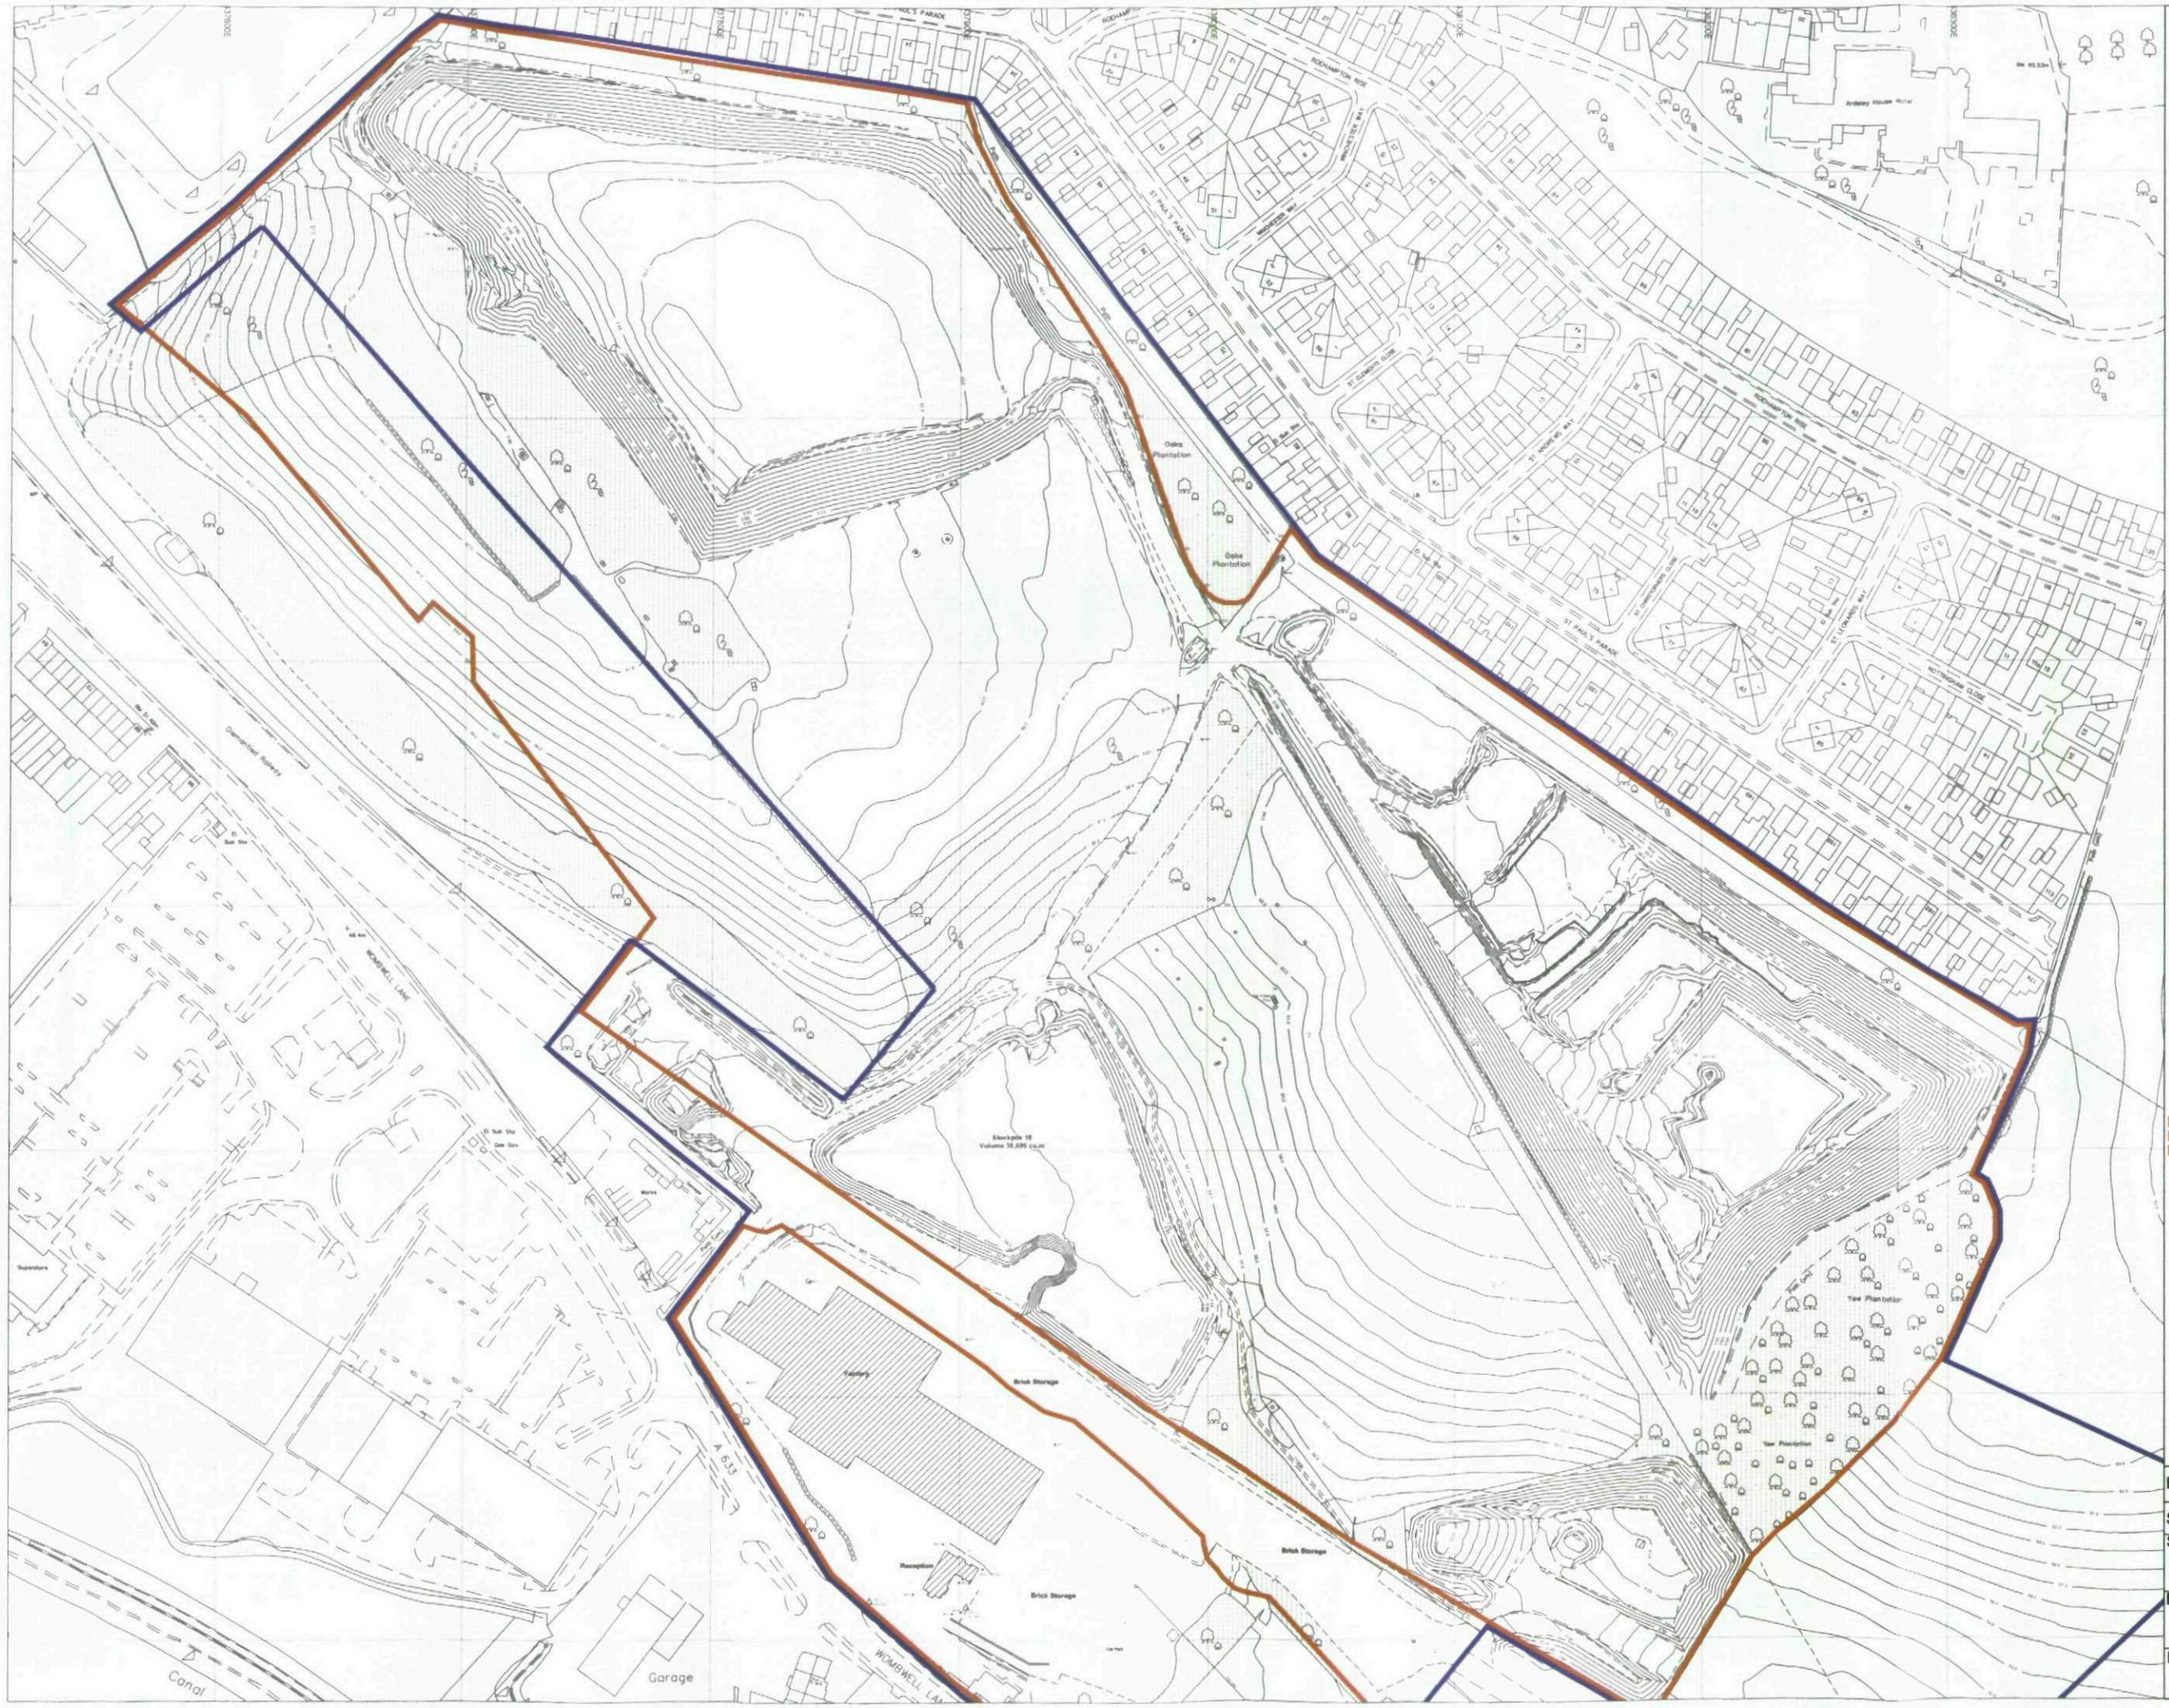

Plan 2

Hanson

Hanson Building Products
Unicorn House
Wellington Street
Ripley
Derby
DE5 3DZ

08705 258258

OS Licence No. ALD 512 17A 001

Rev	Drawn By : TJD
Scale : 1:2,500	Date : June 2007

Site
Stairfoot Quarry

Drawing Title
Planning Application Area

Drawing Number
S2 - 102