


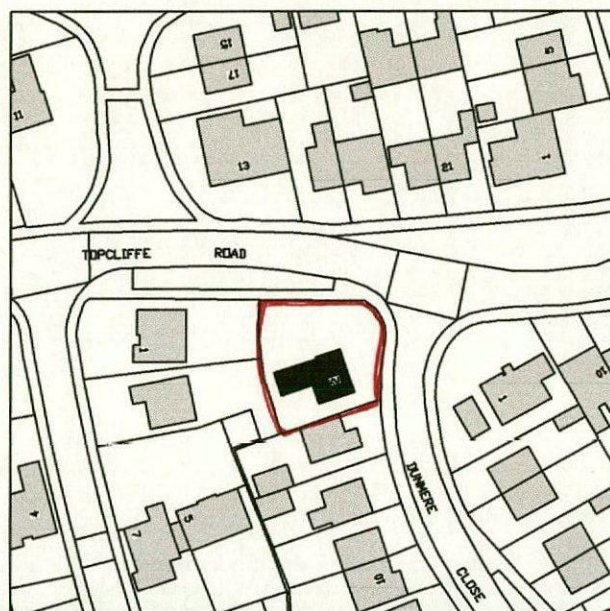

LOCATION PLAN

Project Mrs J Nash 2 Dunmere Close, Barnsley, S71 1XR	 ProMan Consultancy Ltd. 14 LAPWING VIEW HORBURY BRIDGE WAKEFIELD WF4 5NZ TEL: 01924 279807 MOB: 0798 504 3318		Project no. 1192
Drawing title Location Plan			Drawing no. 1192-10
Drawn DK Date July 18 Scale 1:1250@A4			Revision -