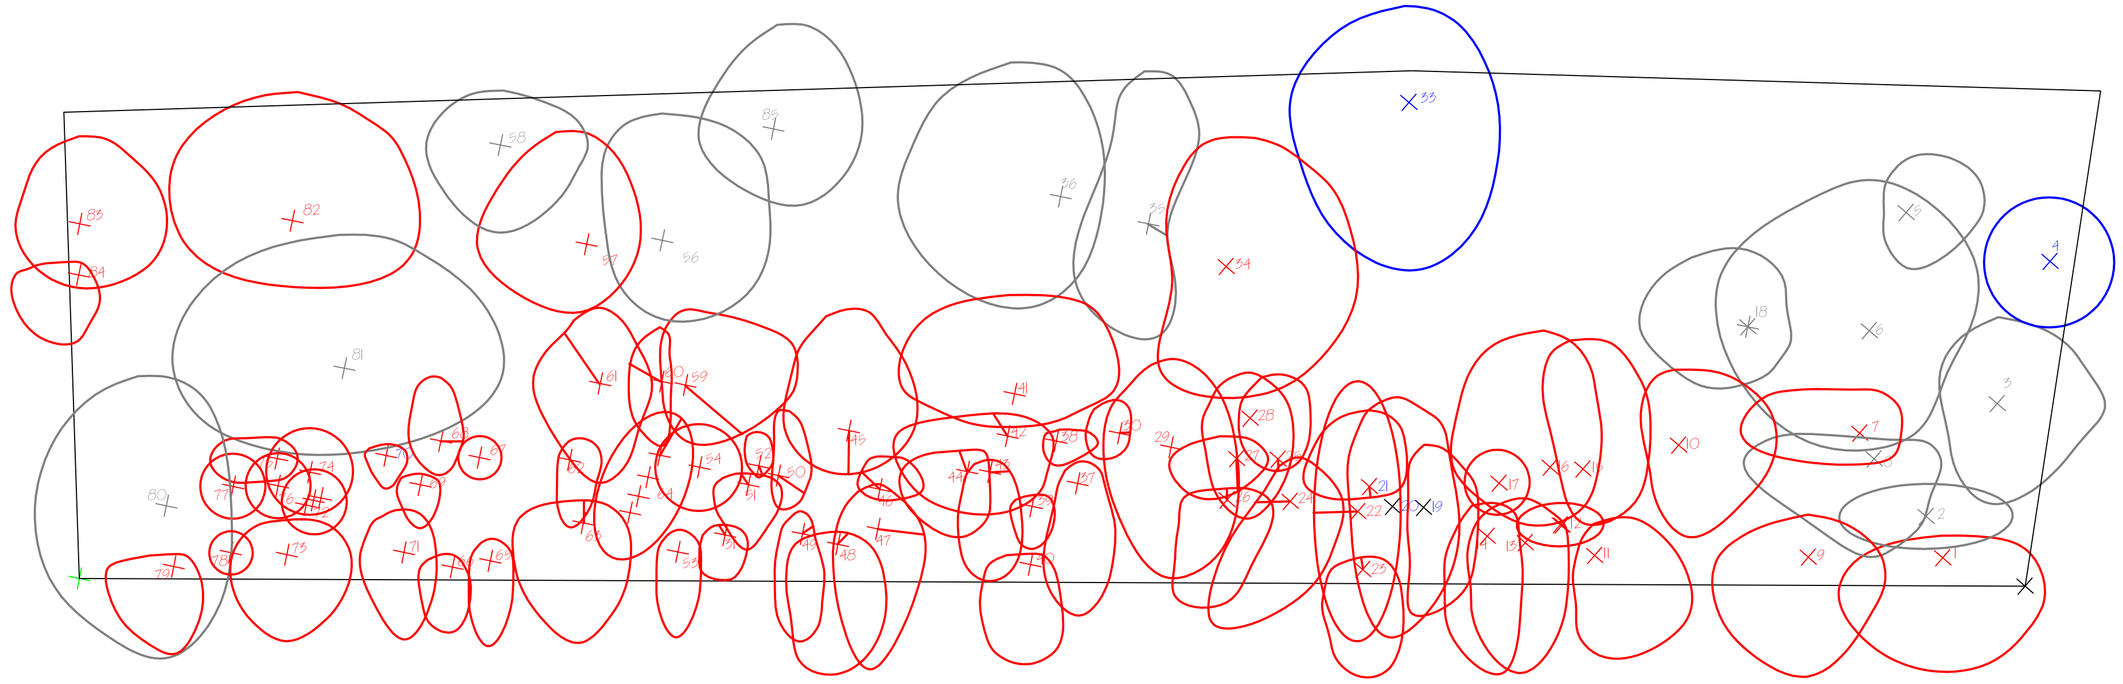



COLOUR CODE KEY:

CATEGORY B MID BLUE

CATEGORY C GREY

CATEGORY R DARK RED

TREE SURVEY PLAN AS REPORT IN ACCORDANCE WITH BS 5837:2005

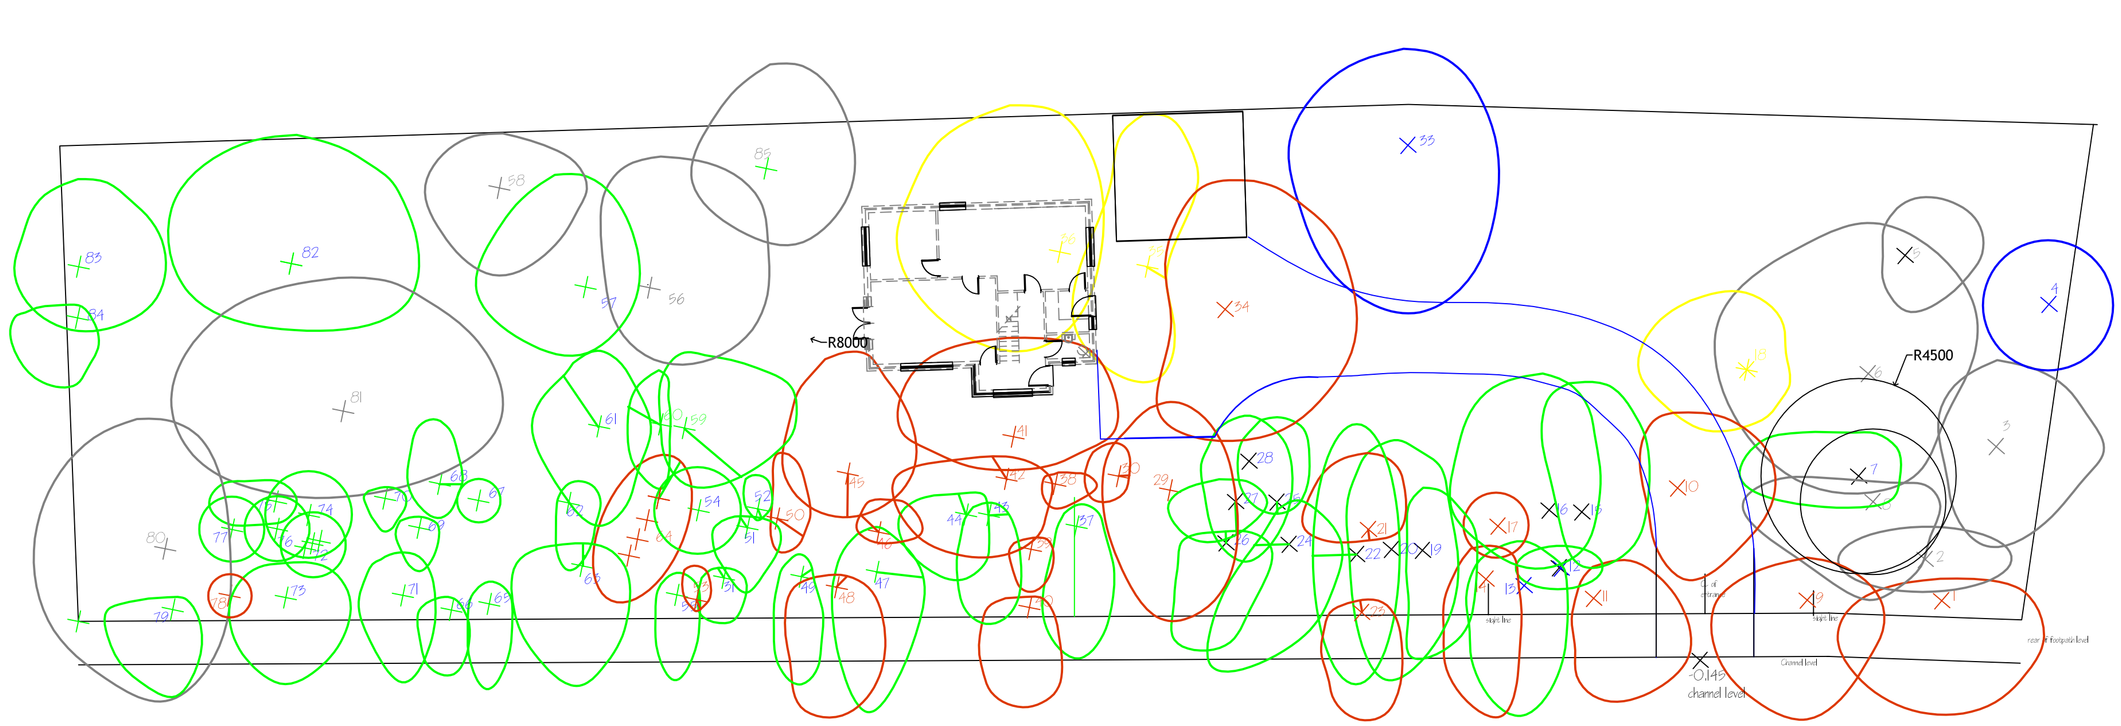

COLOUR CODE KEY FOR TREE MANAGEMENT:

TREES REMAINING - SCHEDULE 3

CATEGORY B MID BLUE

CATEGORY C GREY

CATEGORY R GREEN

TREES TO BE REMOVED:

CATEGORY R BROWN - SCHEDULE 1

CATEGORY C YELLOW - SCHEDULE 2

PROPOSED TREE MANAGEMENT PLAN

Scale 1:200
When printed at A1

WILLIAM OSSITT FCIOB
Building Surveyor &
Chartered Builder
34 Dalleside
Thornhill Edge
Dewsbury WF12 0PJ
e-mail: bill@williamossitt.com
tel: 01924 924928
Mob: 07966 577595

Client: AGC Plant Services Ltd

Tree Survey Plan 1&2
Proposed Development at
Common Road

Brierley

WO	Dwg No WO.025.01
Oct 2009	Scale: 1:200 at A1