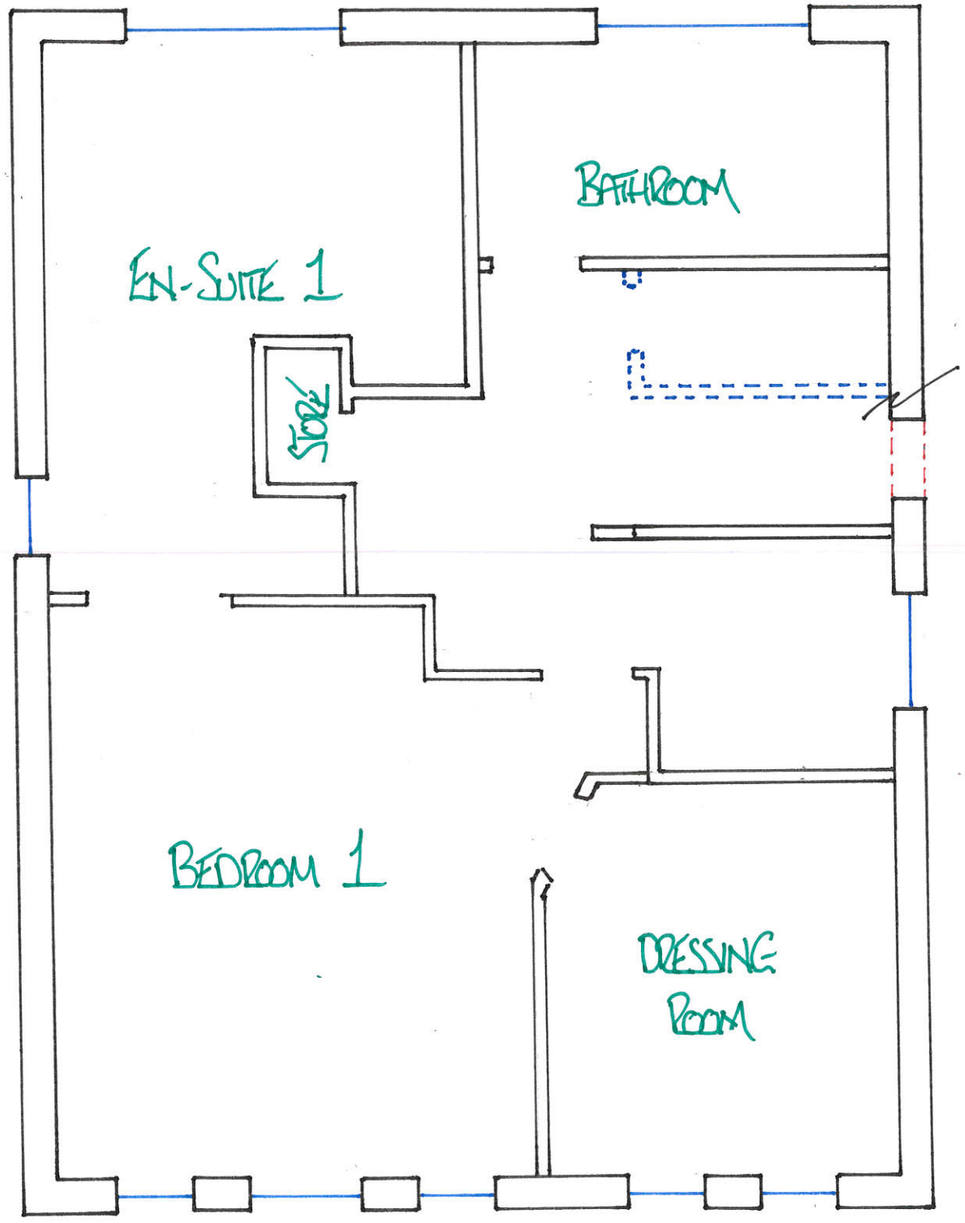


CUPBOARD BENEATH STAIRS

EXISTING WINDOW TO BE REMOVED

FIRST FLOOR

Proposed extention of:
12 Bayford Way, Wombwell,
Barnsley. S73 0BU

Drawing Title:
PROPOSED NEW FIRST FLOOR LAYOUT

Scale: 1:50 @ A3

Date: MARCH '16