

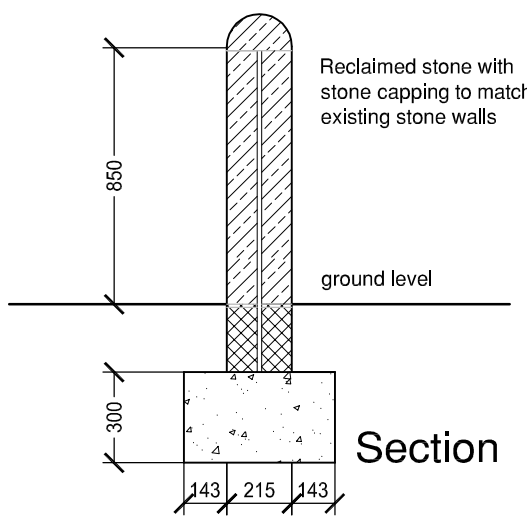


Wall type W9

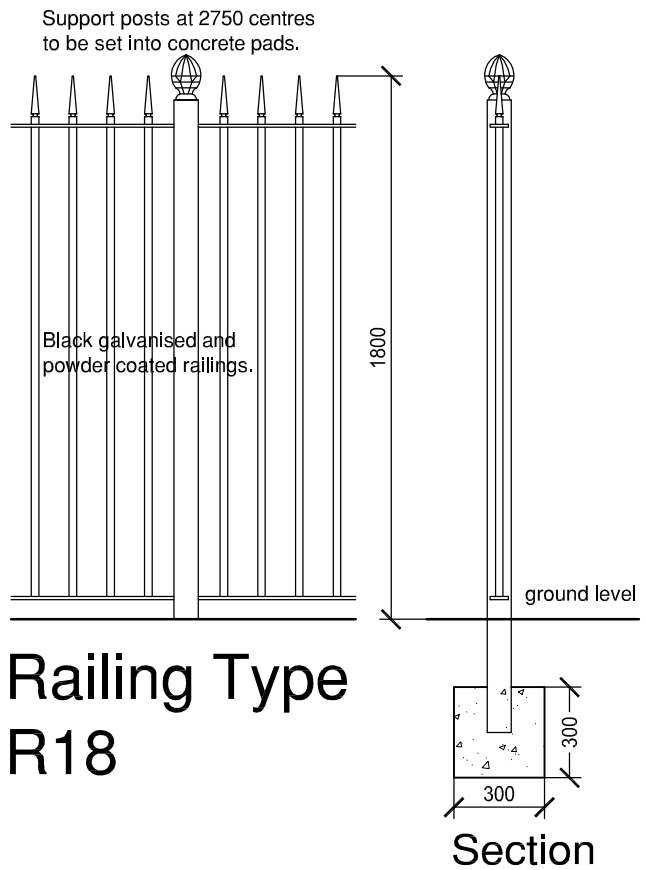


Railing Type R18

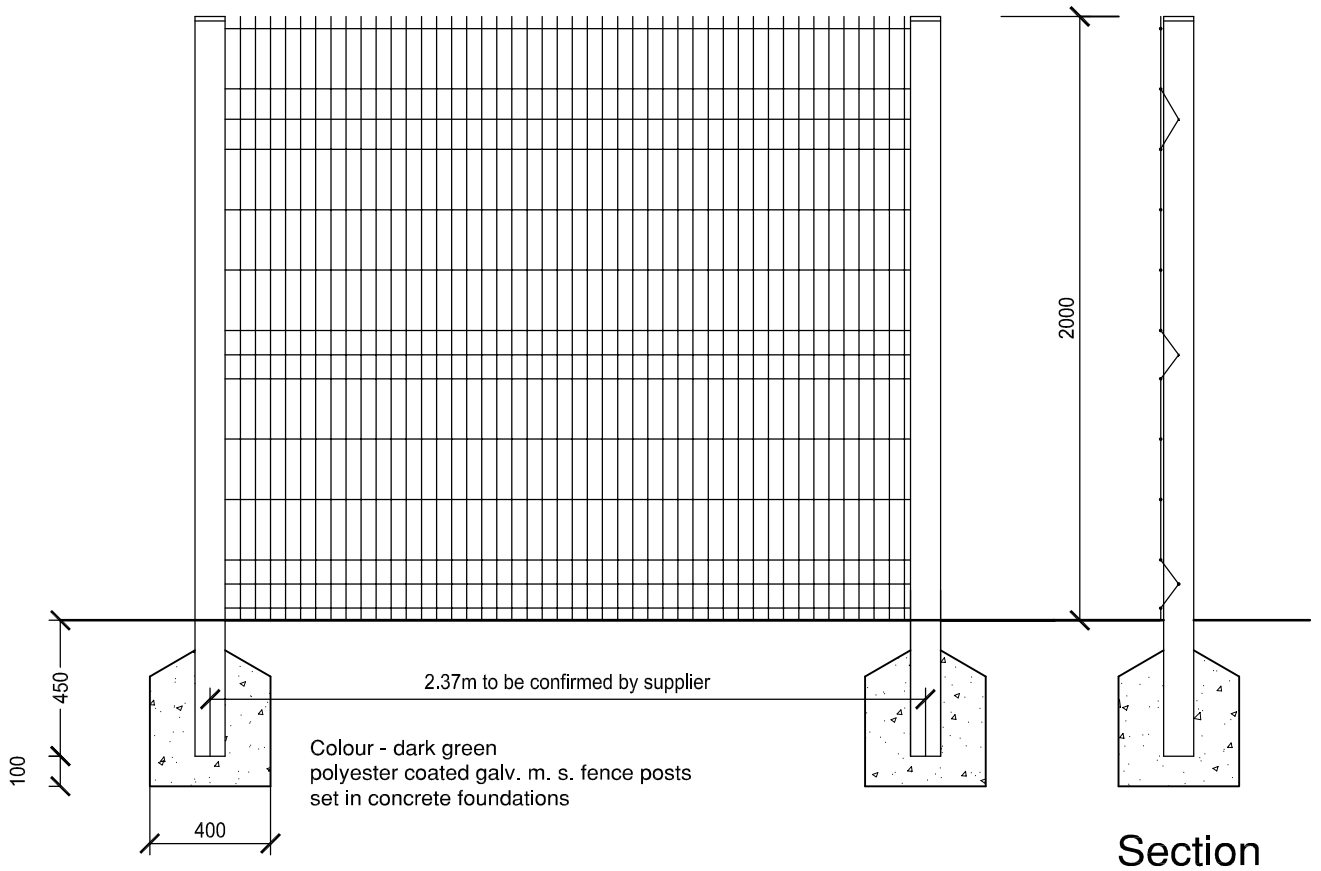


Twil Fence type TW

PVC coated galv. steel wire panels
Colour - Dark green

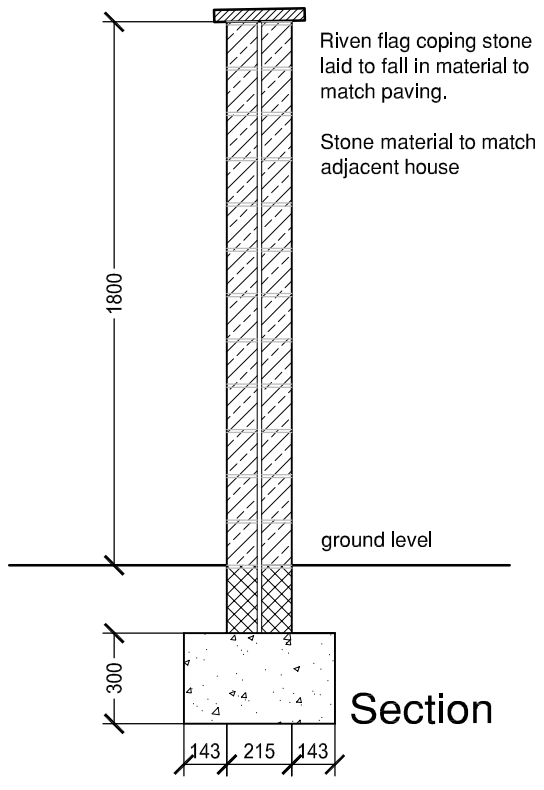

Wall type W18

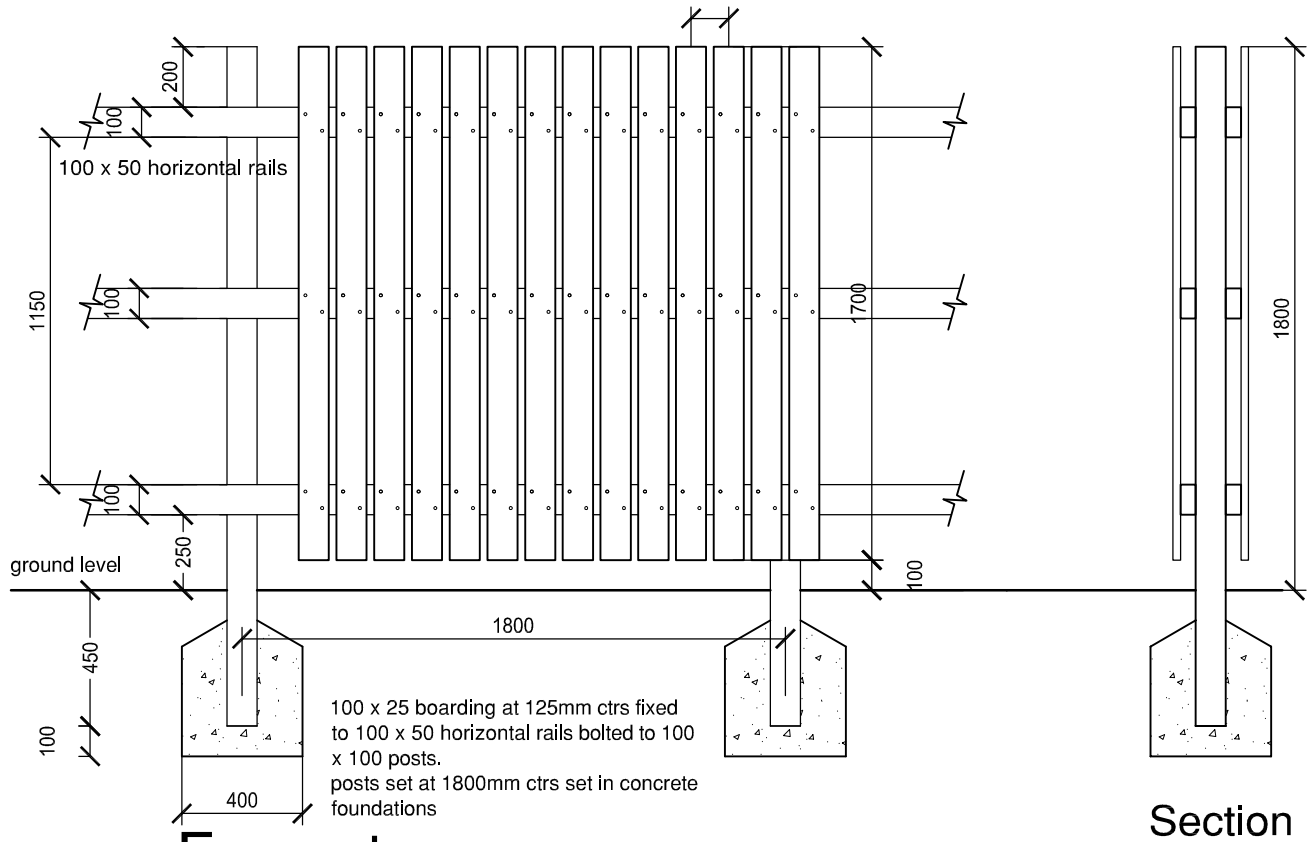

Fence type F

All timbers to be Tanalised sawn softwood.

Scale 1:25
Date 19/08/15
Drawn MF
Checked
Drawing No. PS-010
Rev. D

duchy homes

4100 Park Approach
Thorpe Park
Leeds
LS15 8GB
0113 3970437
www.duchyhomes.co.uk

Date	Description
22/10/15	Twil & W-I added (PS-011 superceded)
03/11/15	W14 amended to W9
10/11/15	Arch detail omitted
10/02/16	W9 revised to reclaimed stone

Rev	House Type
A	
B	
C	
D	

Drawing Title
Fences & Walls
Site
Penistone