




REPRODUCED BY PERMISSION OF ORDNANCE SURVEY ON BEHALF OF HARVEY DOWN COPYRIGHT AND DATABASE RIGHT
OS DATA LICENCE EXPIRATION: 2025
ALL RIGHTS RESERVED. LICENSE NUMBER AL10000000

- LEGEND
- Thurnscoe Housing Development Boundary
 - Site 1 Boundary
 - Street Trees to be Adopted by BMSC Highway Authority
 - Public Open Space to be Maintained by Private Communities Trust
 - Pedestrian Macadam Surfacing with Concrete Pin Kerbs
 - Extra Heavy Standard Street Trees in Metal Tree Guards
 - Extra Heavy Standard Trees in Grass
 - Native Hedgerow
 - Amenity Grass
 - Wild Flower Meadow Grass
 - Shrub and Ornamental Planting
 - Bulb Planting
 - Block Paving Setts
 - Seating (Group Road Street Seat/Bench or similar approved)
 - Litter Bin (Brook Eco Bin or similar approved)
 - Lighting Columns (Along bridleway, assumed to be adopted by BMSC Highways)
 - Boulders - 1.5m, 1m & 0.5m Nominal Gauge to provide informal play features (Supplier: Local quarry to be sourced)
 - Tree Trunk/ Logs - 1m Diameter min. to provide informal play features (Supplier: To be sourced)

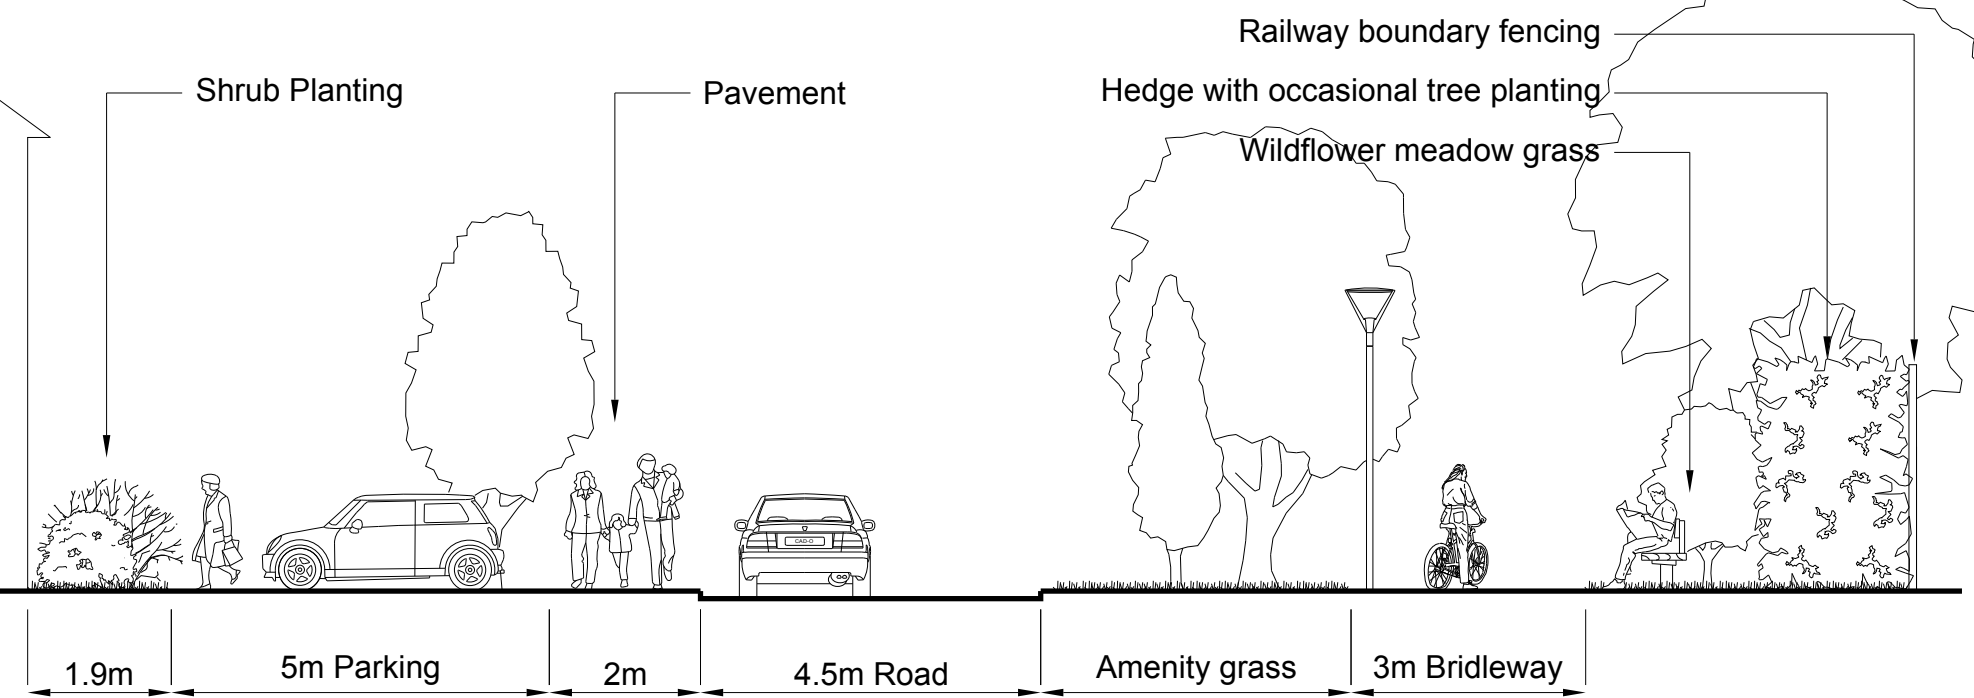

Section AA 1:100

Revision	By	Chkd By	Date	Comments
SUITE 1, JASON HOUSE KERRY HILL HORSFORTH LEEDS, LS18 4JF T: 0113 2580650 F: 0113 2818832				
SLR				
Client KEEPMOAT HOMES				
Project THURNSCOE HOUSING RENEWAL				
Drawing Title SITE 1 - SOFT LANDSCAPE - GENERAL ARRANGEMENT PLAN				
Project File Reference 415.2863.0001_001.DWG				Drawn By HL
Scale 1:500@A1	Date 10/02/10	Chkd By SF	Revision -	
Drawing Number 2893.00001.16.001				PLANNING